



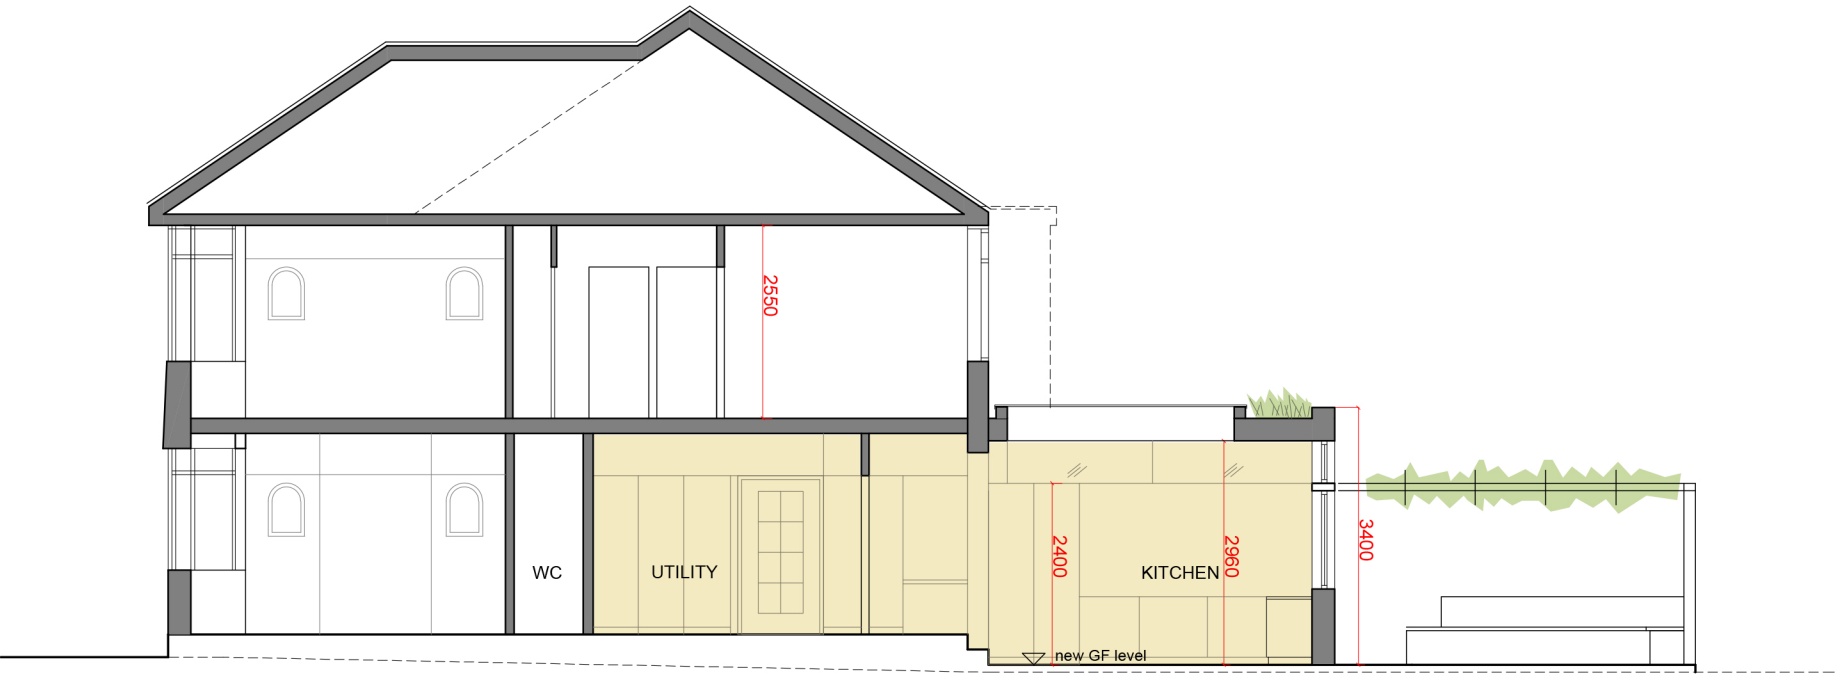

SECTION AA

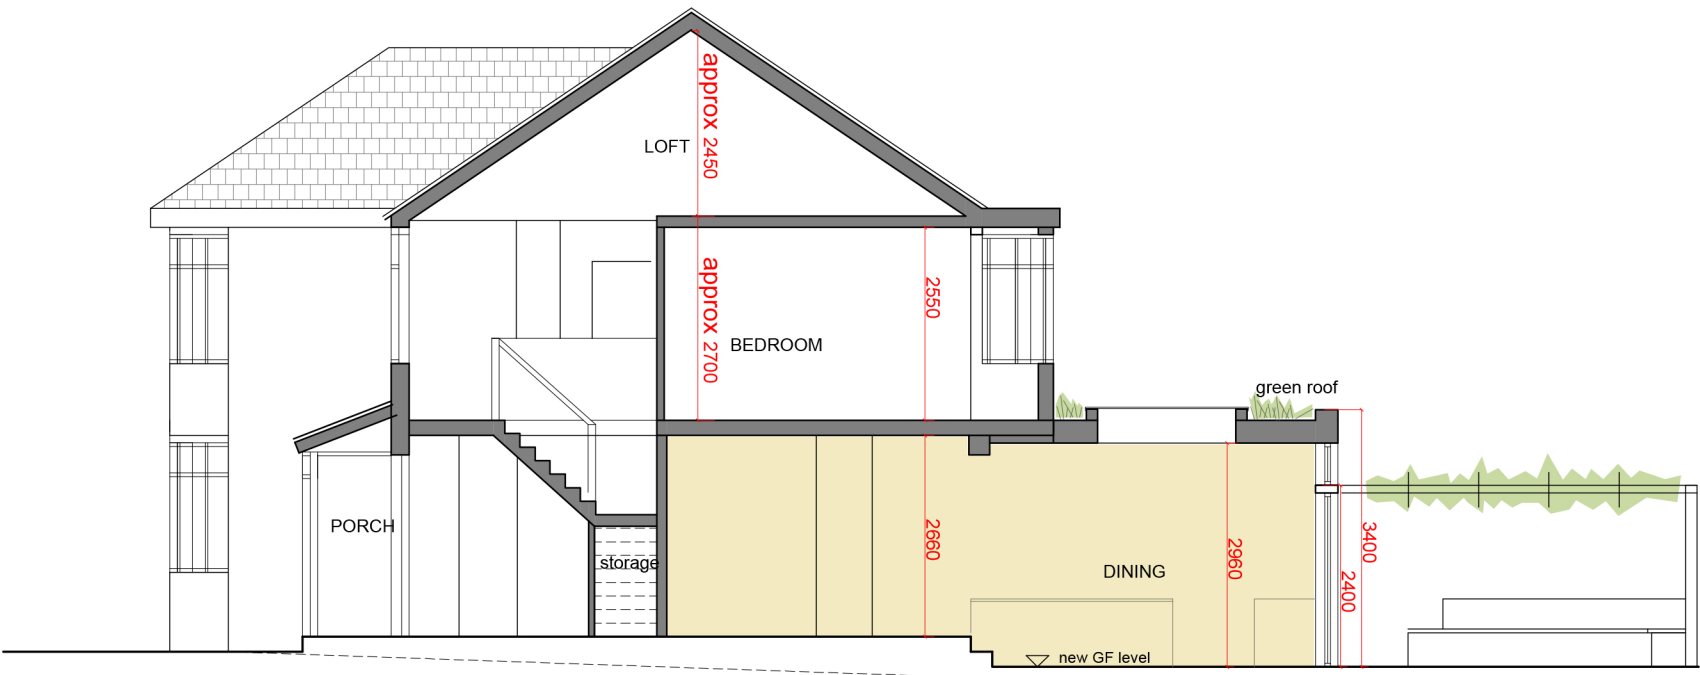

SECTION BB



	revision	date
A	Issue for planning	20.01.23
B	Minor amendments as per client's comments	23.01.23

FOR PLANNING

148 Woodfield Way

As proposed

ana alonso architect

Dipl Arch ARB

T | 07754888138

E | anatron@yahoo.com

facebook.com/ana.alonso.architect

ana alonso architect | muswell hill

Scale	1:100@A3	Job No	Dwg No	Rev
Date	Dec'22	2022/117	AP(00)06	B
Drawn	AAT			
Checked	AAT	© COPYRIGHT	This drawing is the copyright of Ana Alonso.	