



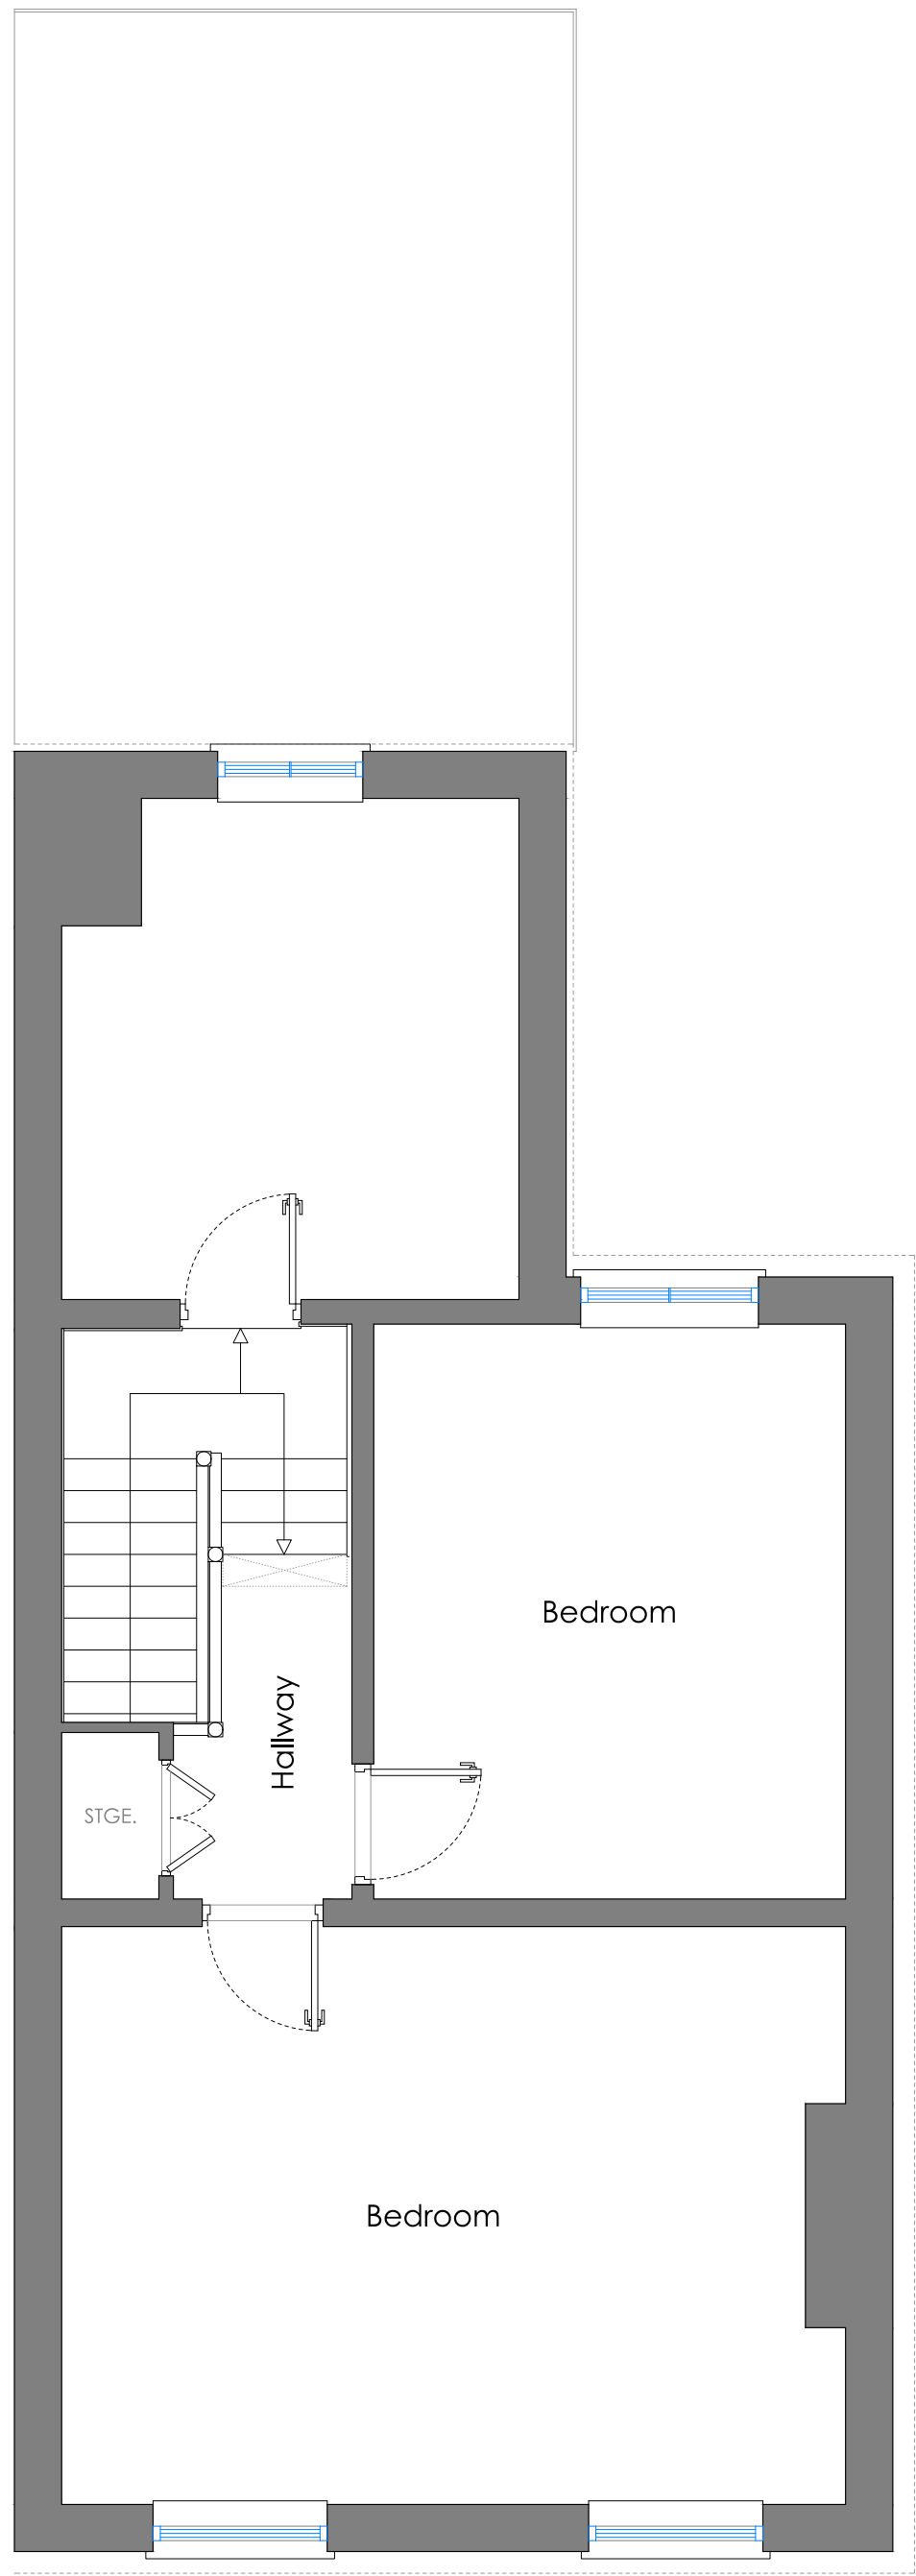


PL200 Existing Second Floor Plan
1:50 @ A1

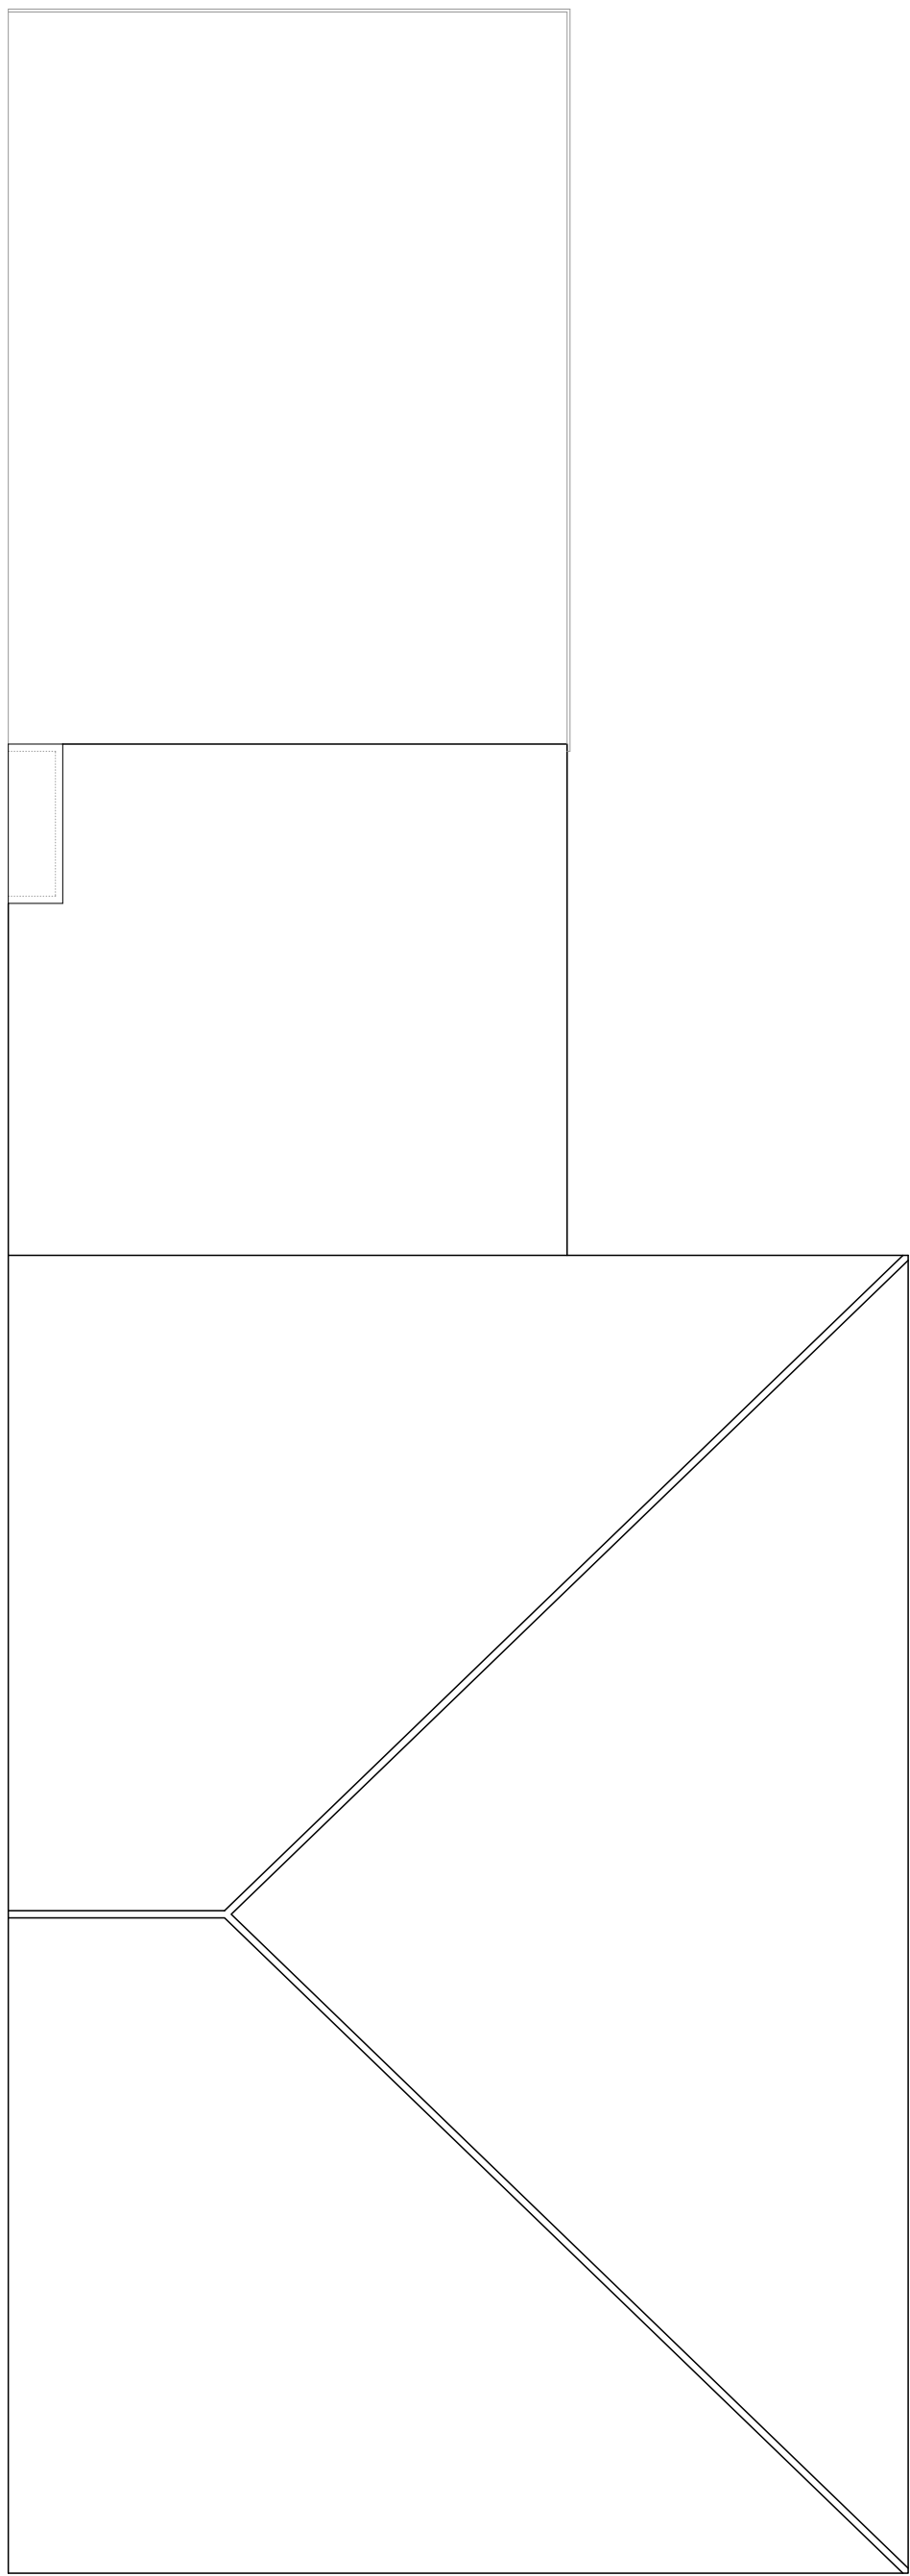

PL200 Existing Roof Plan
1:50 @ A1



PL200 Existing Rear Elevation
1:100 @ A1

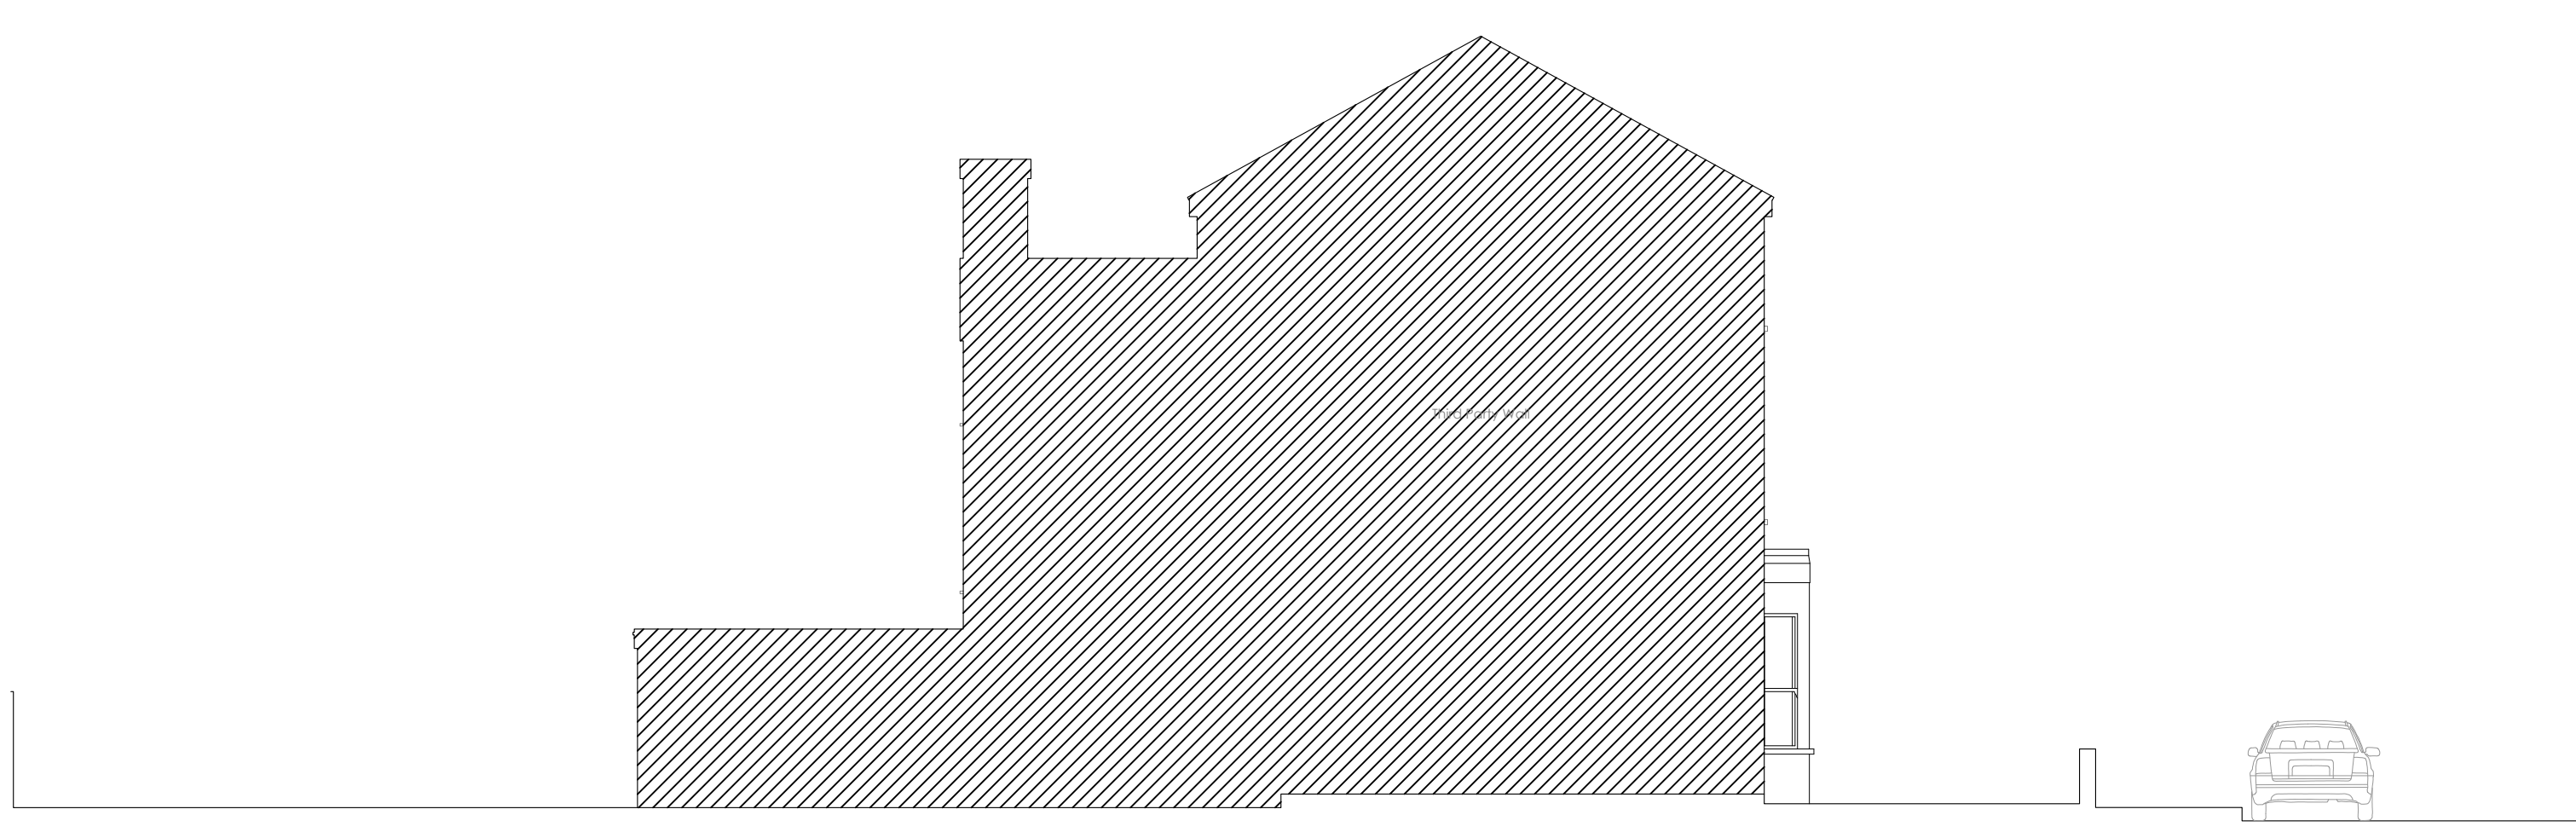

PL200 Existing Left Elevation
1:100 @ A1

