
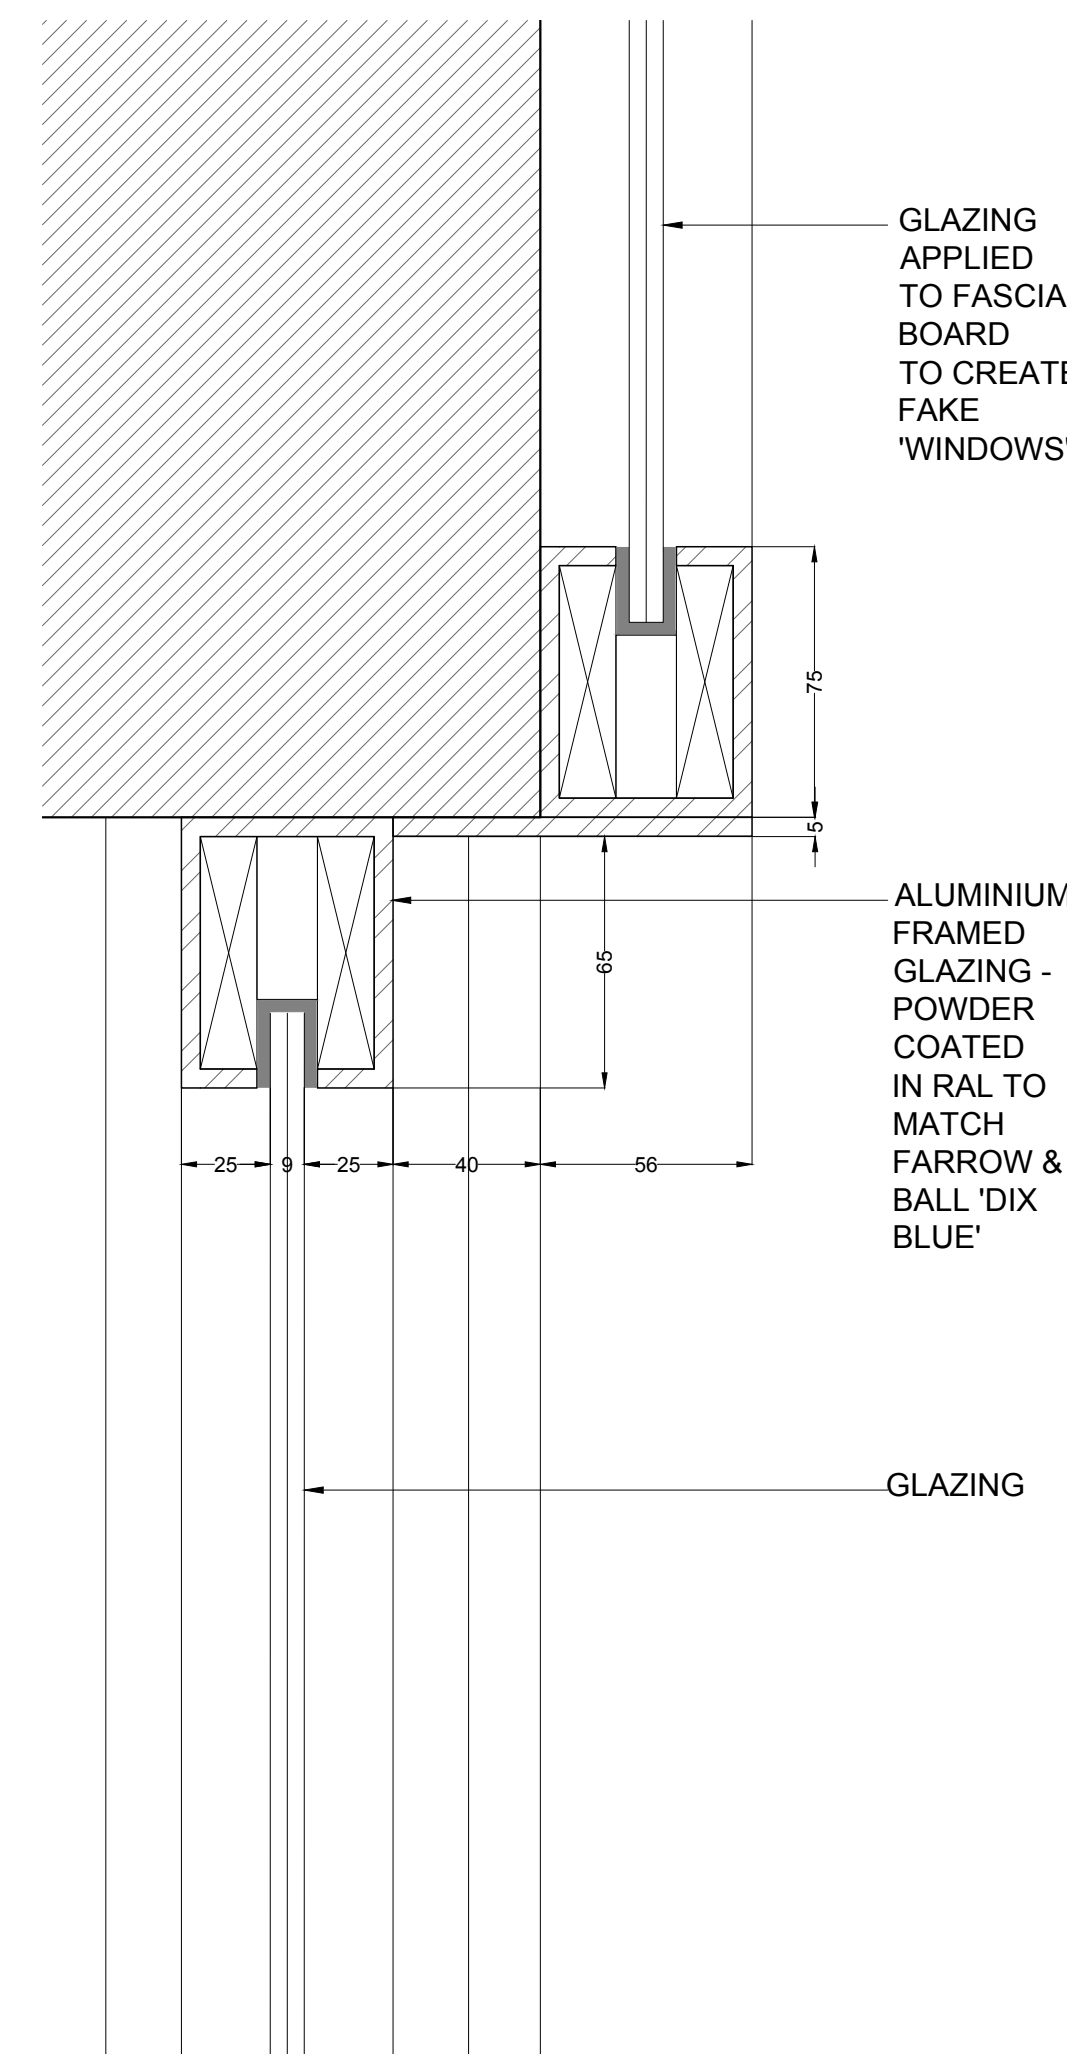
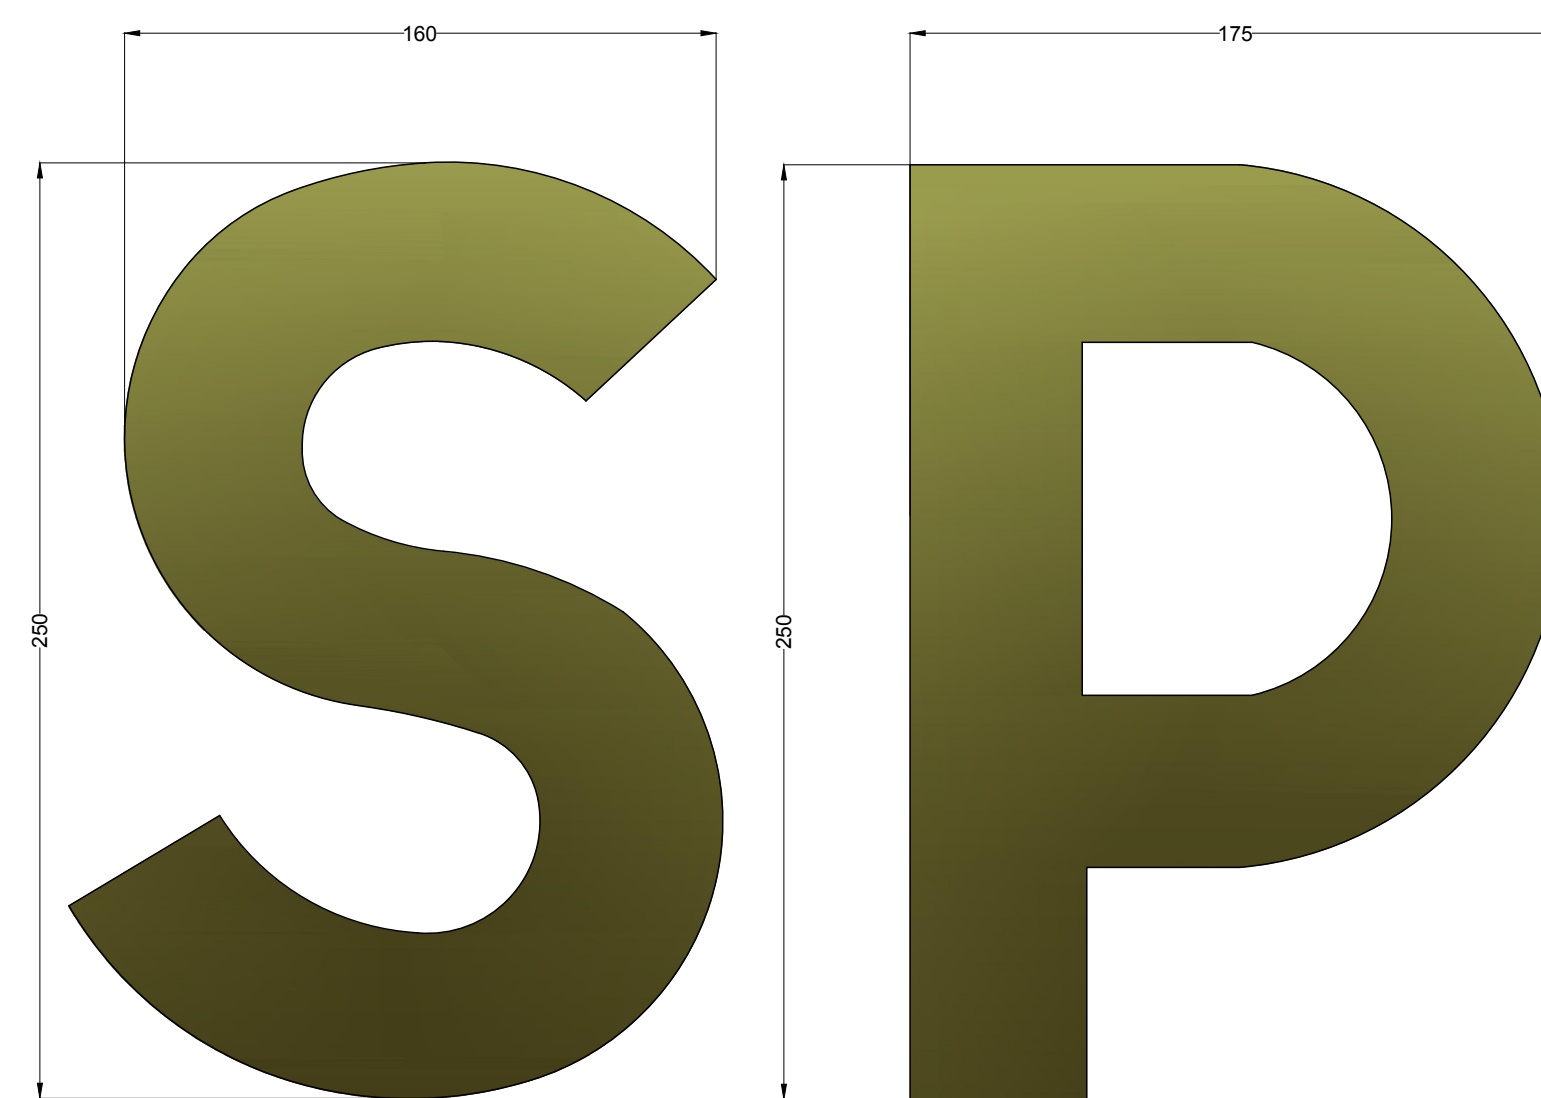
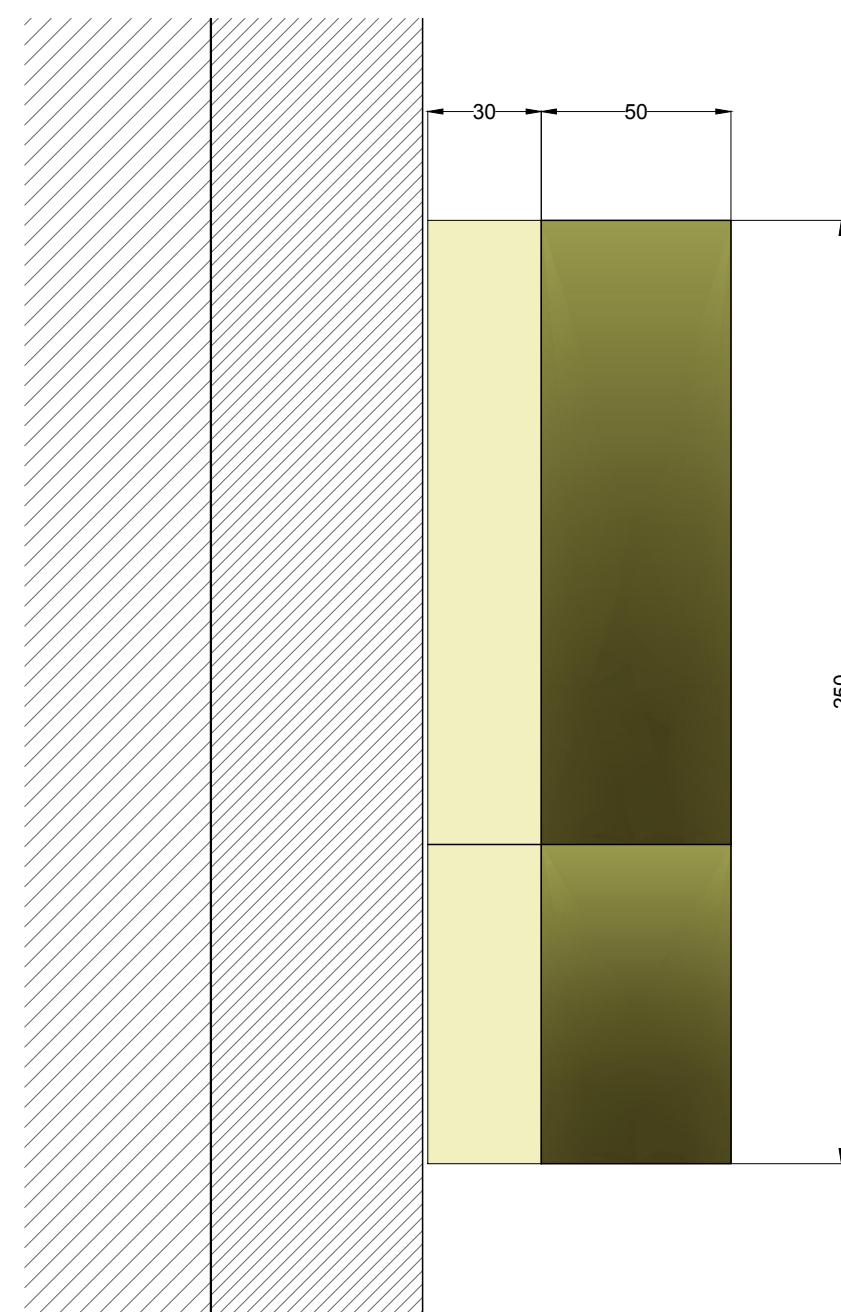
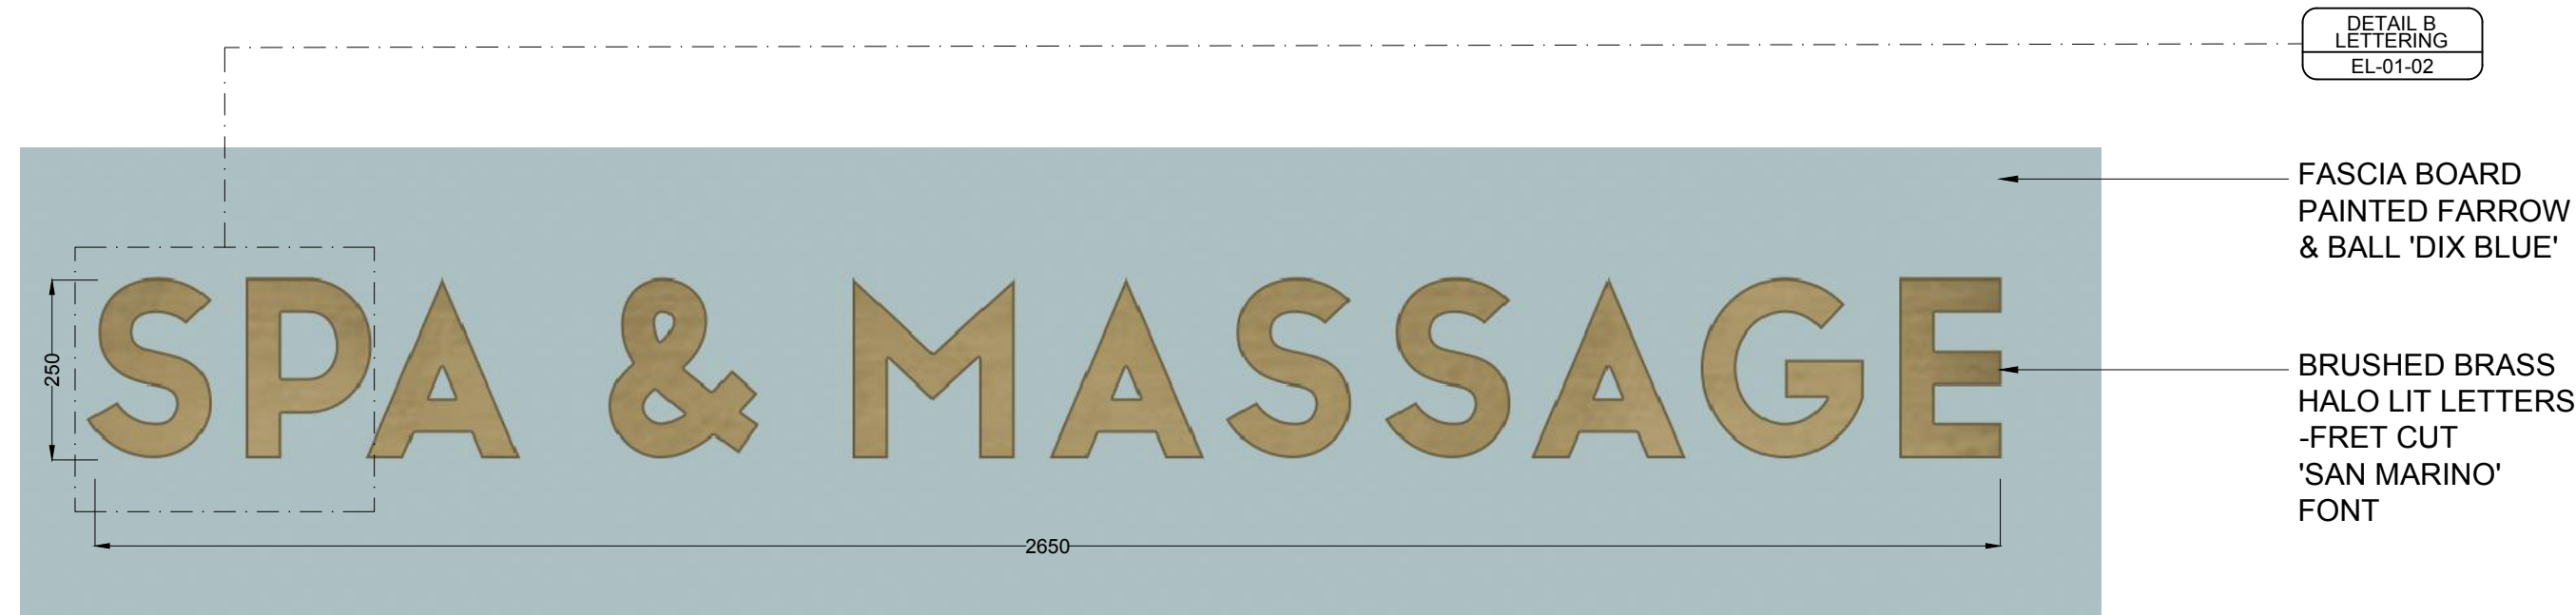
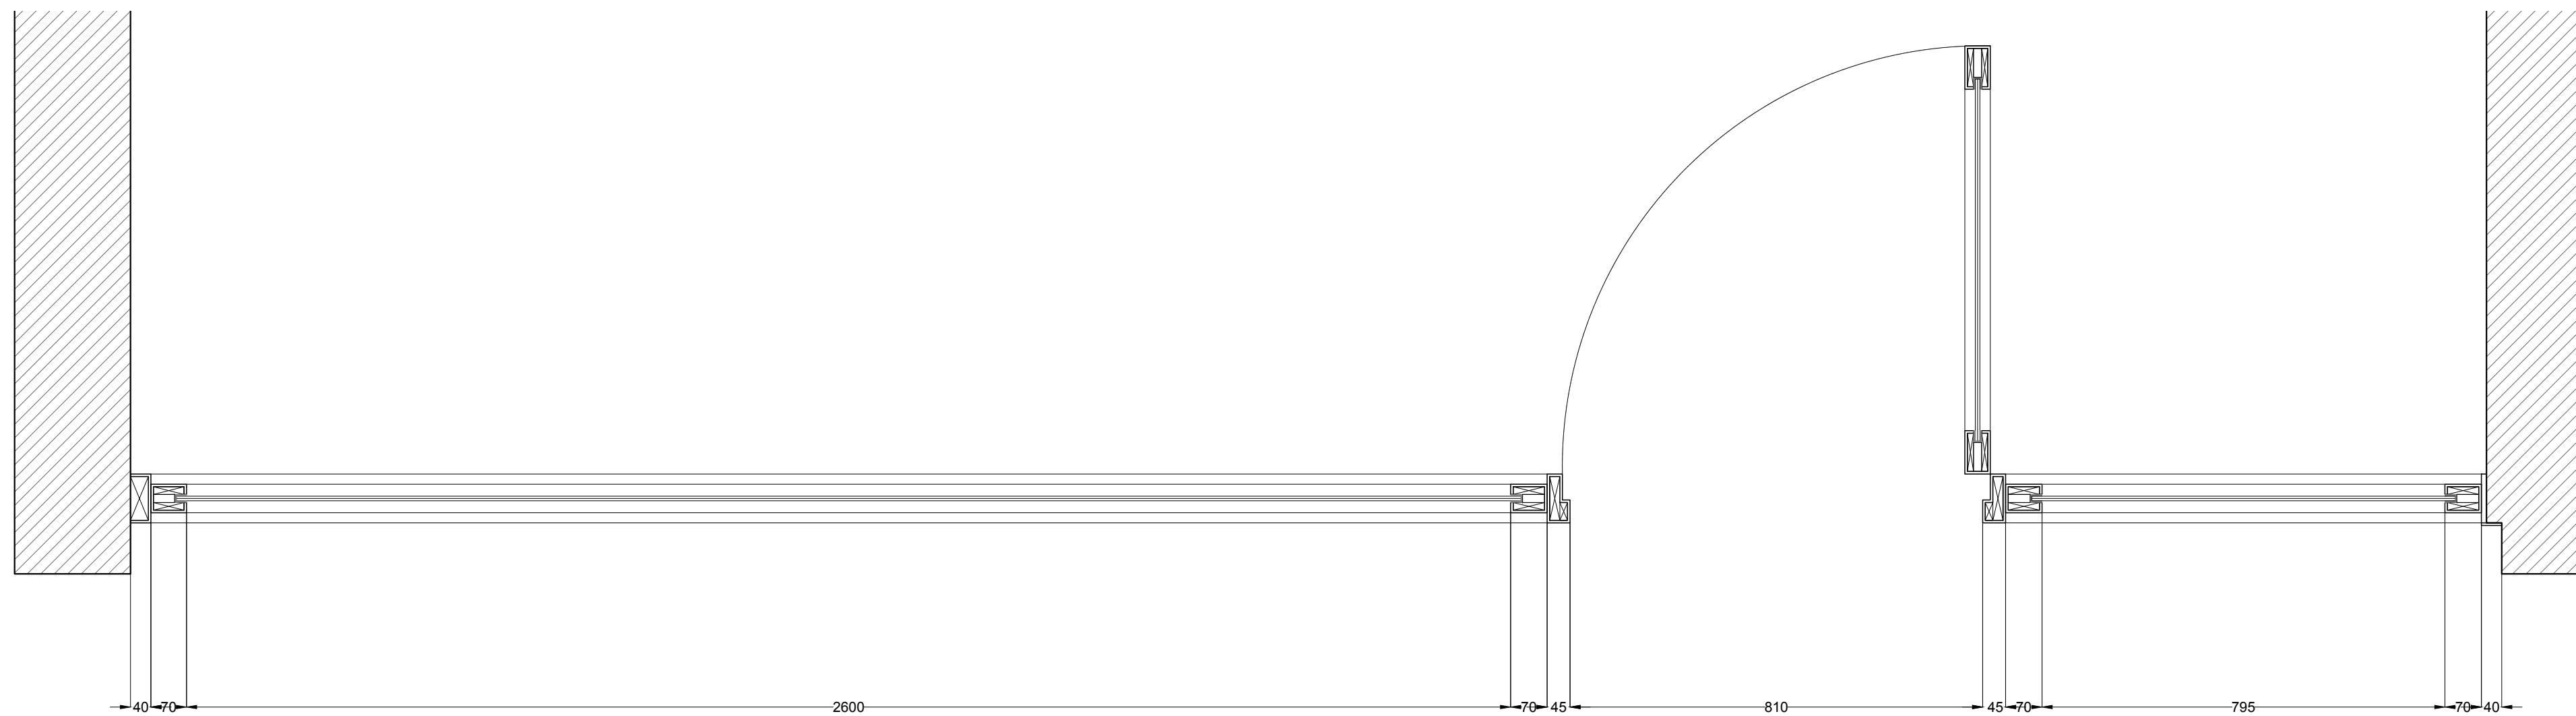


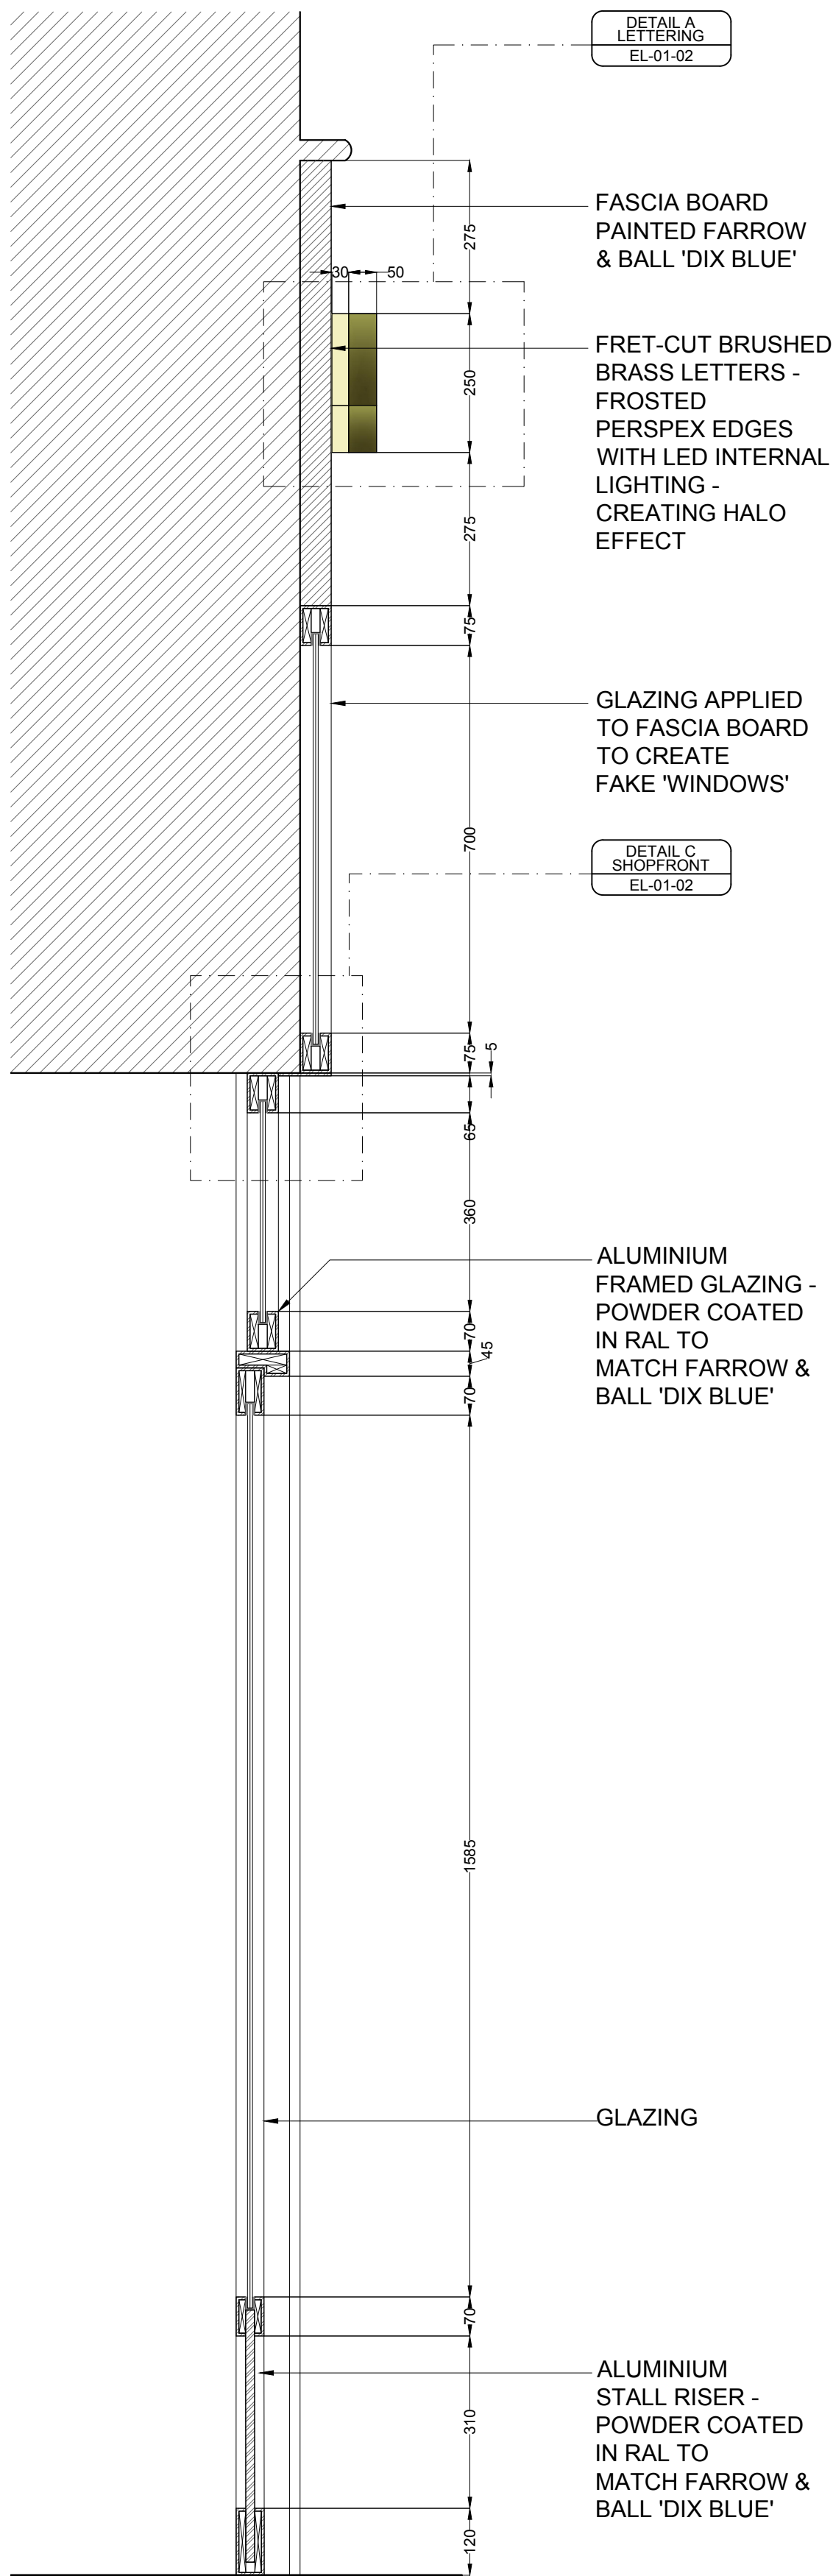

REVISIONS		
Rev.	Date	Comment
/	/	/

DRAWING NOTES & KEYS	

DRAWING NOTES	
This drawing is the property of Fox & Church Studio. It may not be duplicated or disclosed to any third party for any purpose except as authorised in writing by Fox & Church Studio. Do not scale this drawing. Figured dimensions only are to be used in preference to small scale drawings. Contractor to verify all site dimensions, levels and sewer invert levels at connection points before any work commences. Any errors or omissions are to be reported to the designer. If in doubt ask. The contractor is to comply with all current buildings regulations. This drawing is to be read in conjunction with the relevant consultants and/or specialist drawings/ documents and any discrepancies or variations are to be notified to the designer before the affected work commences.	
© Fox & Church Studio. All rights reserved.	

FOX & CHURCH STUDIO	
A1 Sheet	
Project: SPA & MESSAGE - 38 THE BROADWAY CROUCH END	
Title: PROPOSED SHOPFRONT SECTION & SIGNAGE	
Date: 20/01/2023	Scale: 1:10, 1:2 @ A1
Project No: 22009	
Dwg No: 22009-EL-01-02	Rev: /