


This drawing / document is intended for planning purposes, do not use this as Construction information unless it is issued for Construction.
All dimensions, setting out and levels must be checked on site.
Report any discrepancies to the architect immediately.
This drawing is copyright by Native North Ltd.



1 Existing Long Section AA
1 : 50



2 Existing Cross Section
1 : 50

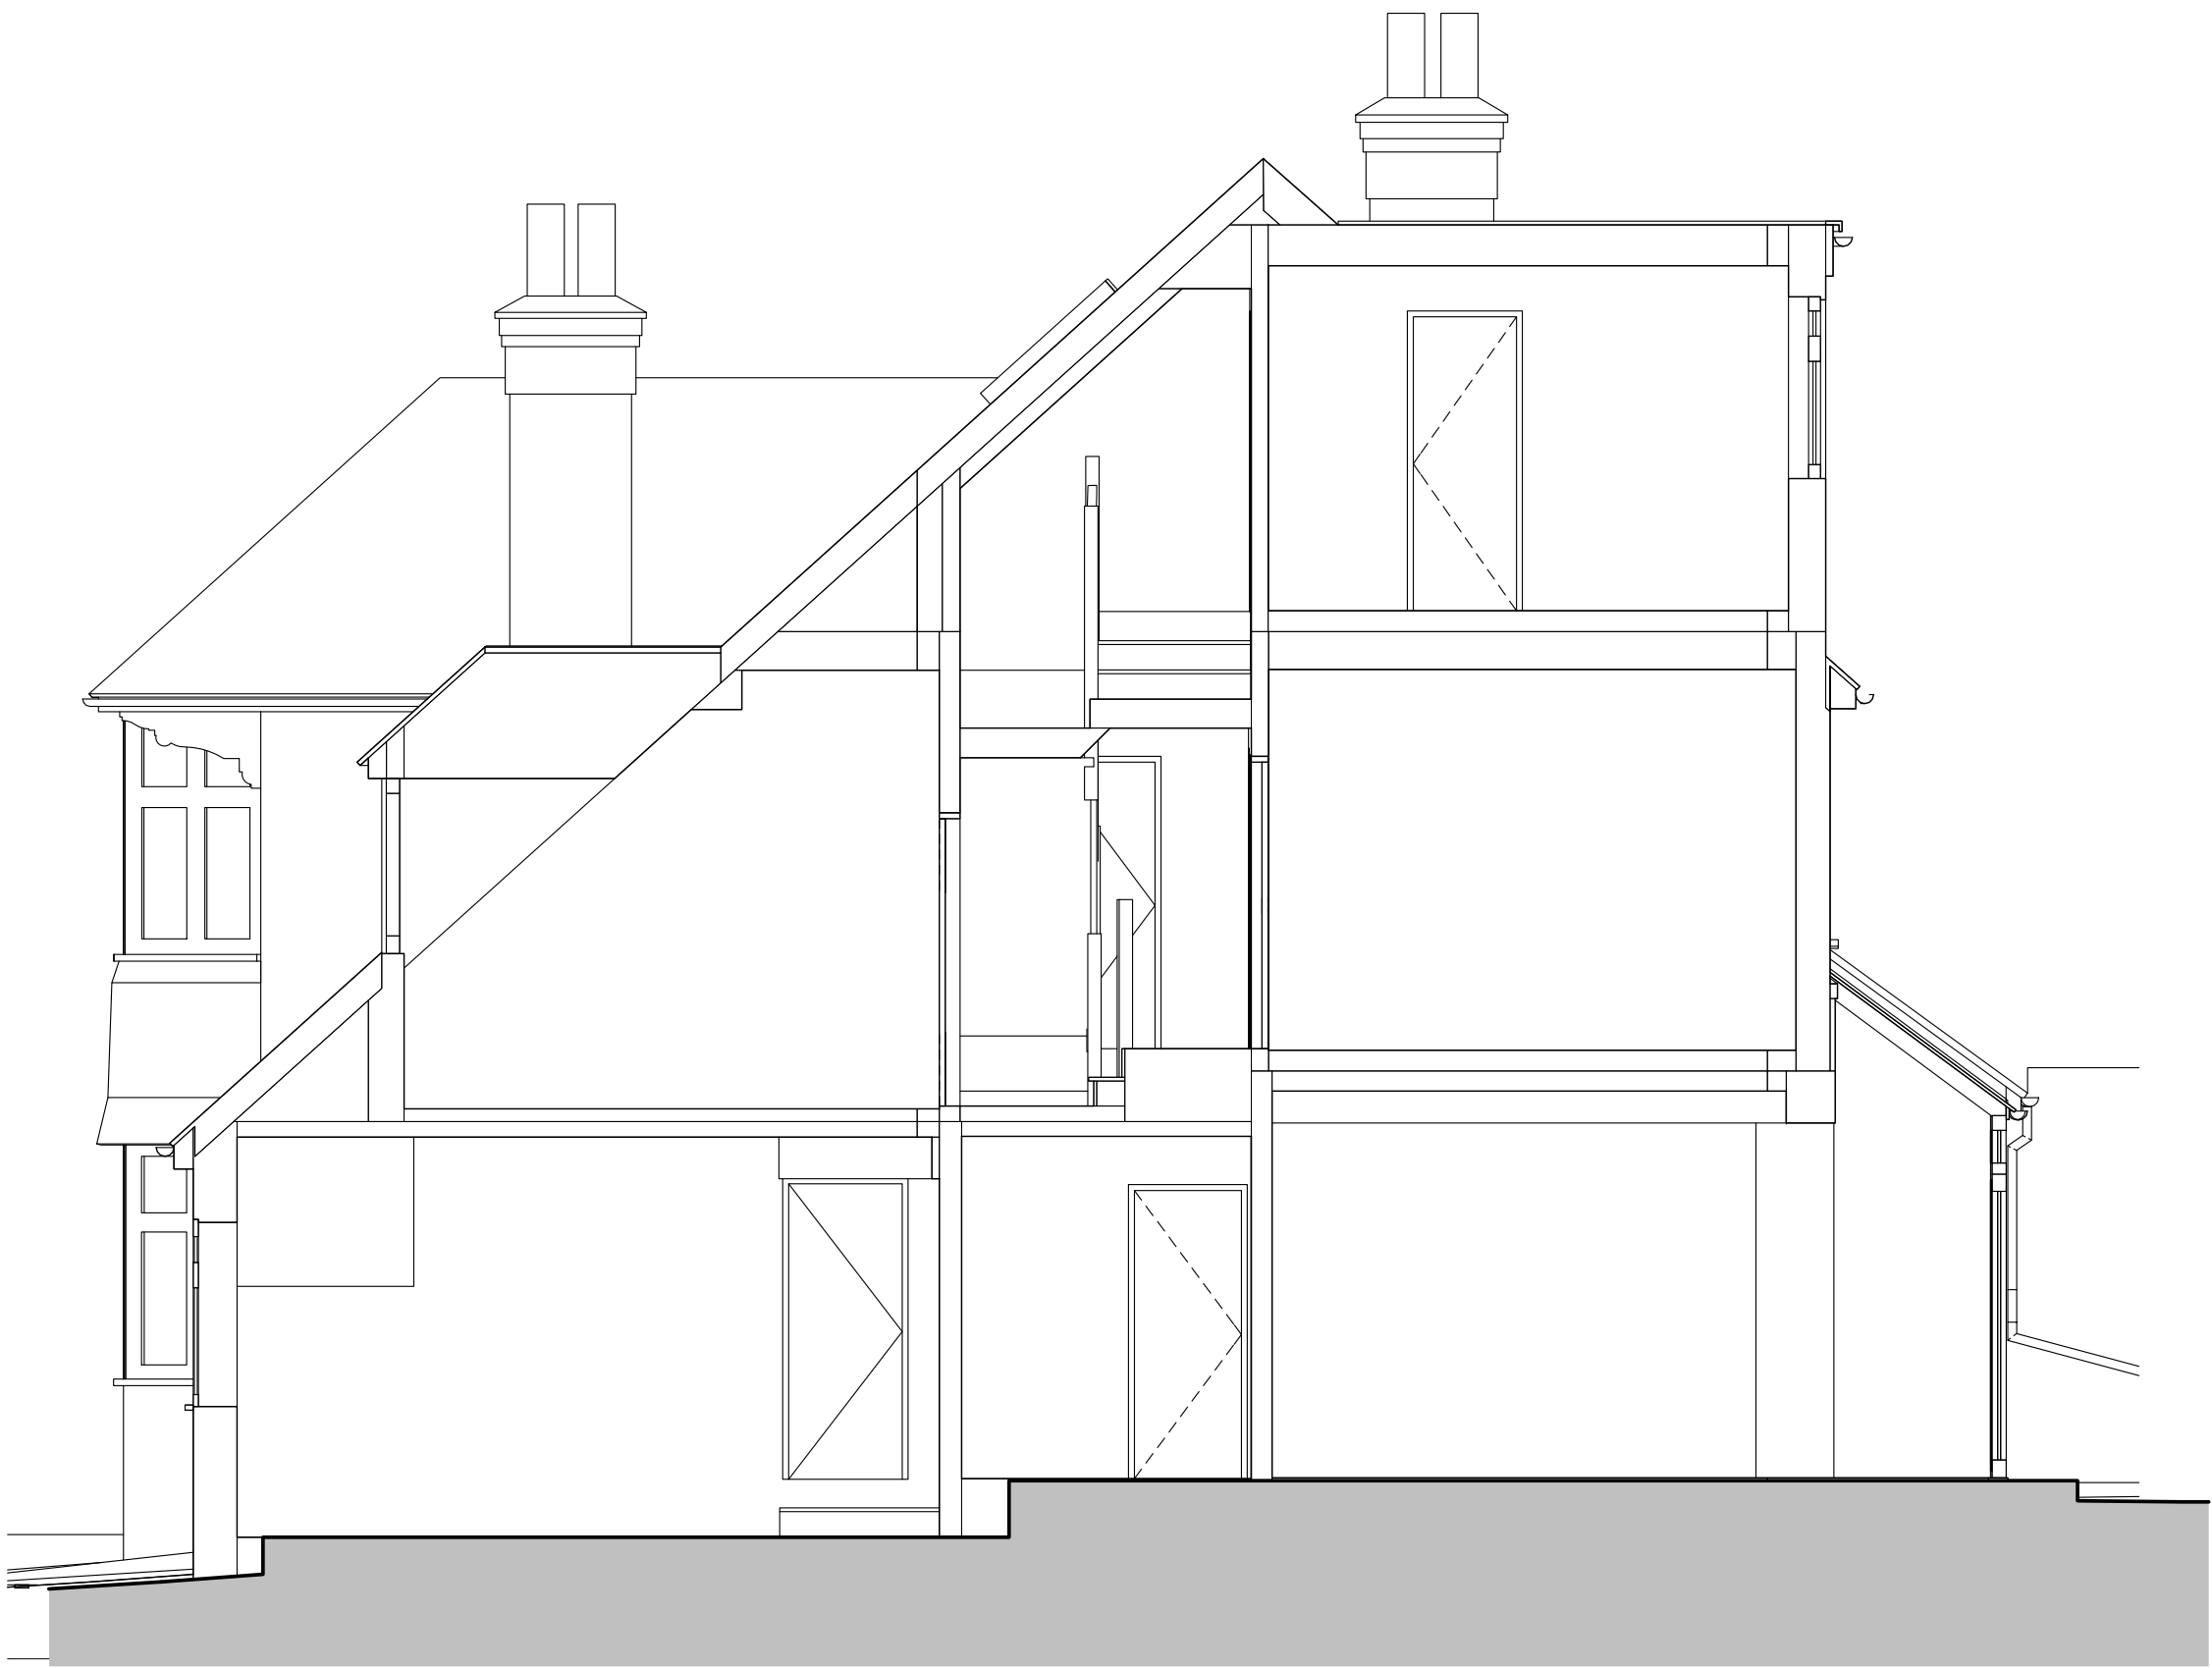

3 Existing Long Section BB
1 : 50



Scale bar 1:100 @ A3



Scale bar 1:50 @ A1

01	First Issue	02.12.22	JBro
No.	Revision / Issue	Date	Drawn

Preliminary

Mr and Mrs Goldman
31 Ringwood Avenue
London, N2 9NT

31 Ringwood Avenue

Existing GA Sections

native north

Drawing No. 120-04

Project No. 22-12

Scale @ A1 1 : 50

Scale @ A3 1:100

Date 02.12.22

native north architects
Unit 12a, 5 Durham Yard
Teesdale Street
London, E2 6QF

+44(0)20 3488 1312
justin@nativenorth.co
www.nativenorth.co