
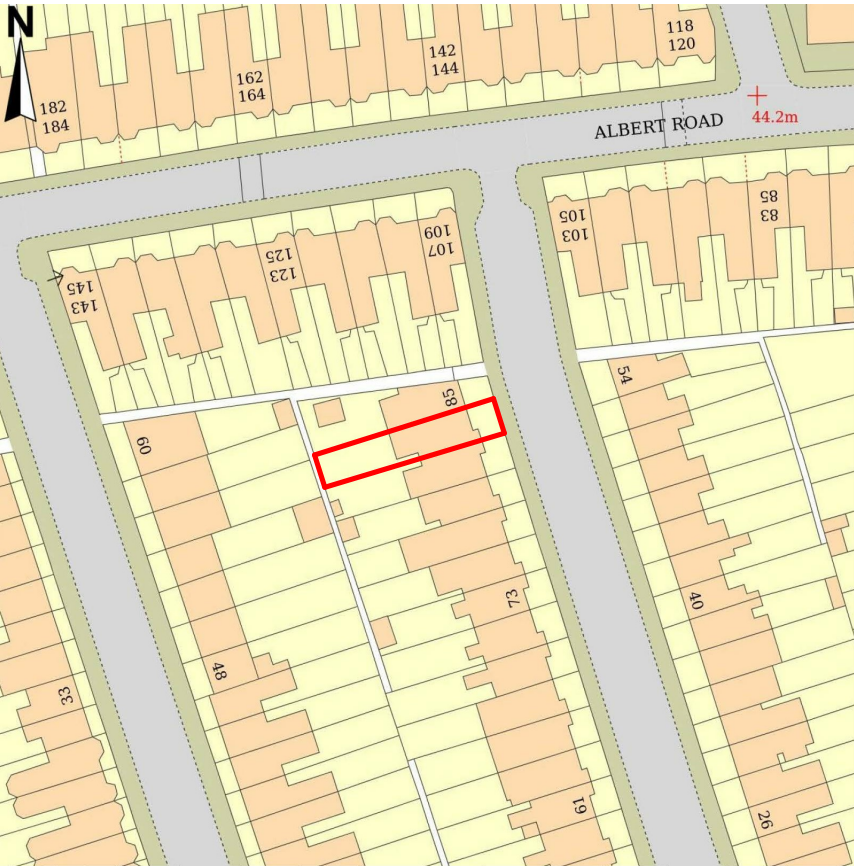


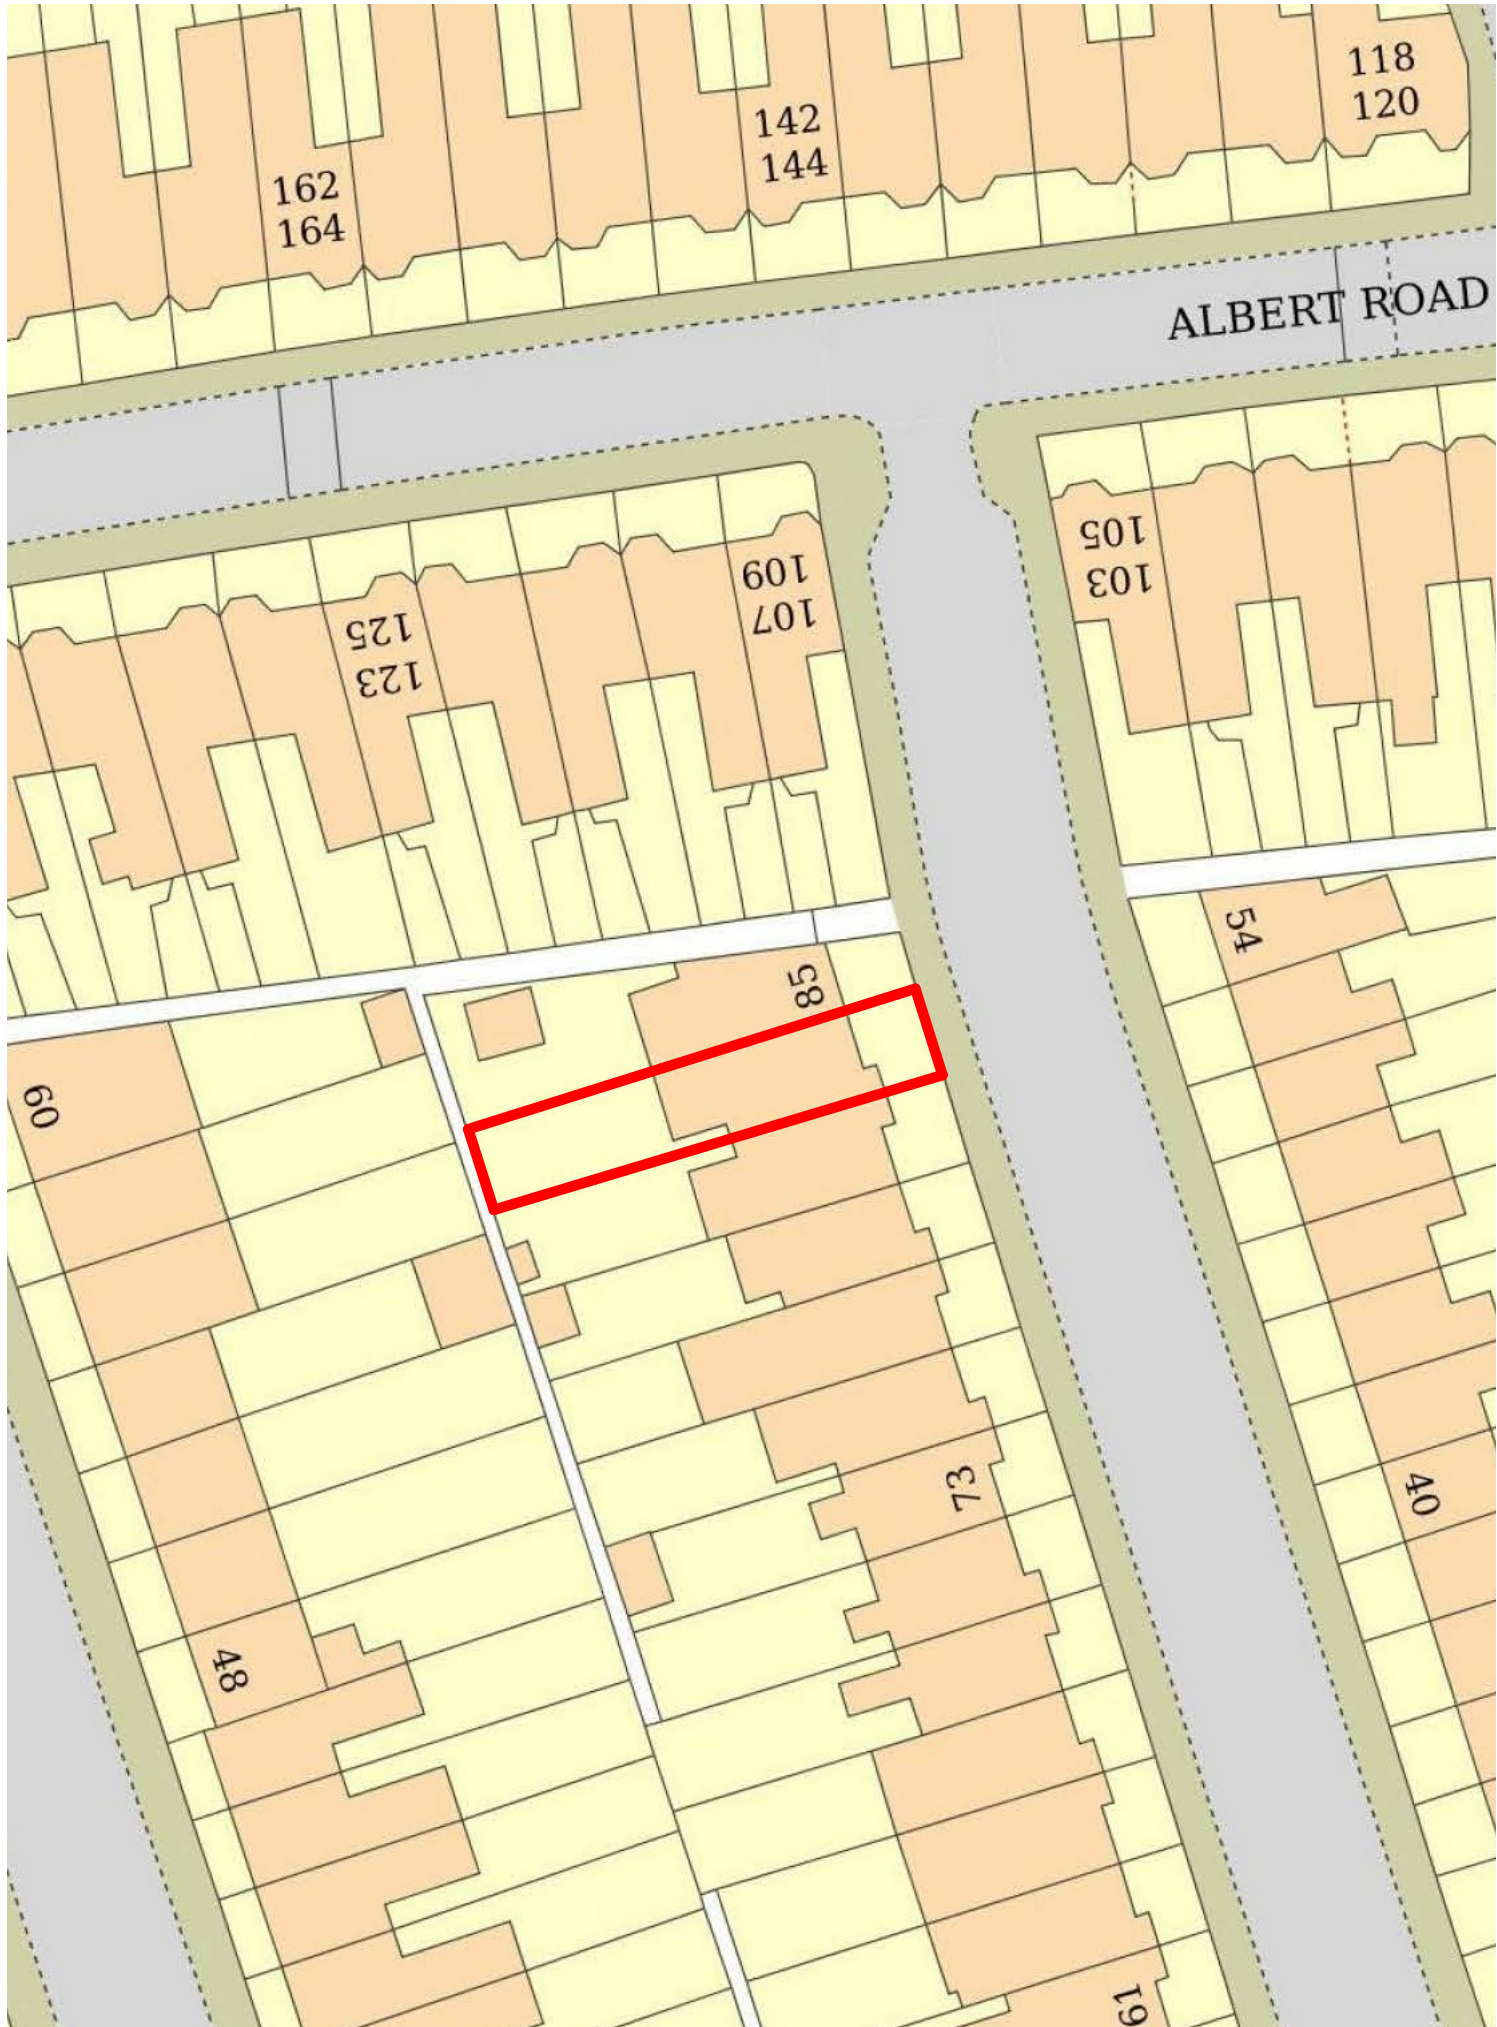

Notes

All dimensions are to be checked prior to construction and any discrepancies are to be identified to the Architect.

Copyright reserved.

Revisions
Status
For Planning
Client
Private Client
Project
83 Clyde Road
Title
Site and Block Plan
Scale
As indicated
Size
1:1
Date
16/01/23
Drawn
MS
Checked
MS

OHMA

Architecture

www.ohmaarchitecture.co.uk