

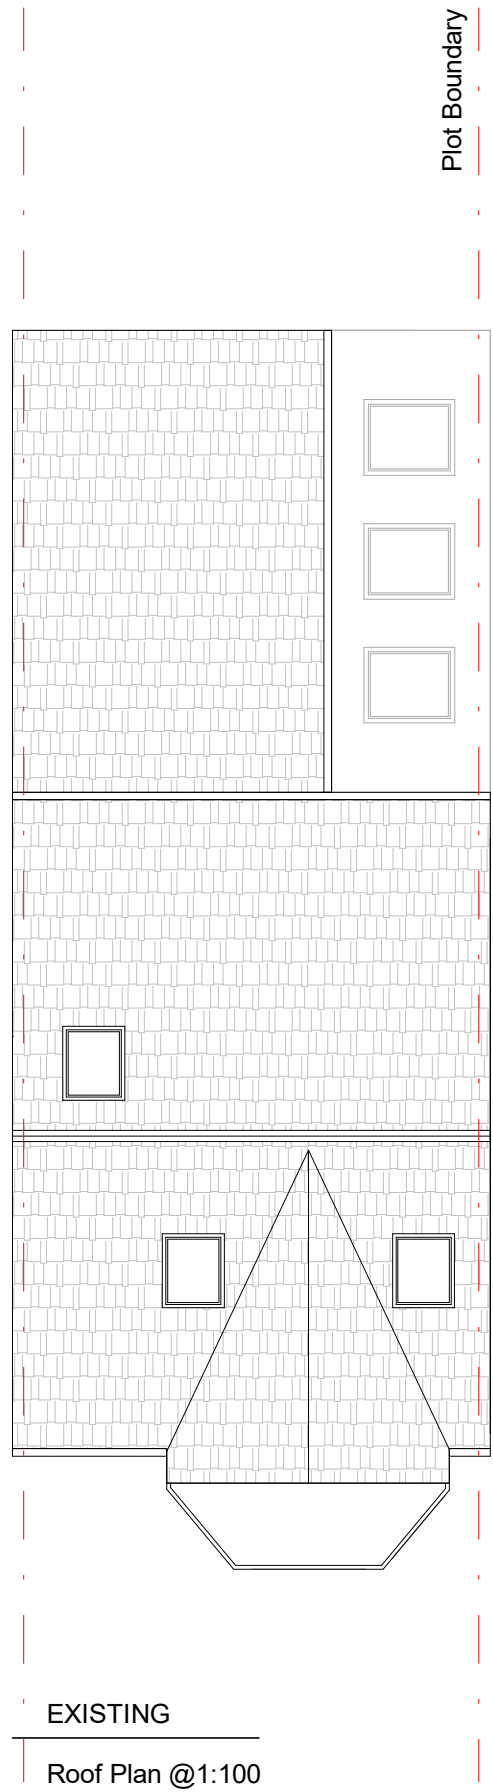


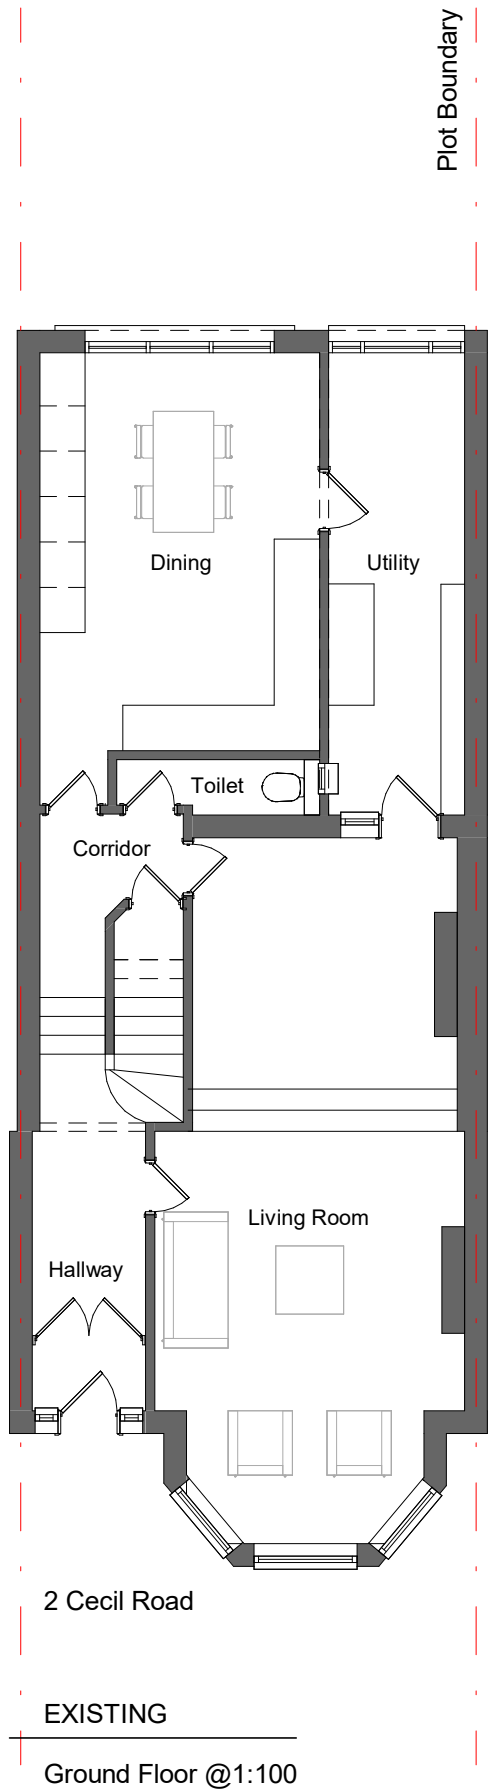

Notes

All dimensions are to be checked prior to construction and any discrepancies are to be identified to the Architect.

Copyright reserved.

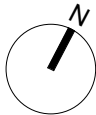

Revisions

Status

Client  
Private Client

Project  
Cecil Road

Title  
Existing Plans

| Scale   | Size | Date     | Drawn | Checked |
|---------|------|----------|-------|---------|
| 1 : 100 | A3   | 20/01/23 |       | MS      |

OHMA  
Architecture

[www.ohmaarchitecture.co.uk](http://www.ohmaarchitecture.co.uk)

Drawing No.  
100

Rev.