



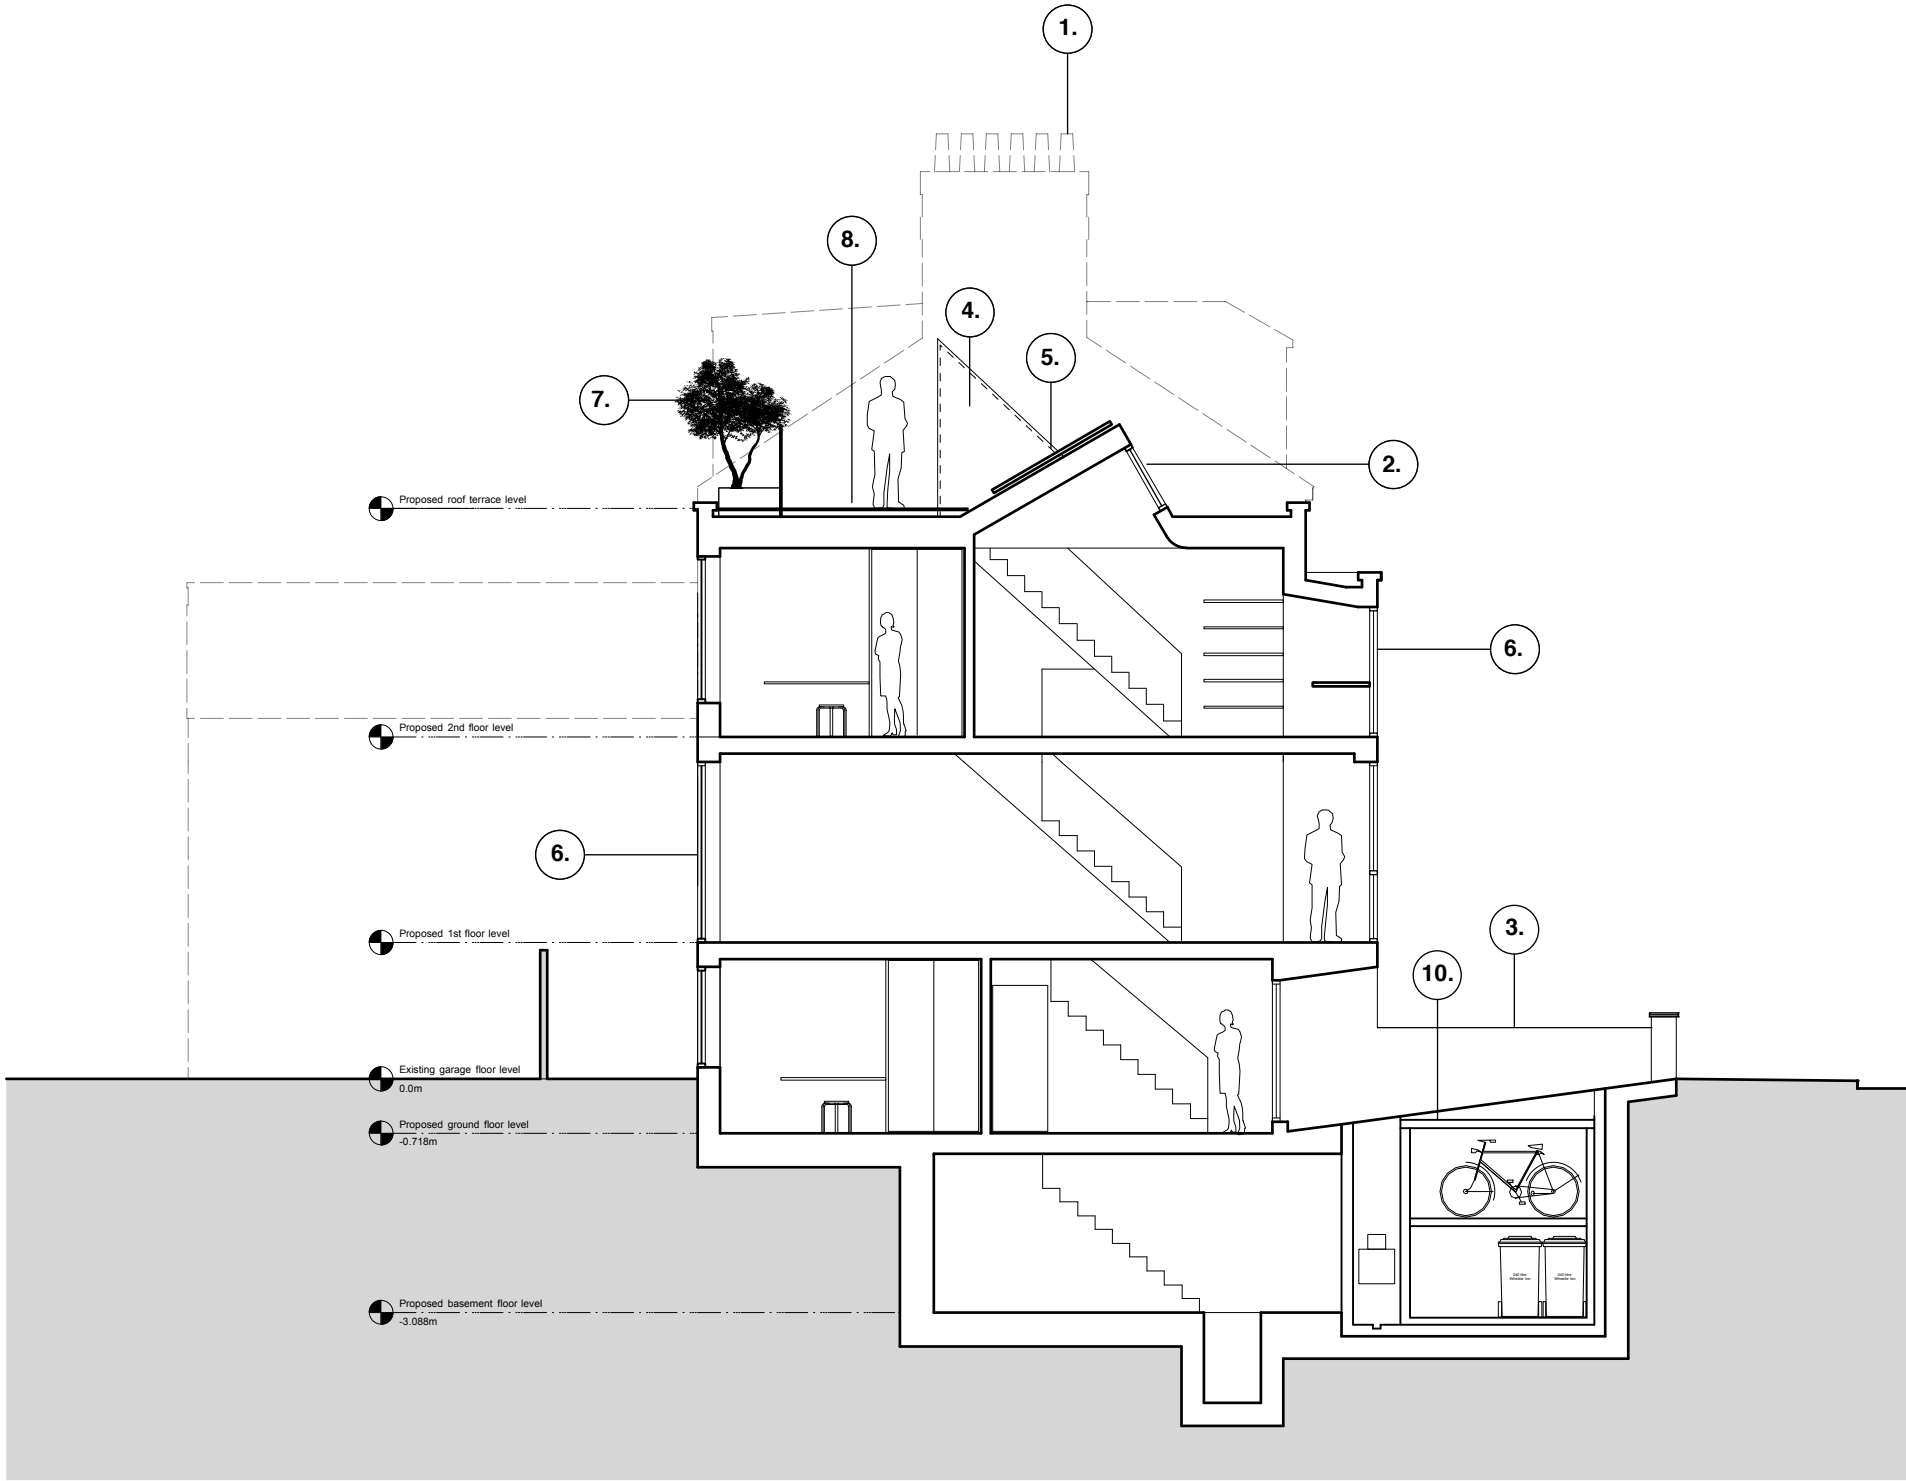


Section AA

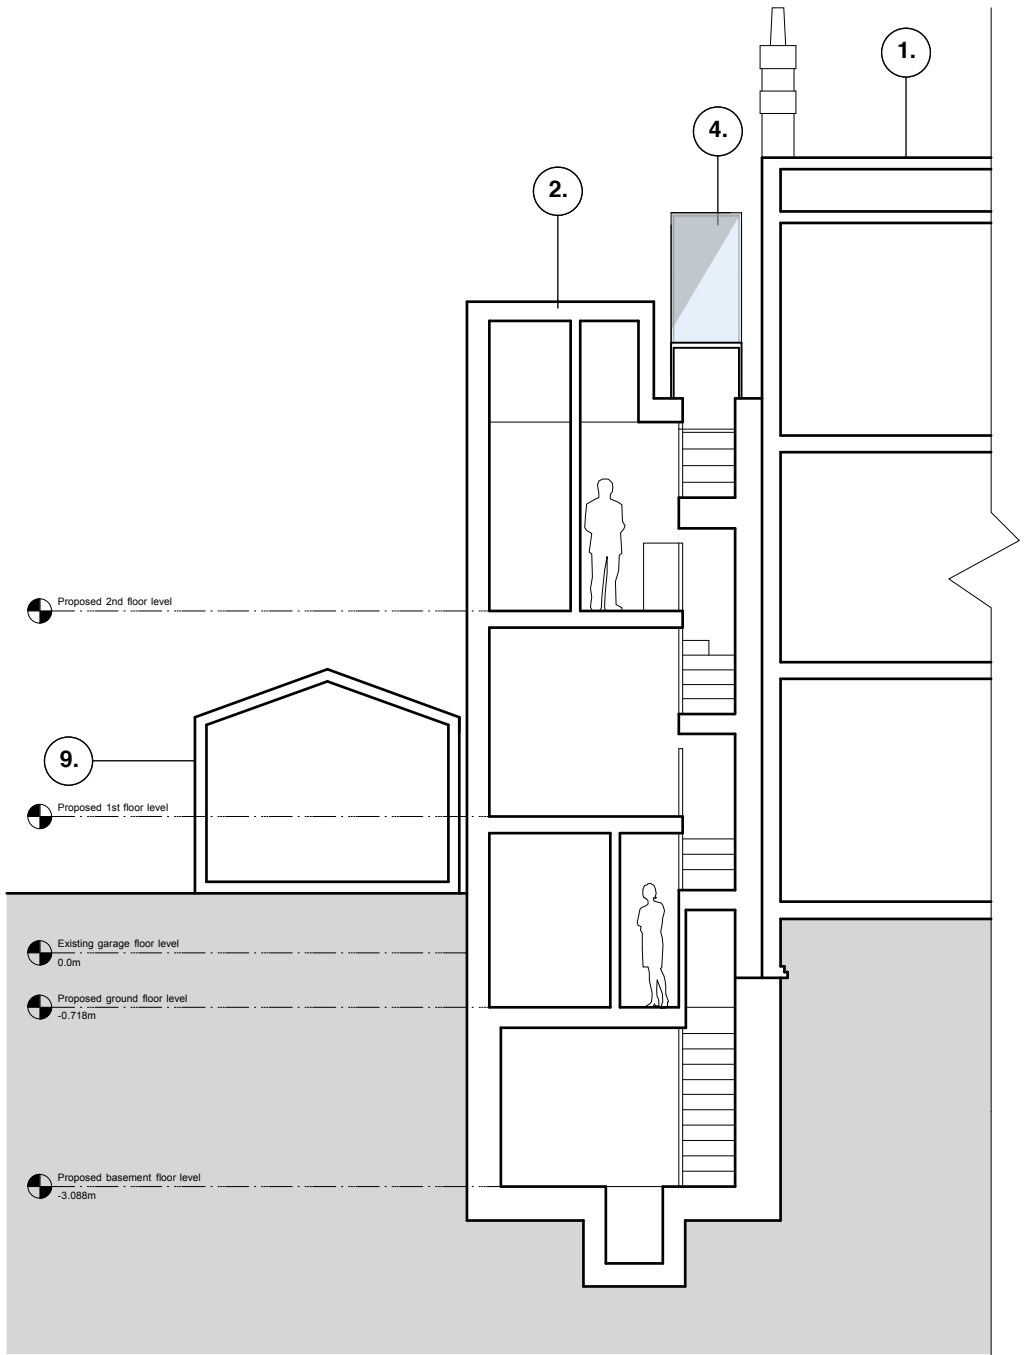

Section BB

Key:

1. Outline of no. 1 Ferrestone Road
2. Roof light enclosure
3. Car parking with electric charging point
4. Low iron glazed external staircase encloure
5. Solar panel
6. Powder coated aluminium framed glazing
7. Planting
8. Roof terrace
9. Existing garden room to rear of no. 17 Church Lane
10. Bicycle and bin lift

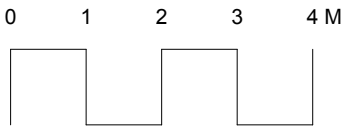

Revsions:

A 05.07.2022 Amendments to party wall detail
B 17.08.2022 Minor amendments
C 14.10.2022 Layout altered
D 24.11.2022 Alterations to suit elevations
E 30.11.2022 General amendments
F 06.12.2022 Minor amendments
G 23.01.2023 Bicycle and bin lift updated

For planning	
FER 214	Proposed sections AA and BB
Scale 1:100 @ A3	Garage site on Ferrestone Road N8 7BX
May 2022	

Appleton Weiner

19 Wallace Road London N1 2PG
Telephone 020 7253 8387

ALL DIMENSIONS TO BE CHECKED ON SITE.
DISCREPANCIES TO BE REFERRED TO APPLETON WEINER.
DO NOT SCALE OFF THIS DRAWING.
ALL DRAWINGS RETAIN APPLETON WEINER COPYRIGHT ©