
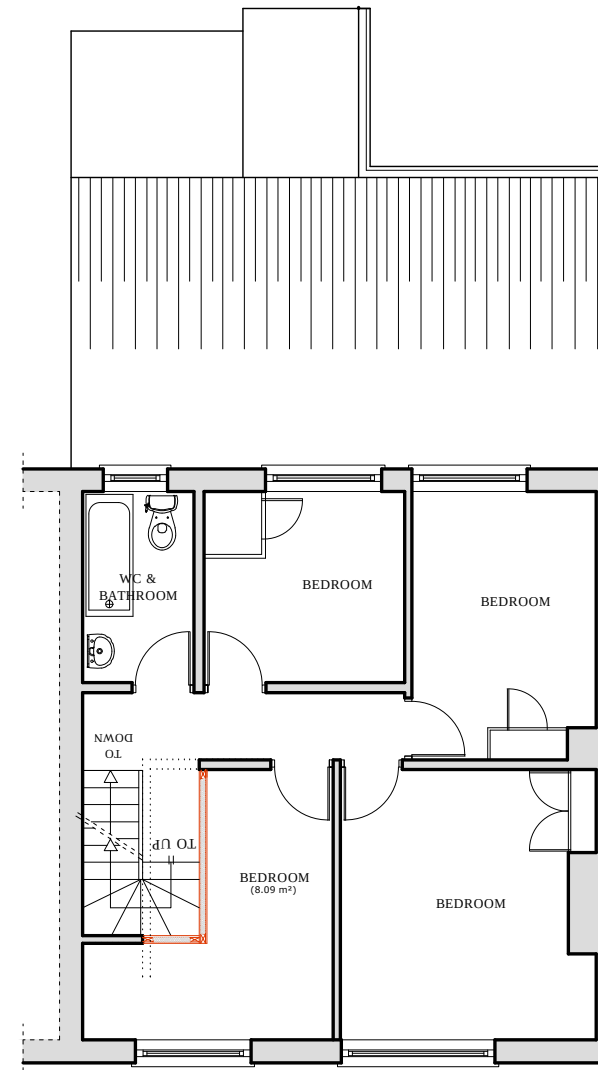
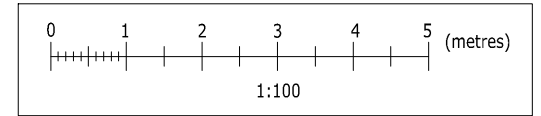


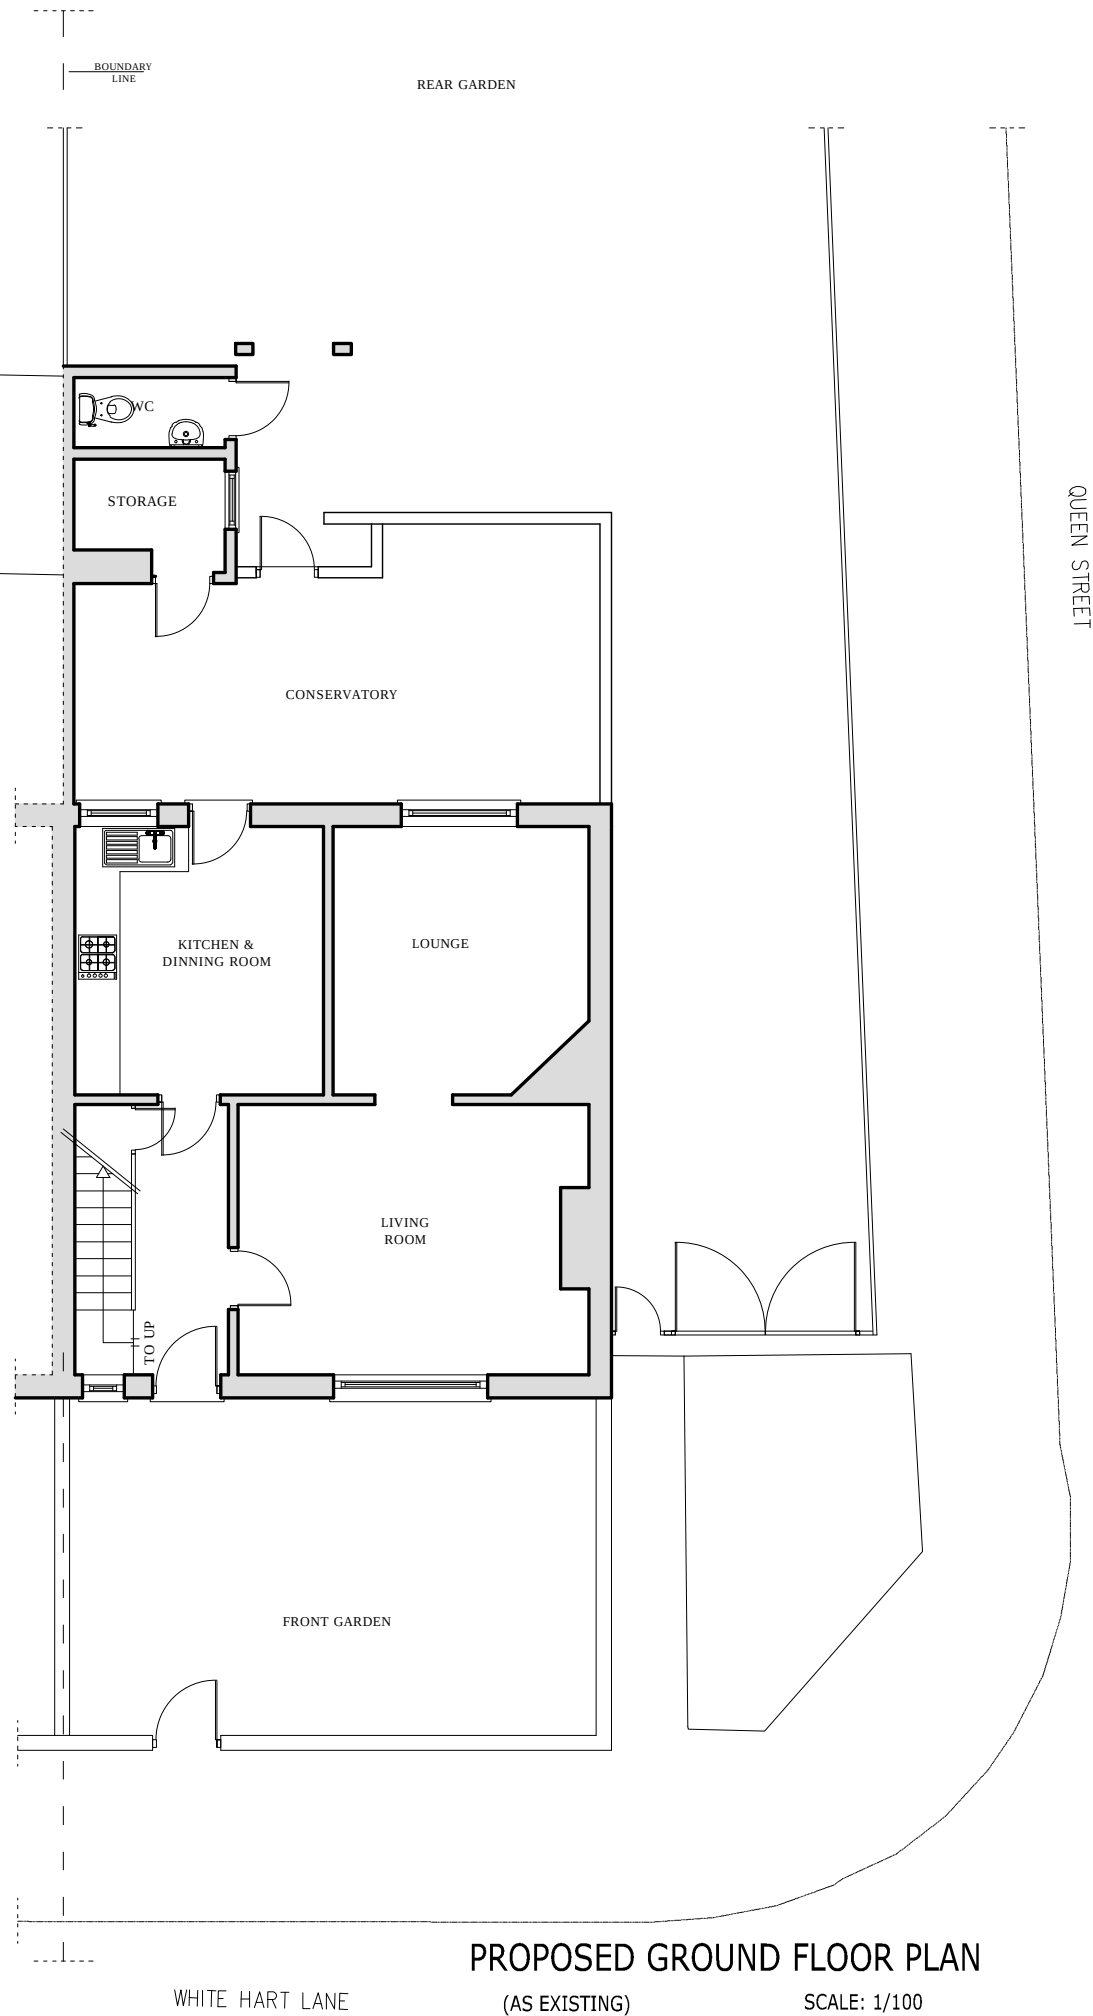

LEGEND

- EXISTING WALL
- DEMOLISHED WALL
- PROPOSED PARTITION WALL

EXISTING GROUND FLOOR AREA: 79.80 m²
EXISTING FIRST FLOOR AREA: 49.34 m²
EXISTING TOTAL FLOOR AREA: 129.14 m²

PROPOSED LOFT FLOOR AREA: 39.46 m²

THE CONTENTS OF THIS PLAN INCLUDING THE PRINTED NOTES ARE COPYRIGHT AND REPRODUCTION IN WHOLE OR PART IS NOT PERMITTED WITHOUT PRIOR CONSENT OF SAYAR DESIGN IN WRITING

176 WHITE HART LANE
HARINGEY
LONDON N17 8JD

PROPOSED
- GROUND FLOOR PLAN
- FIRST FLOOR PLAN

SCALE: 1/100 @ A3

REF. NO : 045.22/04

DATE: NOV.22

DRG BY: S. AY -SAYAR DESIGN

SAYAR DESIGN

Tel.: 078 8787 1149 / 01992 214571
14 MARSH CLOSE
EN8 7JF

www.sayarchitects.co.uk - mimarsinan_ay@hotmail.com