


# 25 Ravenstone Road N8 0JT

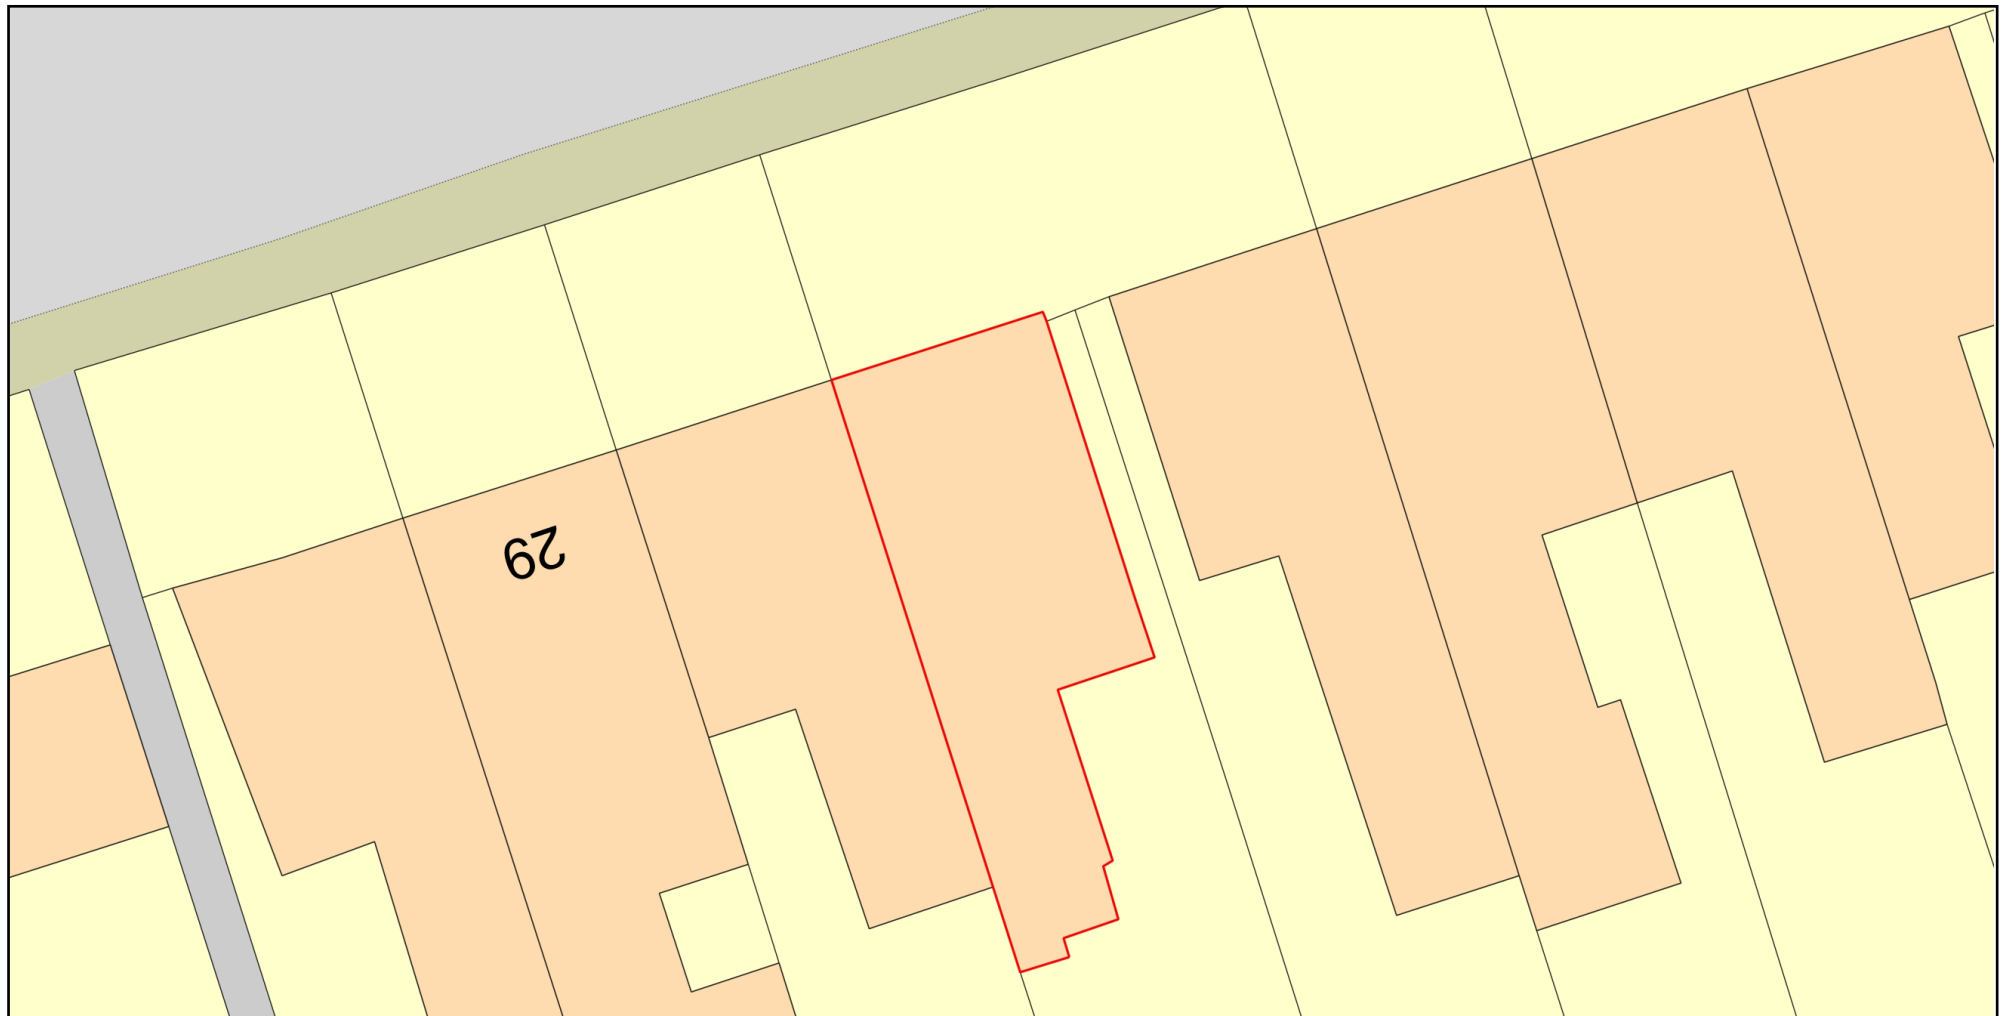

0 10  
Metres



Plan Produced for: R Down

Date Produced: 26 Nov 2022

Plan Reference Number: TQRQM22330160950854

Scale: 1:200 @ A4

© Crown copyright and database rights 2021 OS 100042766