

General notes :

This drawing is copyright protected

Dimensions are not to be scaled from this drawing

Dimensions are not to be scaled from this drawing.

The contractor and his subcontractors are to verify all dimensions on site before making any shop drawings and before executing the works.

Any discrepancies, either between written dimensions and site dimensions or between this drawing and other consultants' or supplier's drawings, should be brought to the immediate attention of the architect before executing the works.

This drawing is to be read in conjunction with the relevant structural, mechanical and electrical drawings.

All works are to be carried out in accordance with the relevant B.S. and codes of practice and also meet the local authority requirements.

[illegible]


client
MR SOFOS CHARALAMBOUS
37 PEMBERTON ROAD
LONDON N4 1AX

project
37 PEMBERTON ROAD
LONDON N4 1AX


drawing

PROPOSED DRAWINGS
SIDE ELEVATION

job no.	21/148	date	22/10/21
scale	1:100@A3		
drawn	LB	checked	
issue	PLANNING		
drawing number		revision	

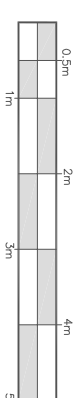

1 PROPOSED SIDE ELEVATION
110 SCALE 1:100

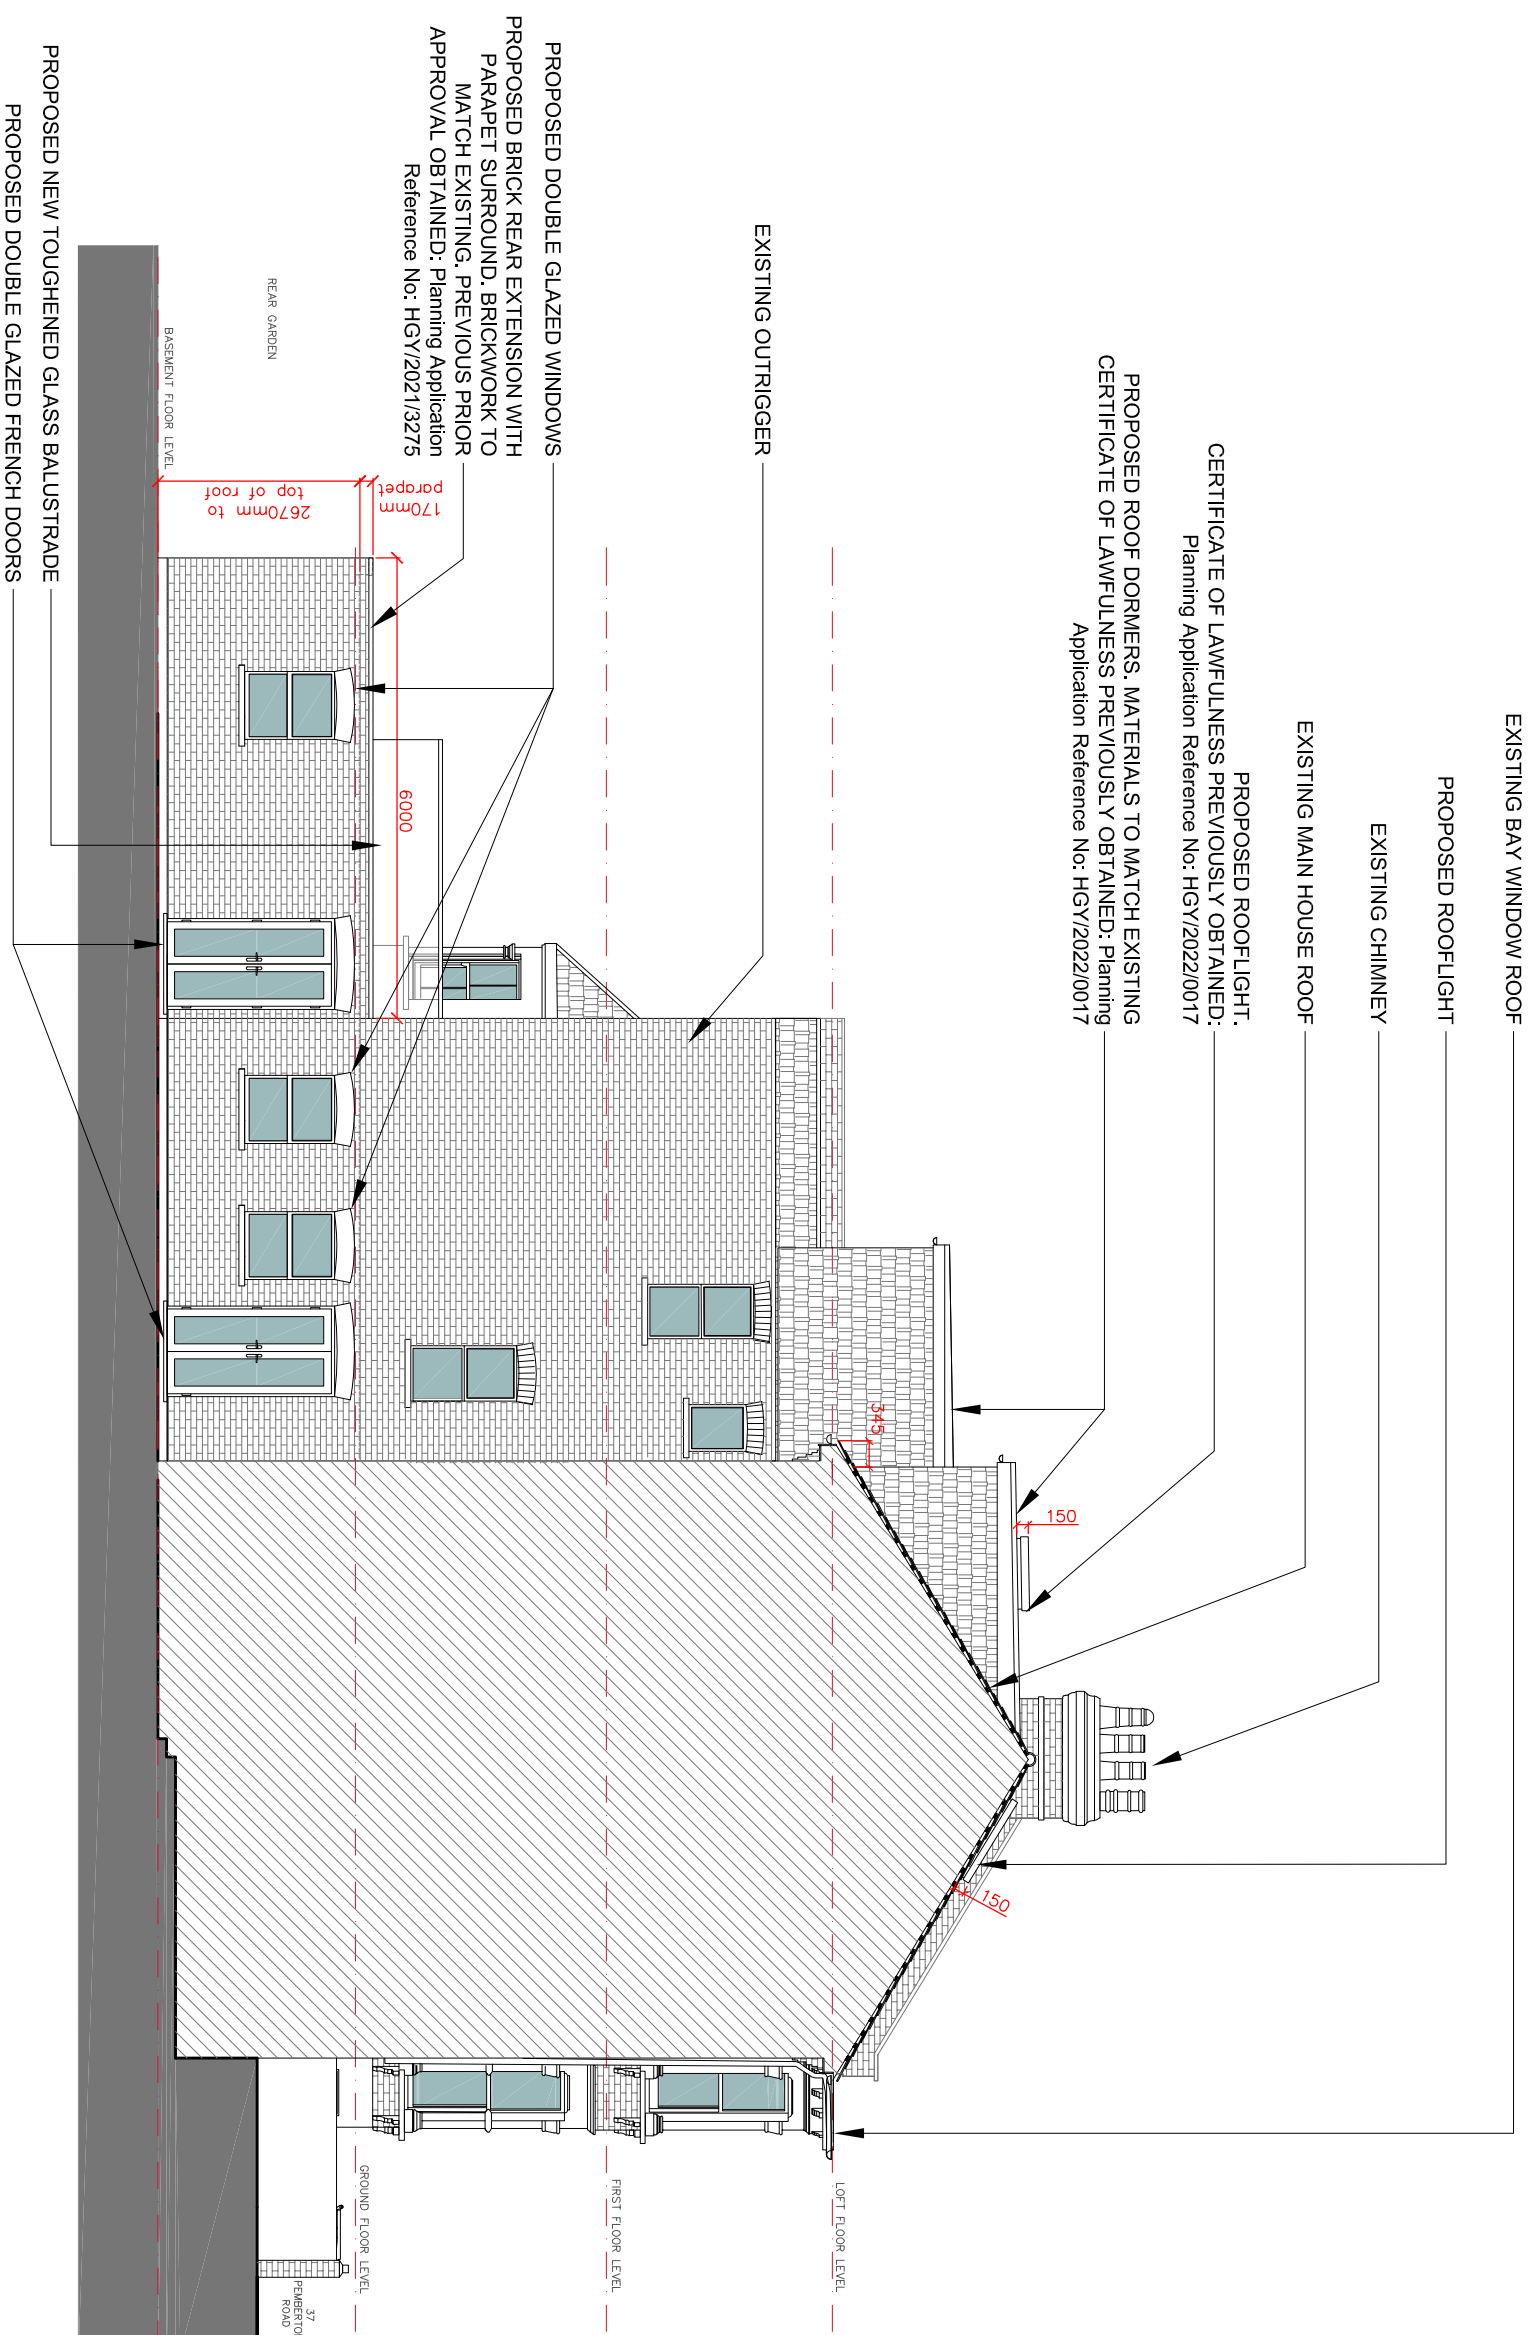

PROPOSED ROOF DORMERS, MATERIALS TO MATCH EXISTING
 CERTIFICATE OF LAWFULNESS PREVIOUSLY OBTAINED: Planning
 Application Reference No. HG/2022/0017

PROPOSED ROOF FLIGHT
CERTIFICATE OF LAWFULNESS PREVIOUSLY OBTAINED
Planning Application Reference No: HGY/2022/0017

EXISTING BAY WINDOW ROOF
PROPOSED ROOFLIGHT
EXISTING CHIMNEY
EXISTING MAIN HOUSE ROOF