


NOTES:
ALL DIMENSIONS, LEVELS AND CLEARANCES TO BE CHECKED
ON SITE PRIOR TO WORKS COMMENCING

THIS DRAWING SHOULD BE READ IN CONJUNCTION WITH ALL
OTHER PROJECT RELATED DRAWINGS, SPECIFICATIONS AND
DOCUMENTS.

THIS DRAWING IS COPYRIGHT OF GEBHARD AND GOODWIN

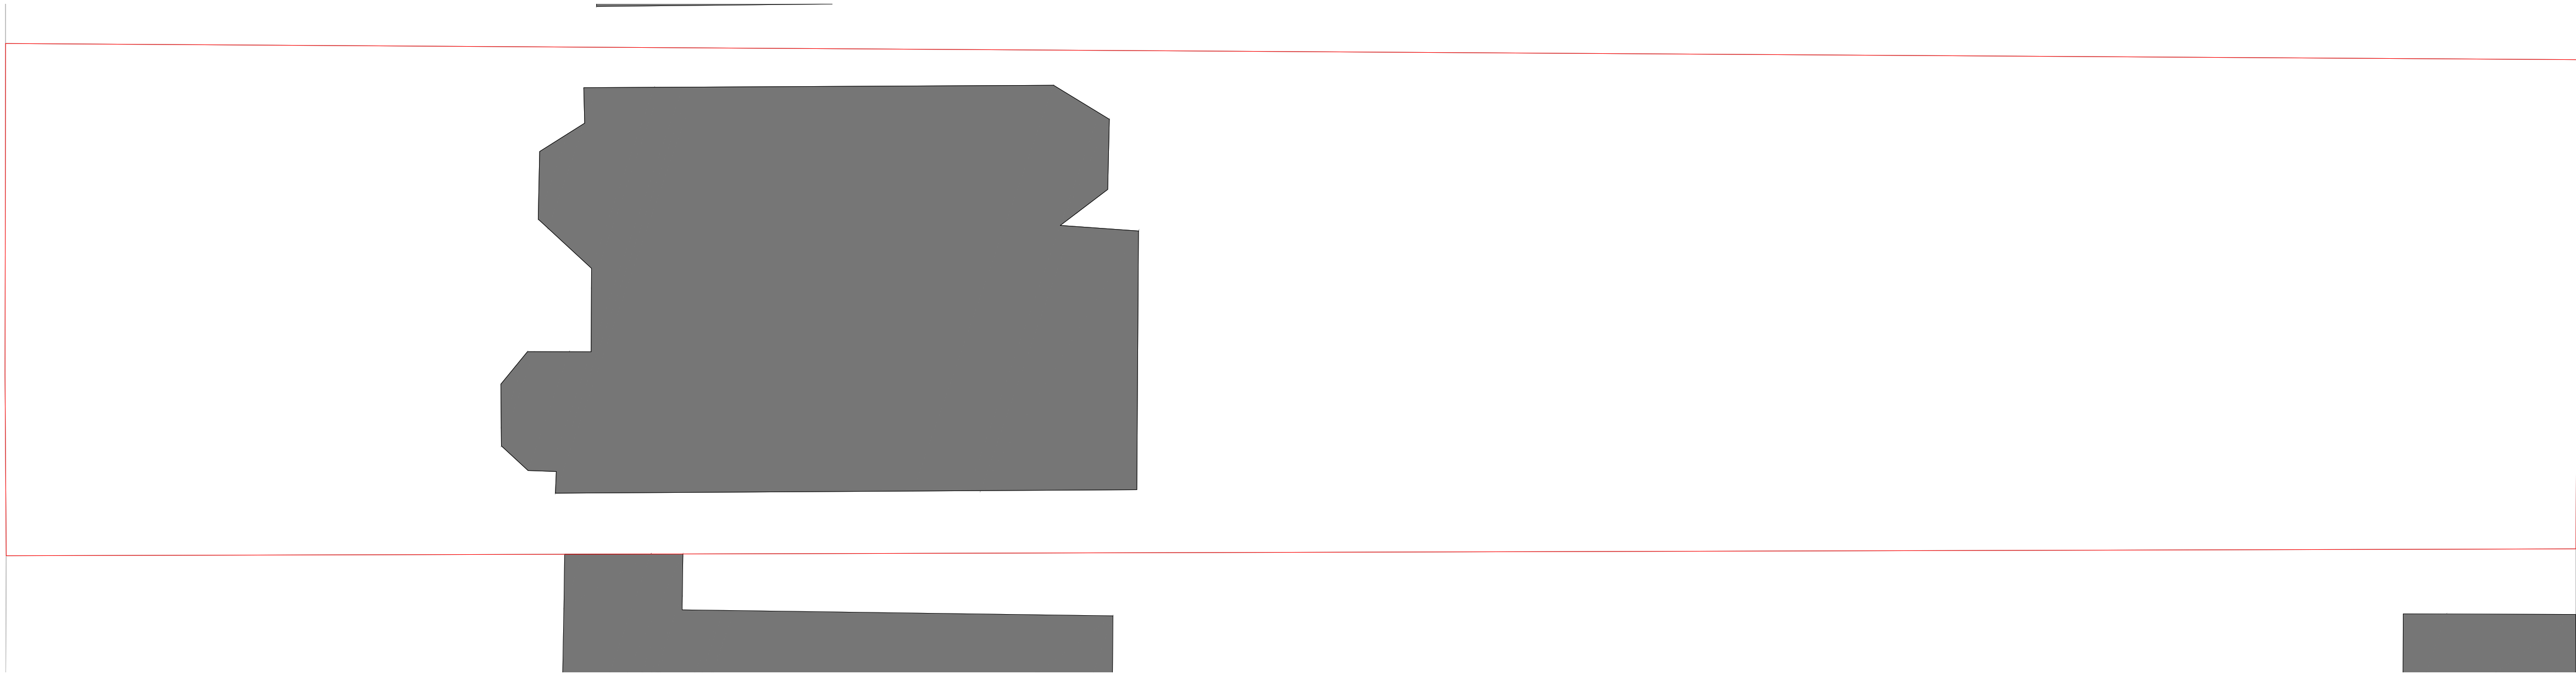

EXISTING GARDEN WORKS



SCALE 1:100 @A1 / 1:200 @A3

0 23.01.23 Planning Issue

Rev.	Date	Notes
------	------	-------

PLANNING

PROJECT
RIKESH AND KATE

SITE ADDRESS
13 SHEPHERDS HILL
LONDON
N6 5QJ

DRAWING TITLE:
EXISTING GARDEN WORKS

DRAWING NO:
1269-202

BY:	CHK:	DATE:	SCALE @A1
GG	GG	10.11.21	1:100

GG