




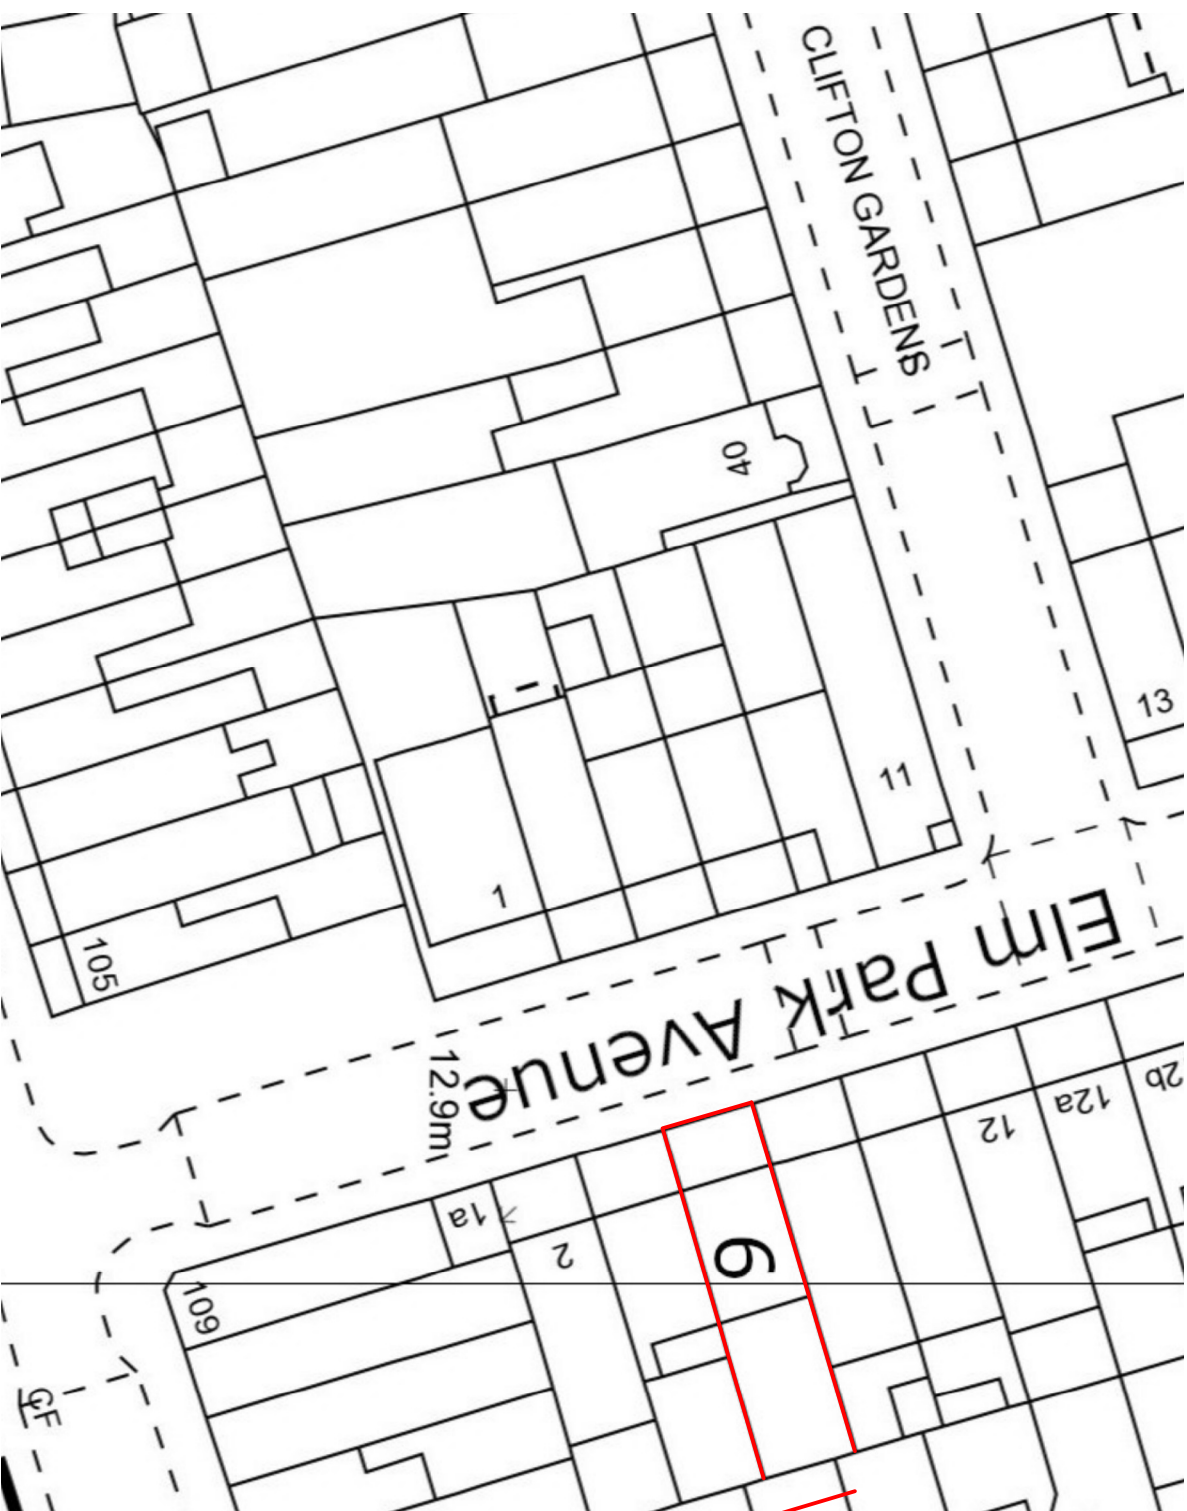


Existing Block Plan

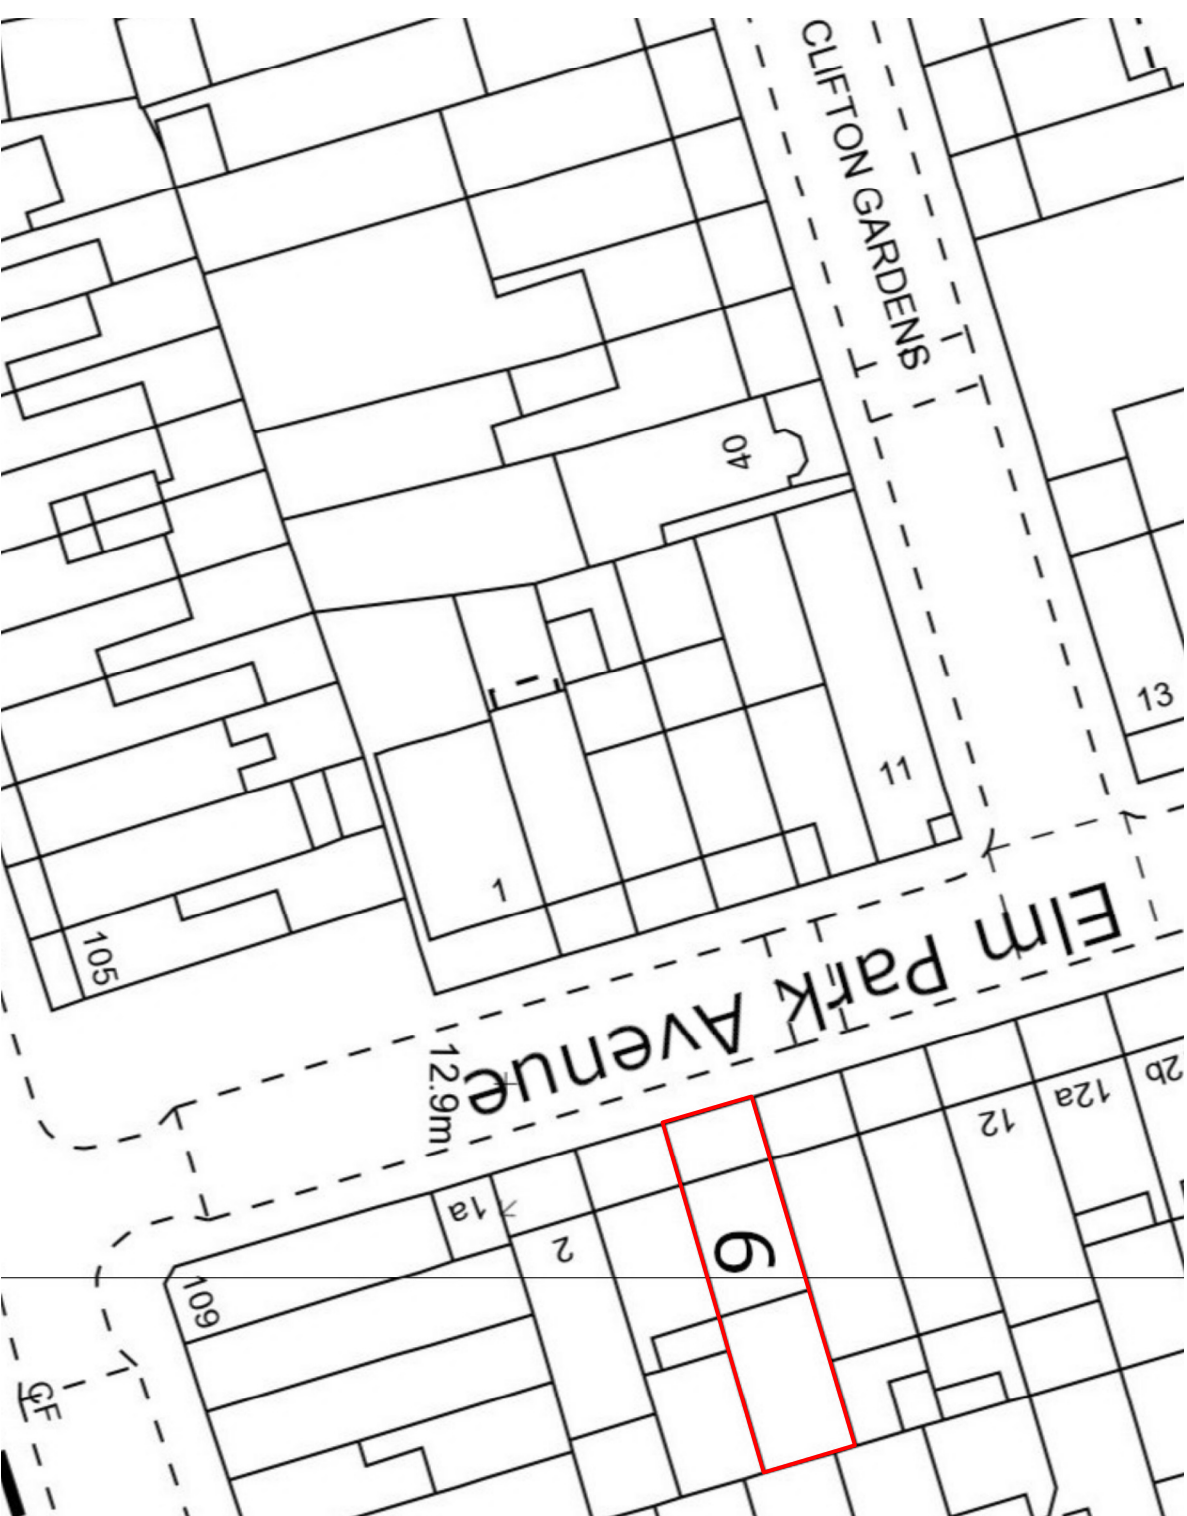

Proposed Block Plan

No Change

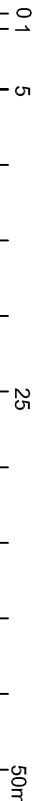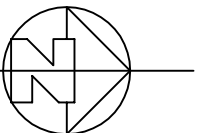

SCALE: 1/ 500 @ A3

HURAM DESIGN STUDIO

Contact: SOLUTIONS@HURAMDESIGN.CO.UK /
07957624650

6 Elm Park Avenue
Tottenham, N15 6AT

Drawing Title Block Plan

Date: Oct 2022 Scale: 1/100 @ A3

Drawn: KRM Dwg No: EPA02