

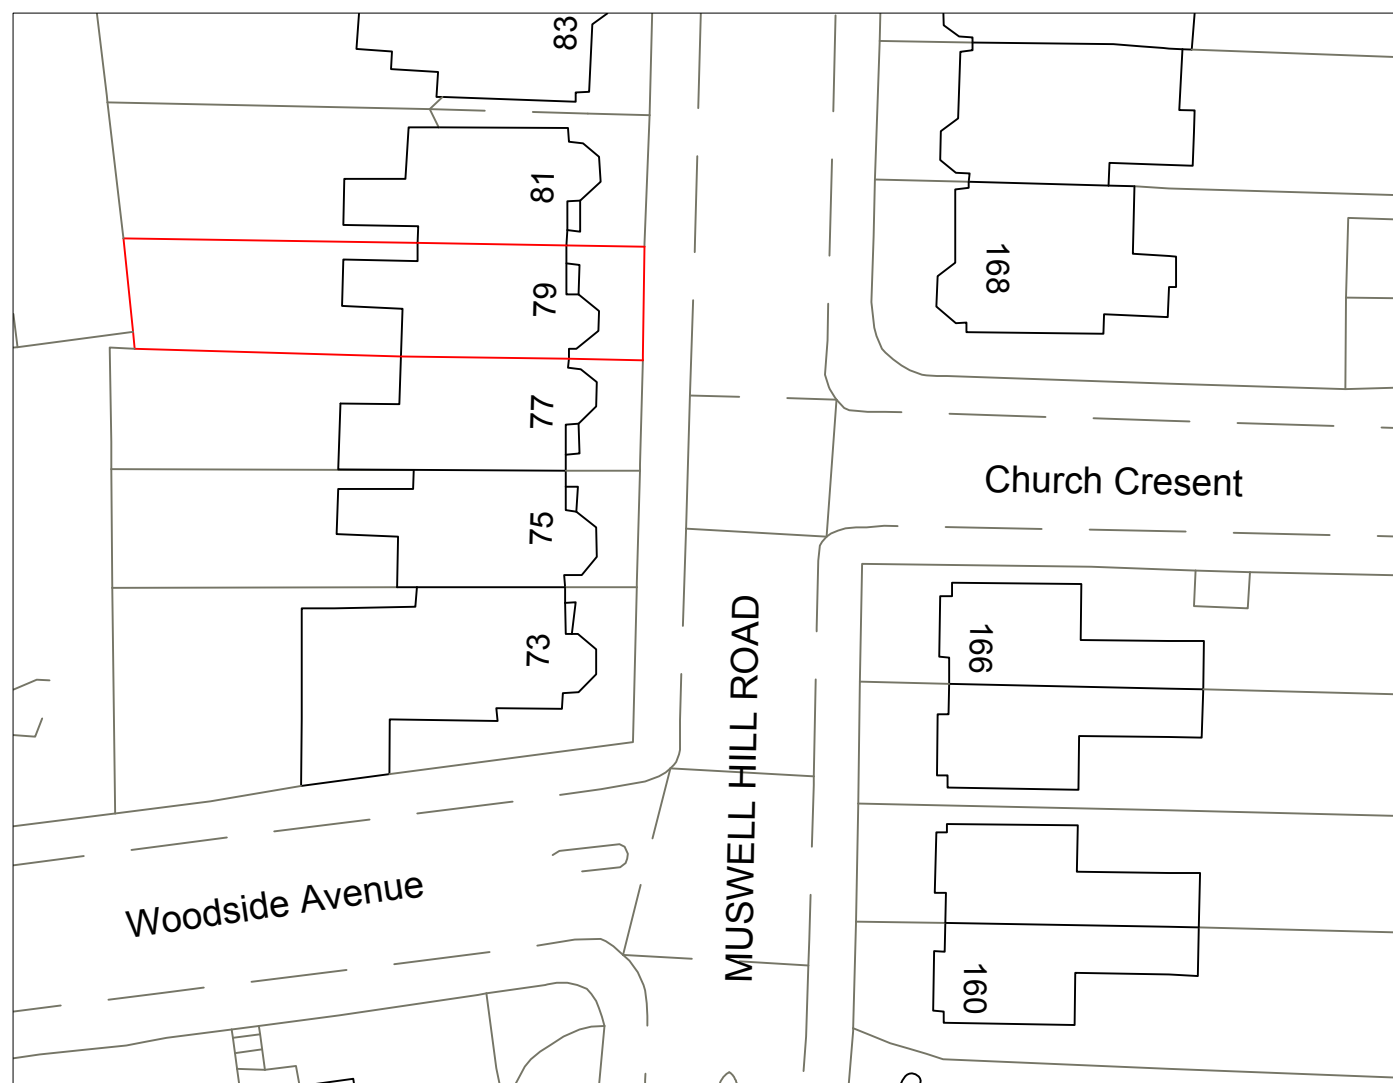
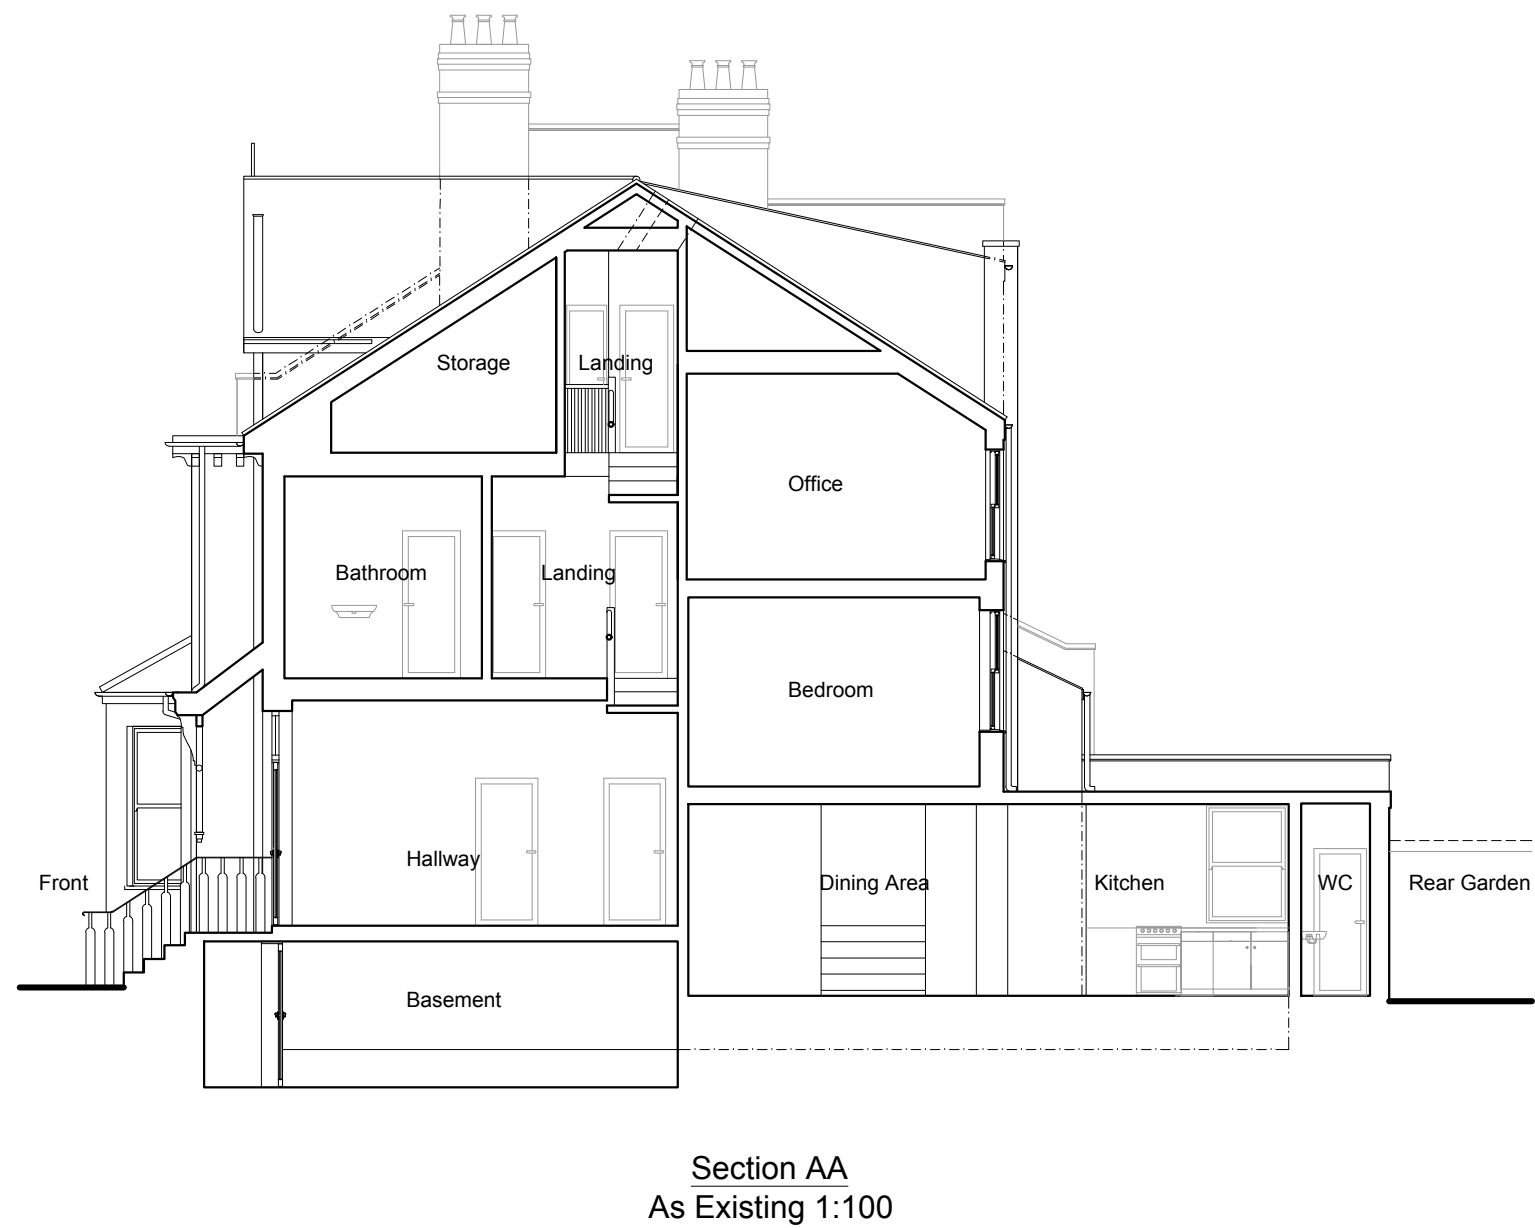
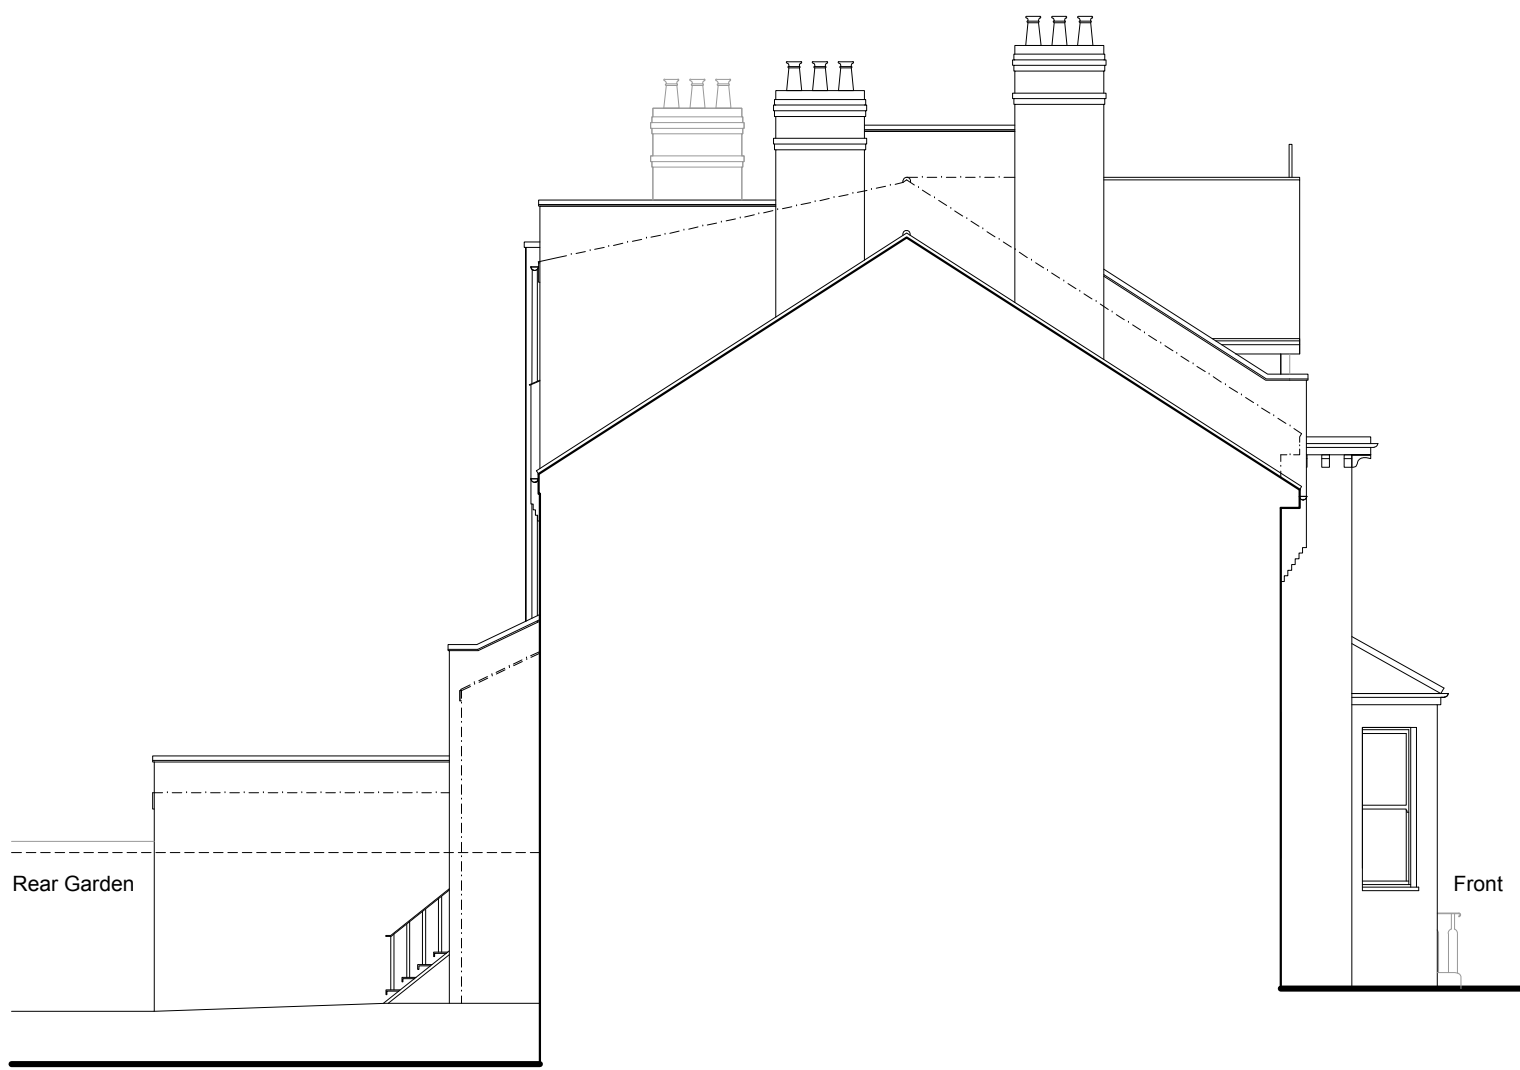
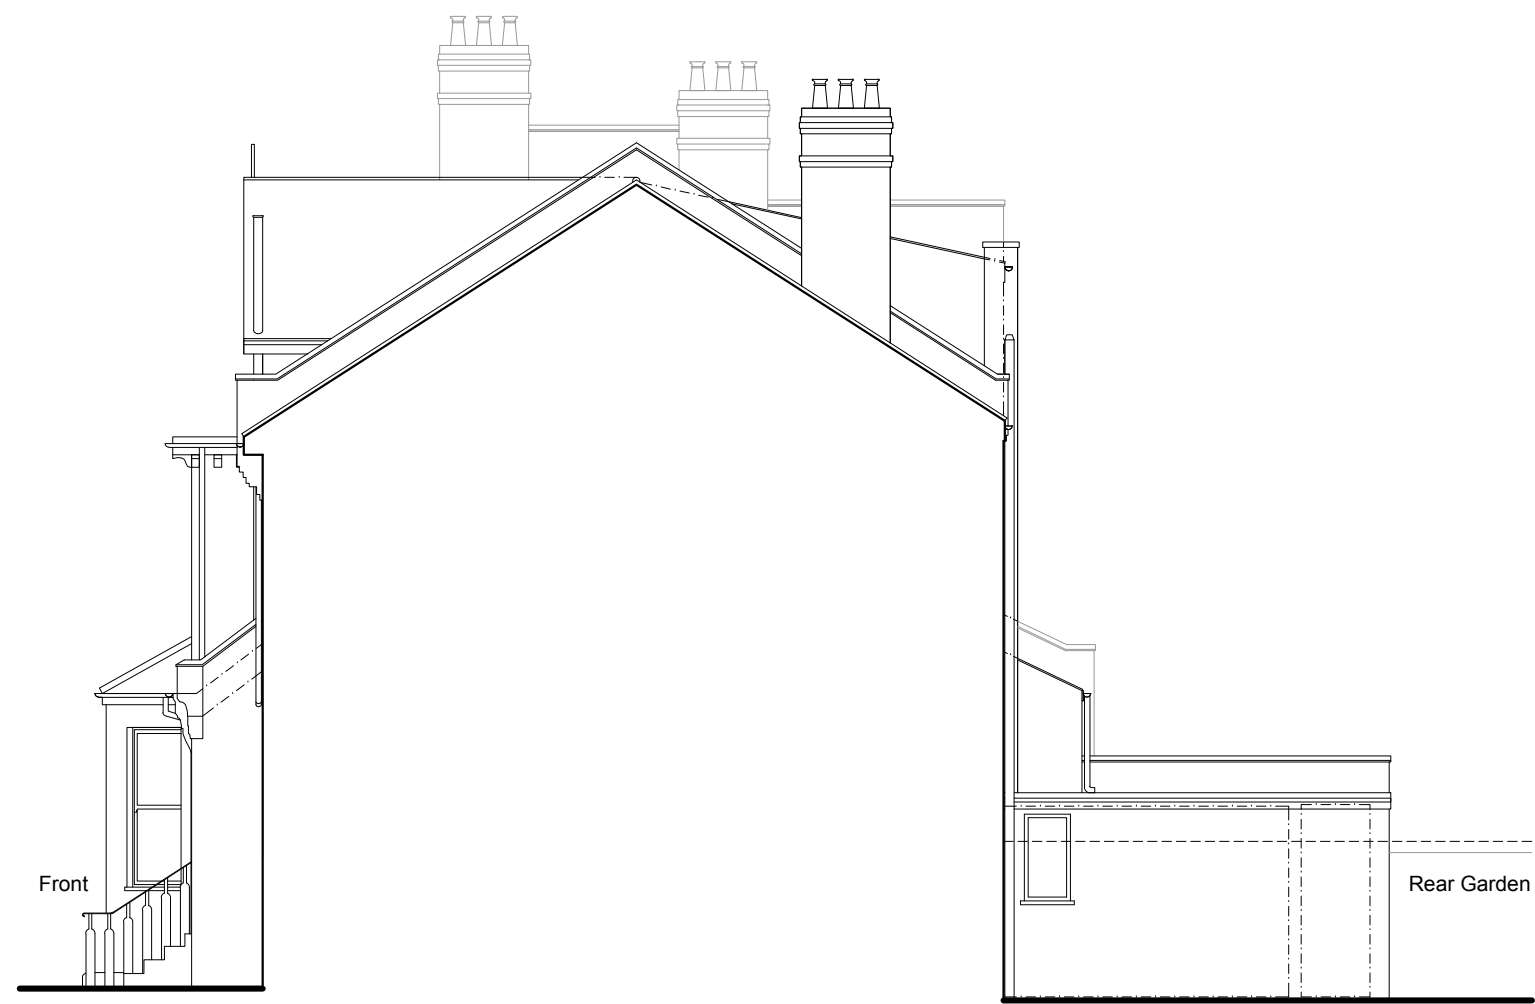
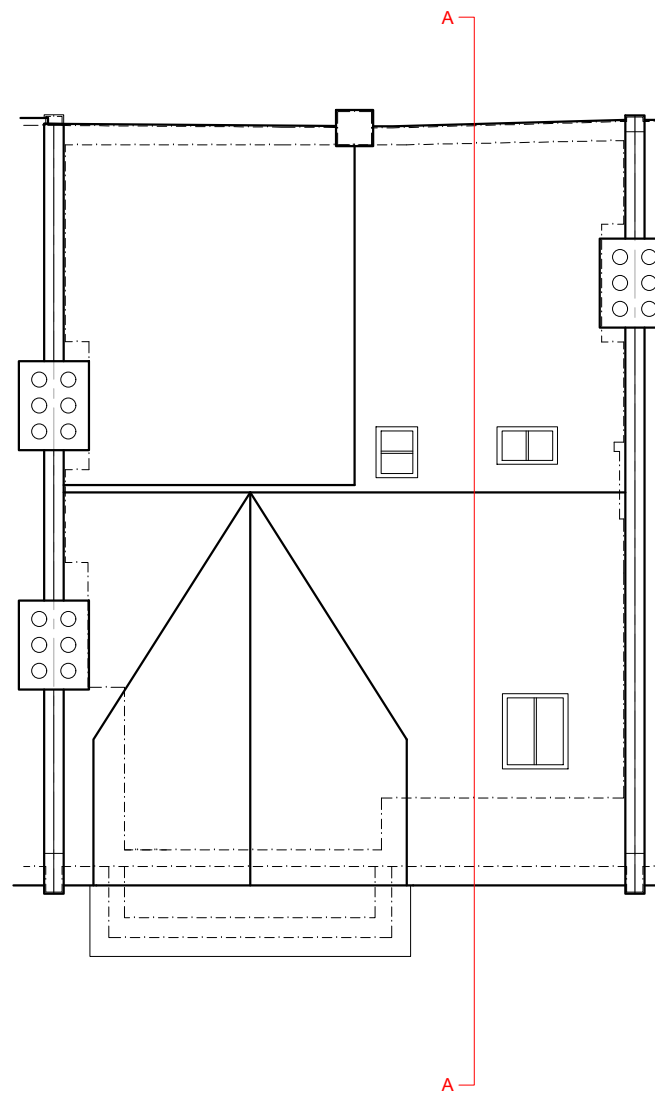
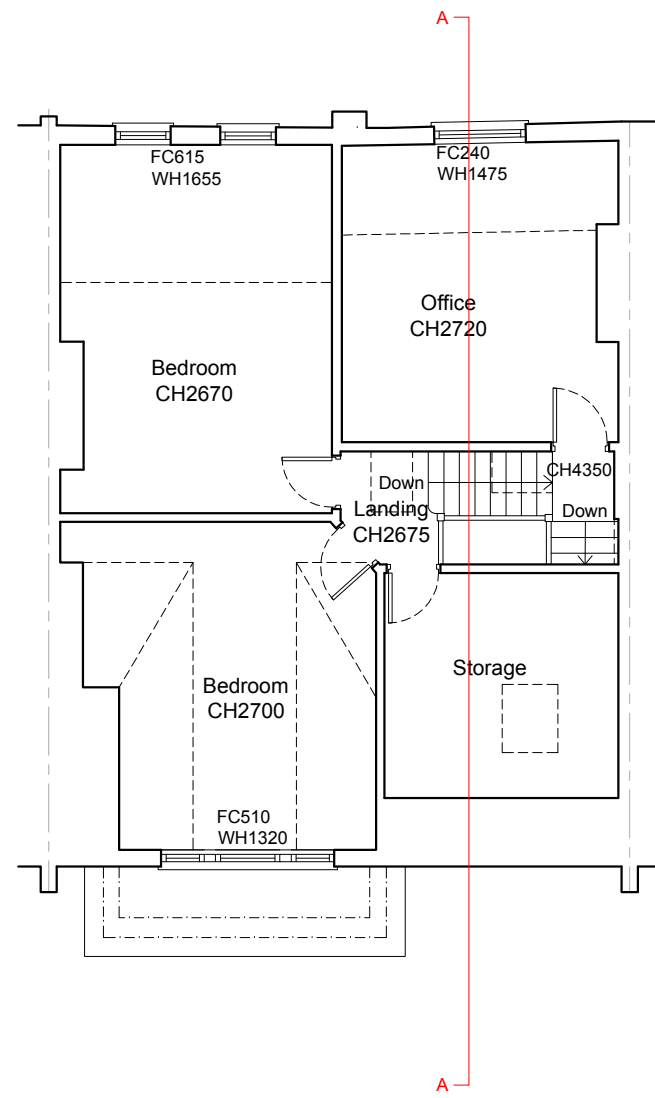


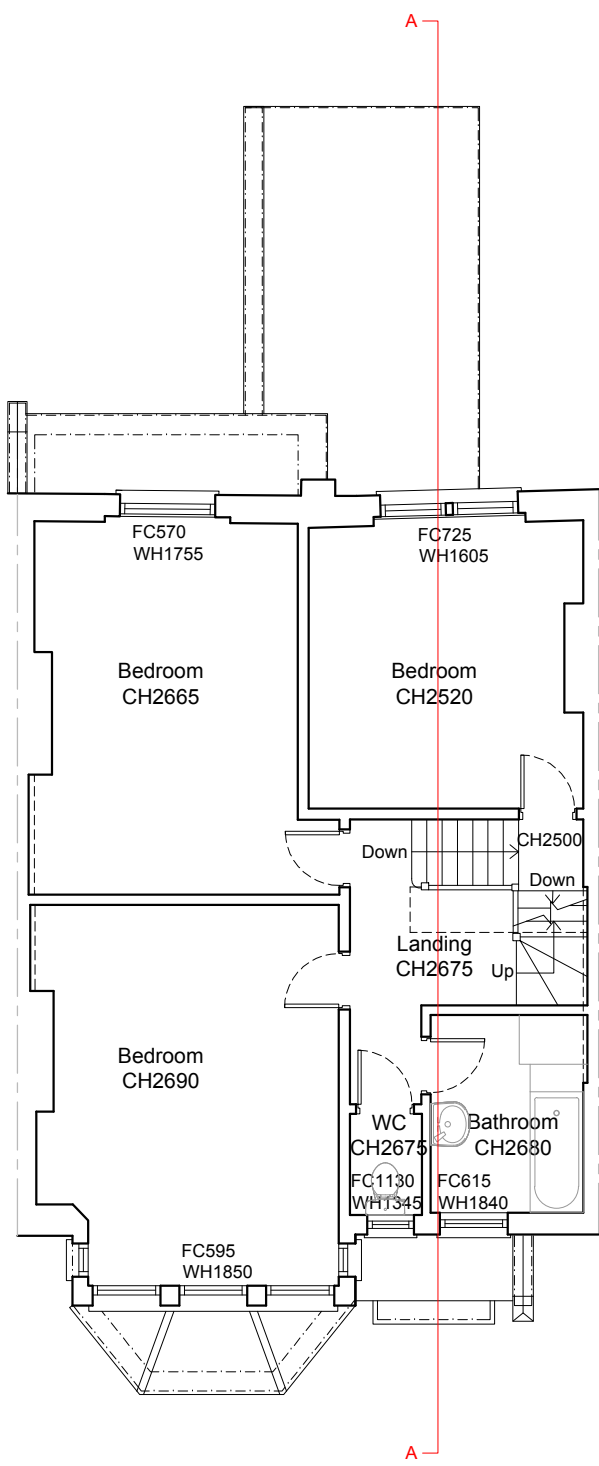

Location Plan

Scale 1:1250


0 10 20 30 40 50 60 70 80 90 100m

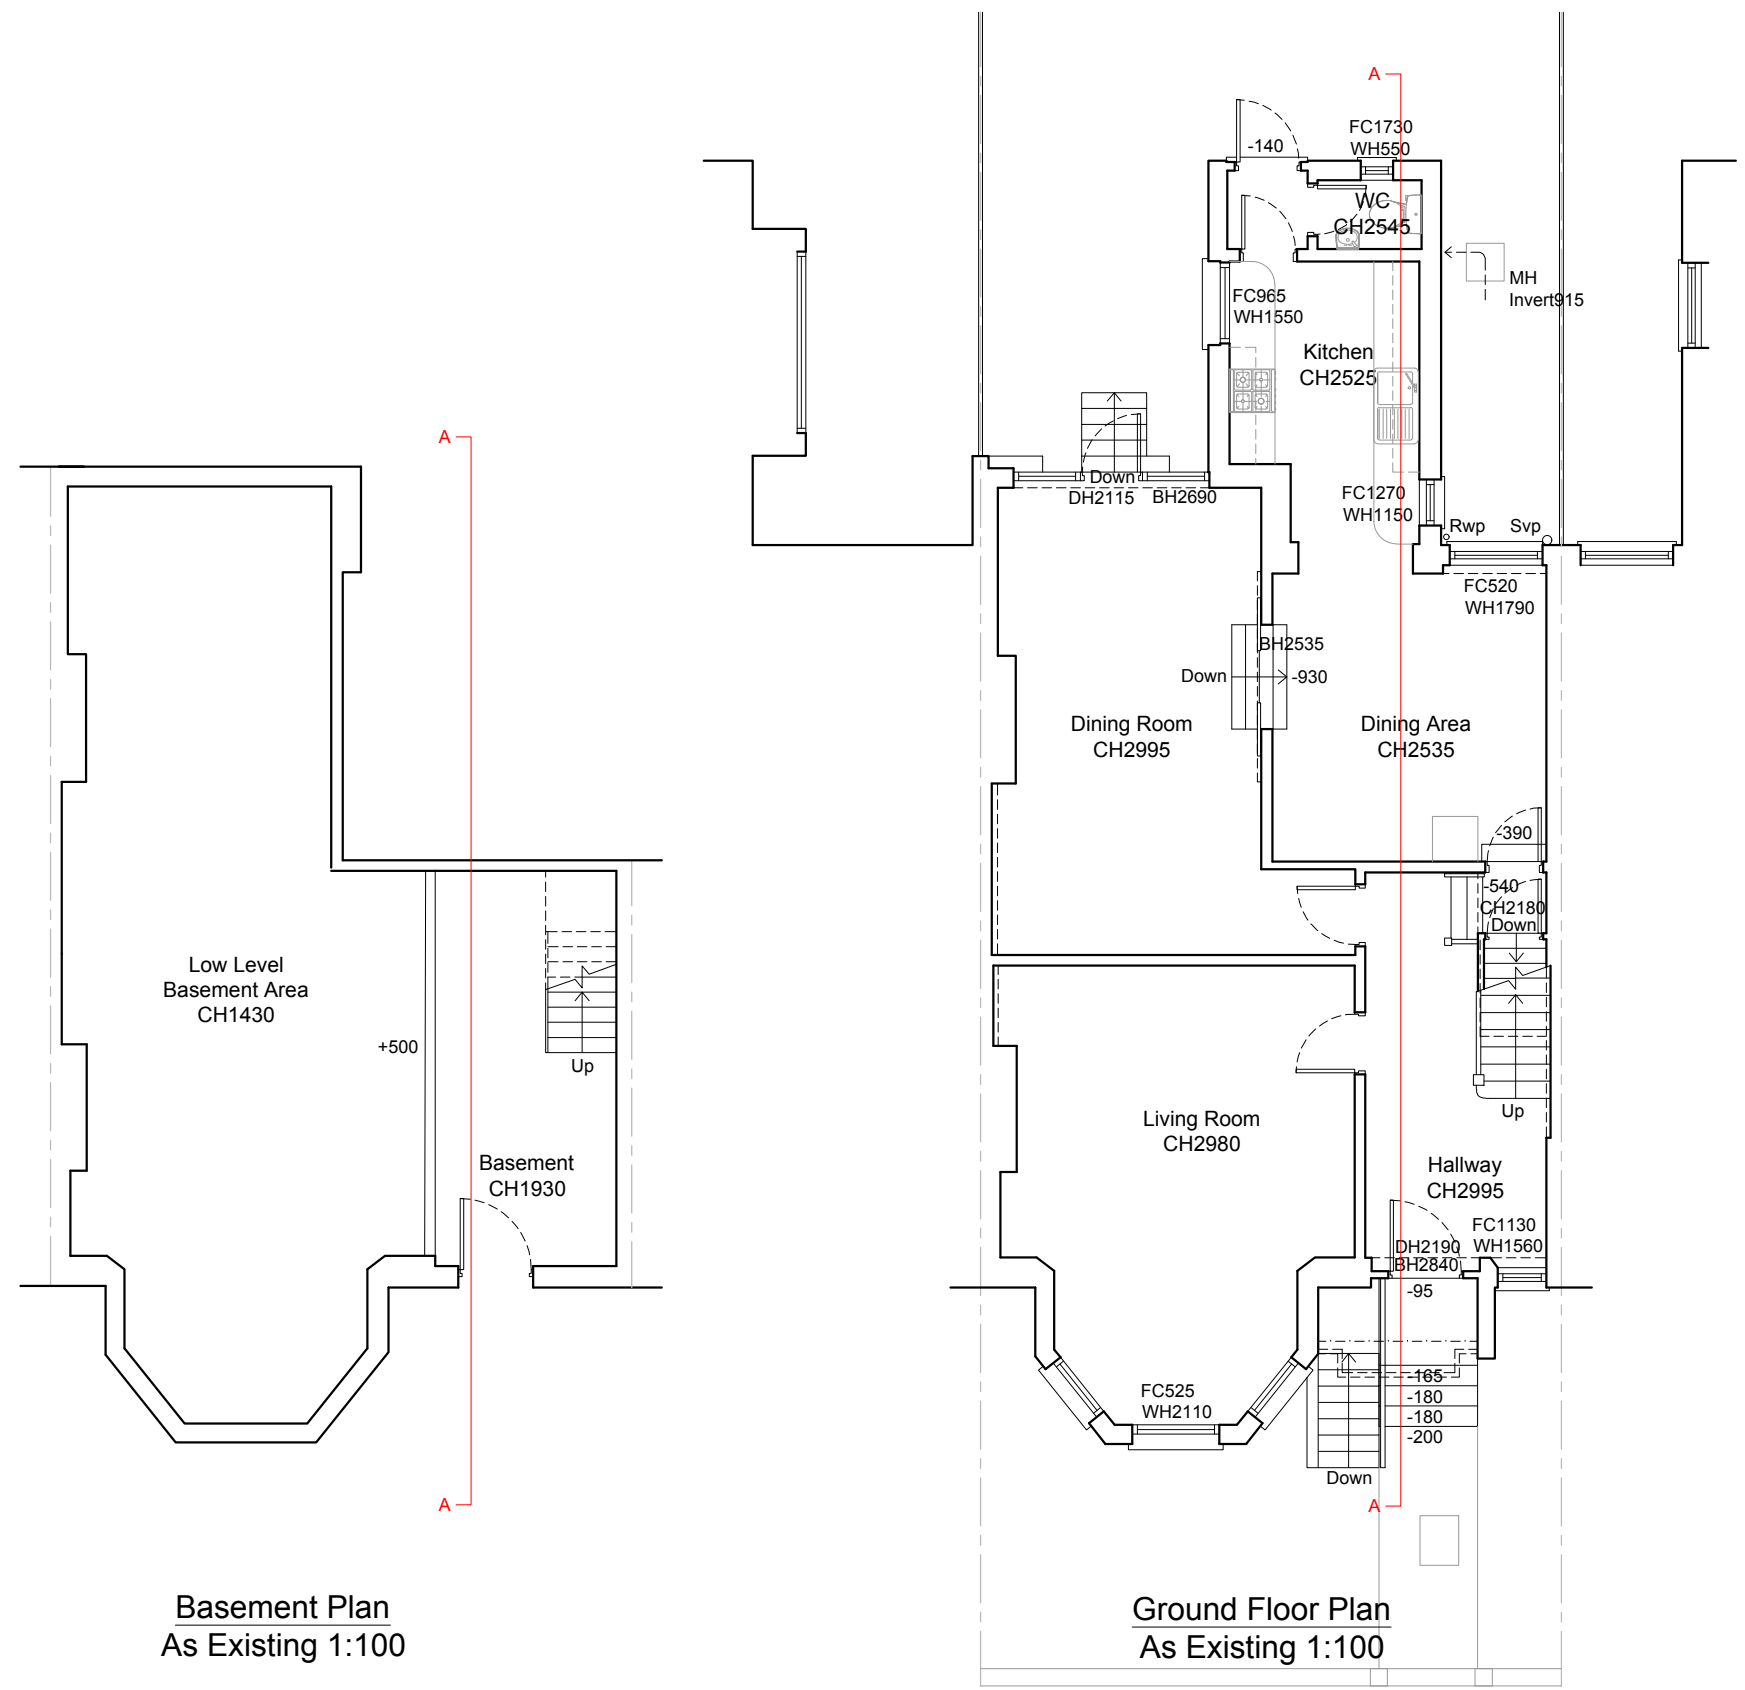

Existing Block Plan

Scale 1:500

0 10 20 30 40m

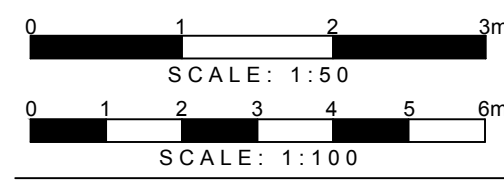

DRAWING STATUS			
SCALE	DATE	DRAWN	CHECKED
As Noted @ A1	Jan-2023	R.S.	P.C.
DRAWING NO.	2211SF_HH	SH1	0
REVISION			