





01 Typical bay elevation

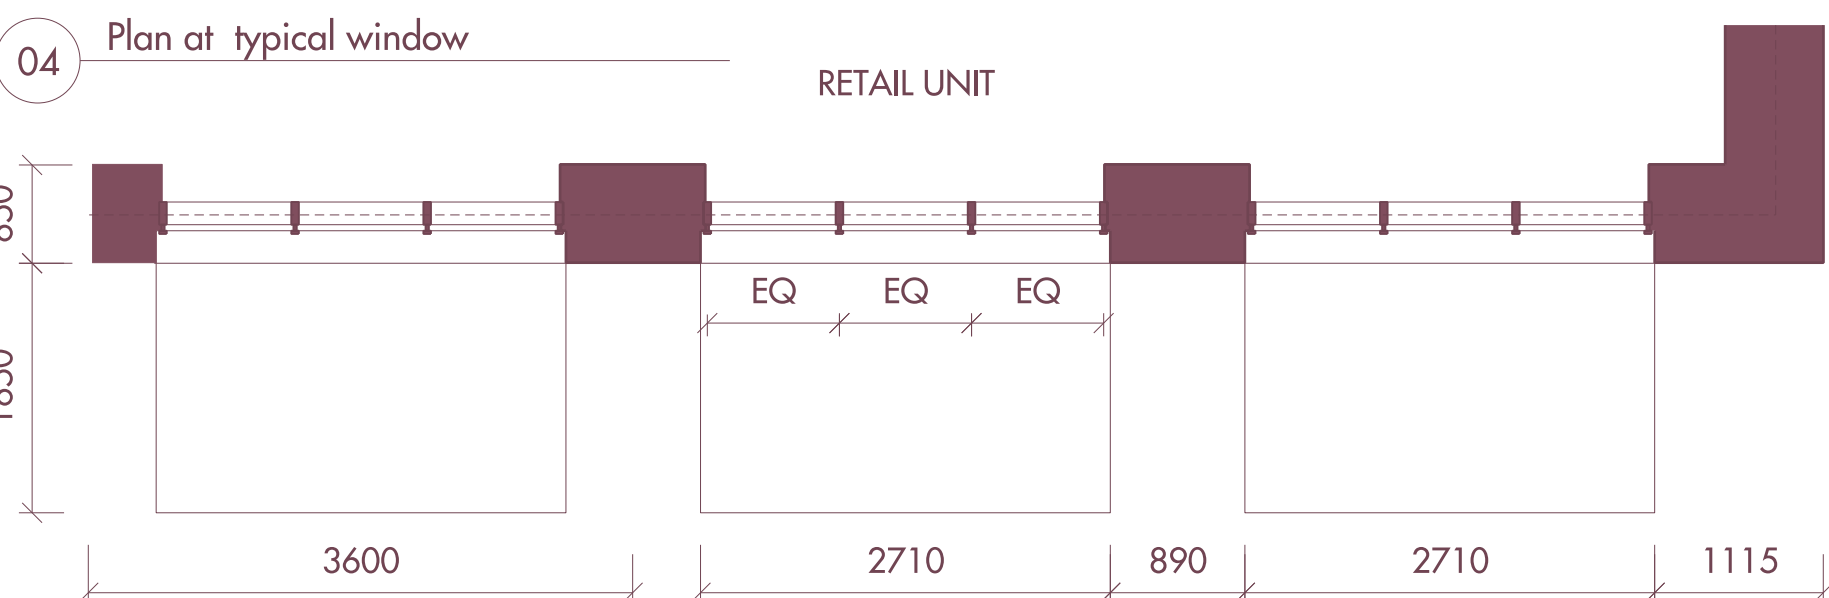



04 Plan at typical window





05 Plan at mezzanine window

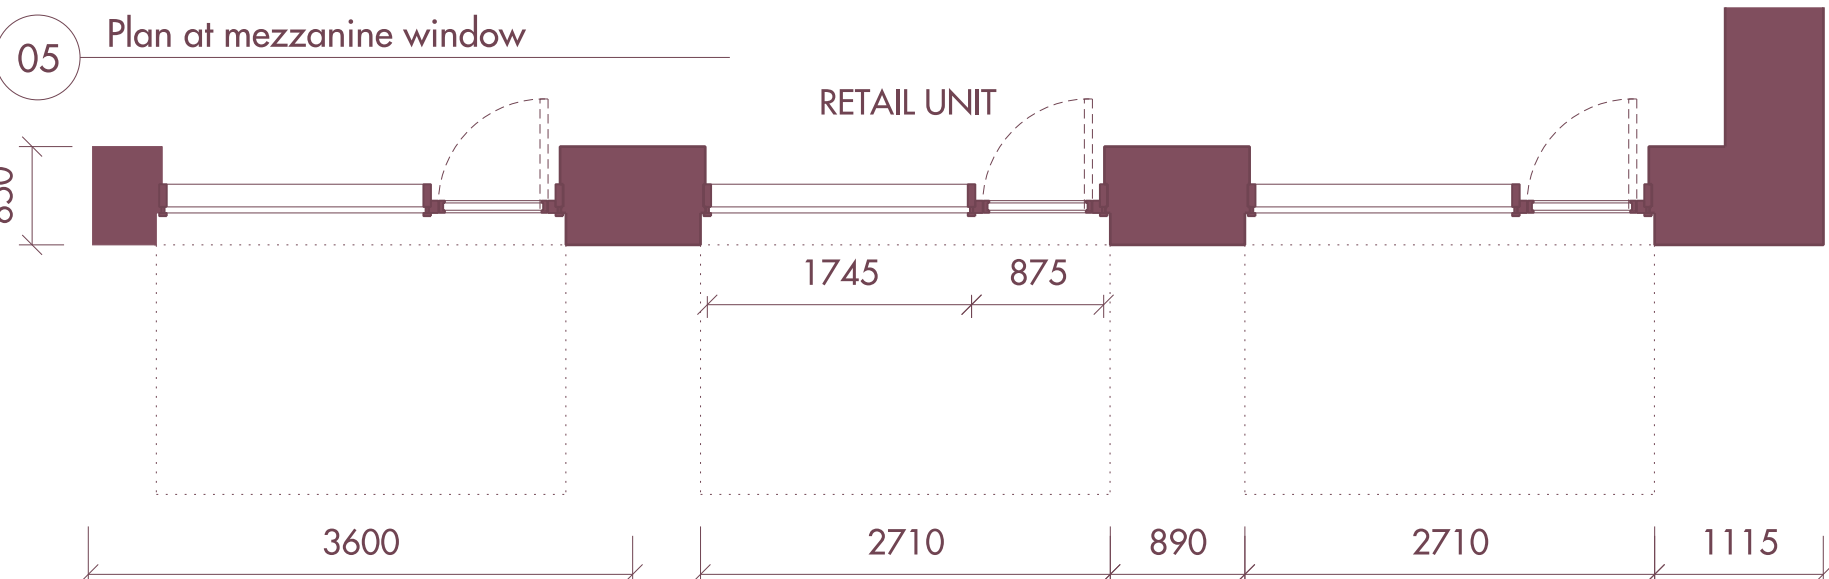

06 Plan at ground floor

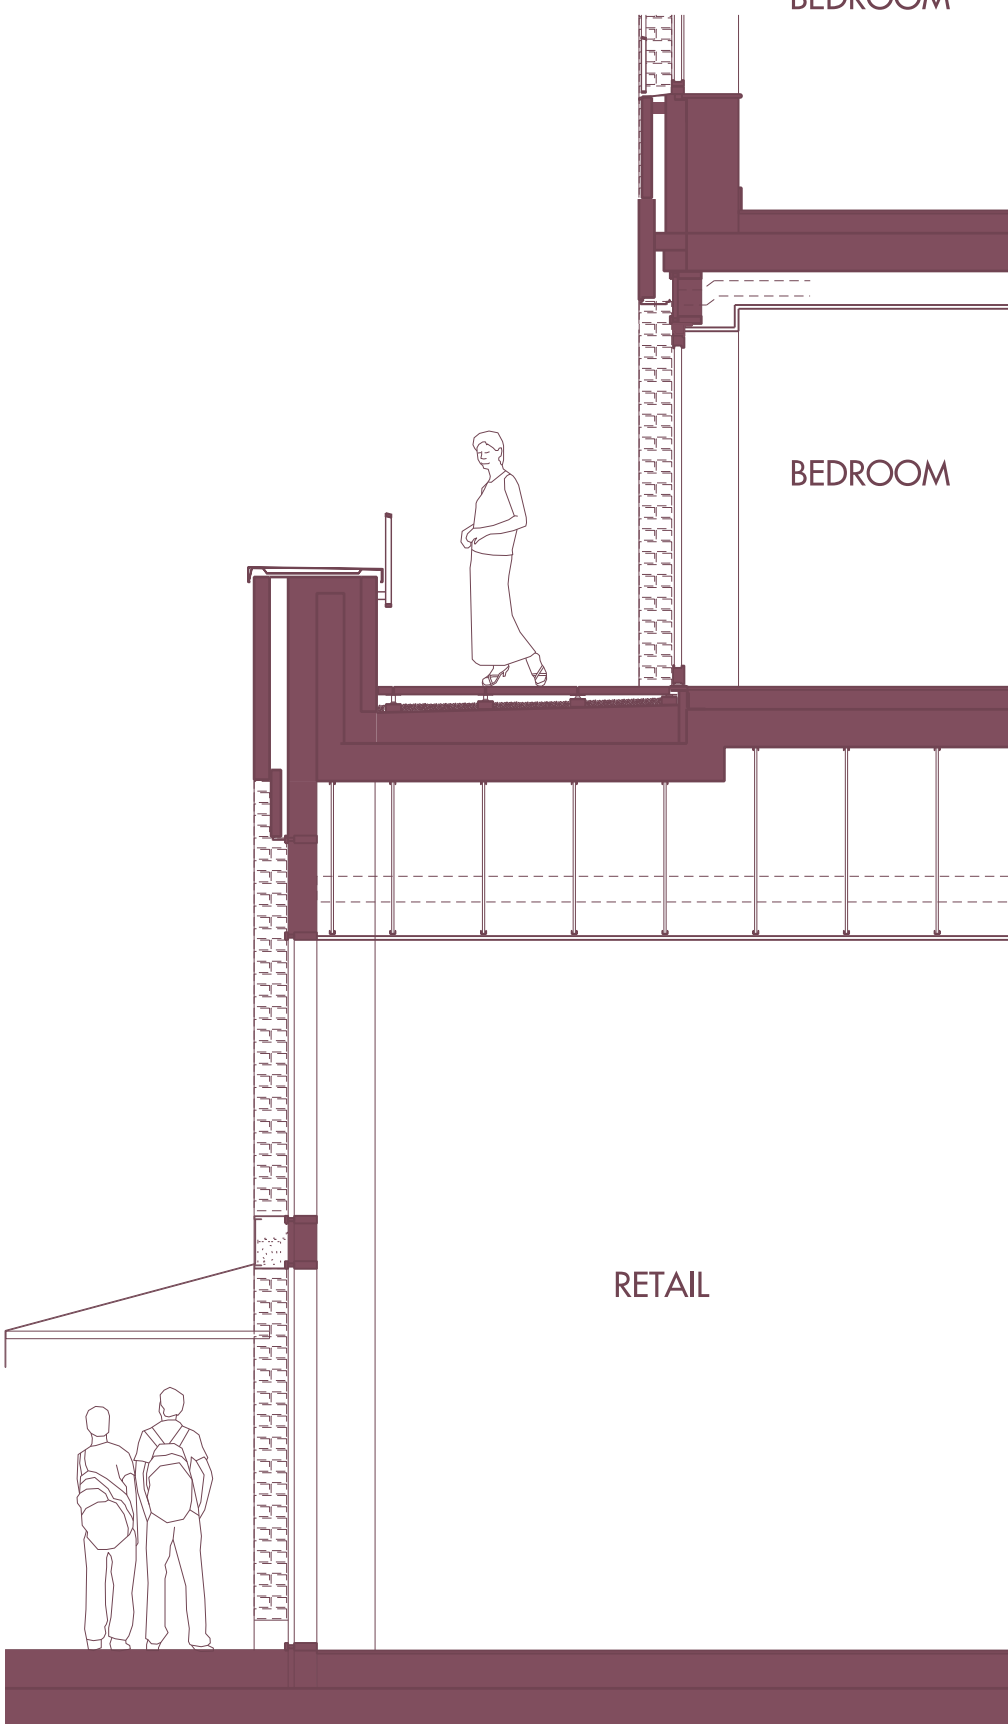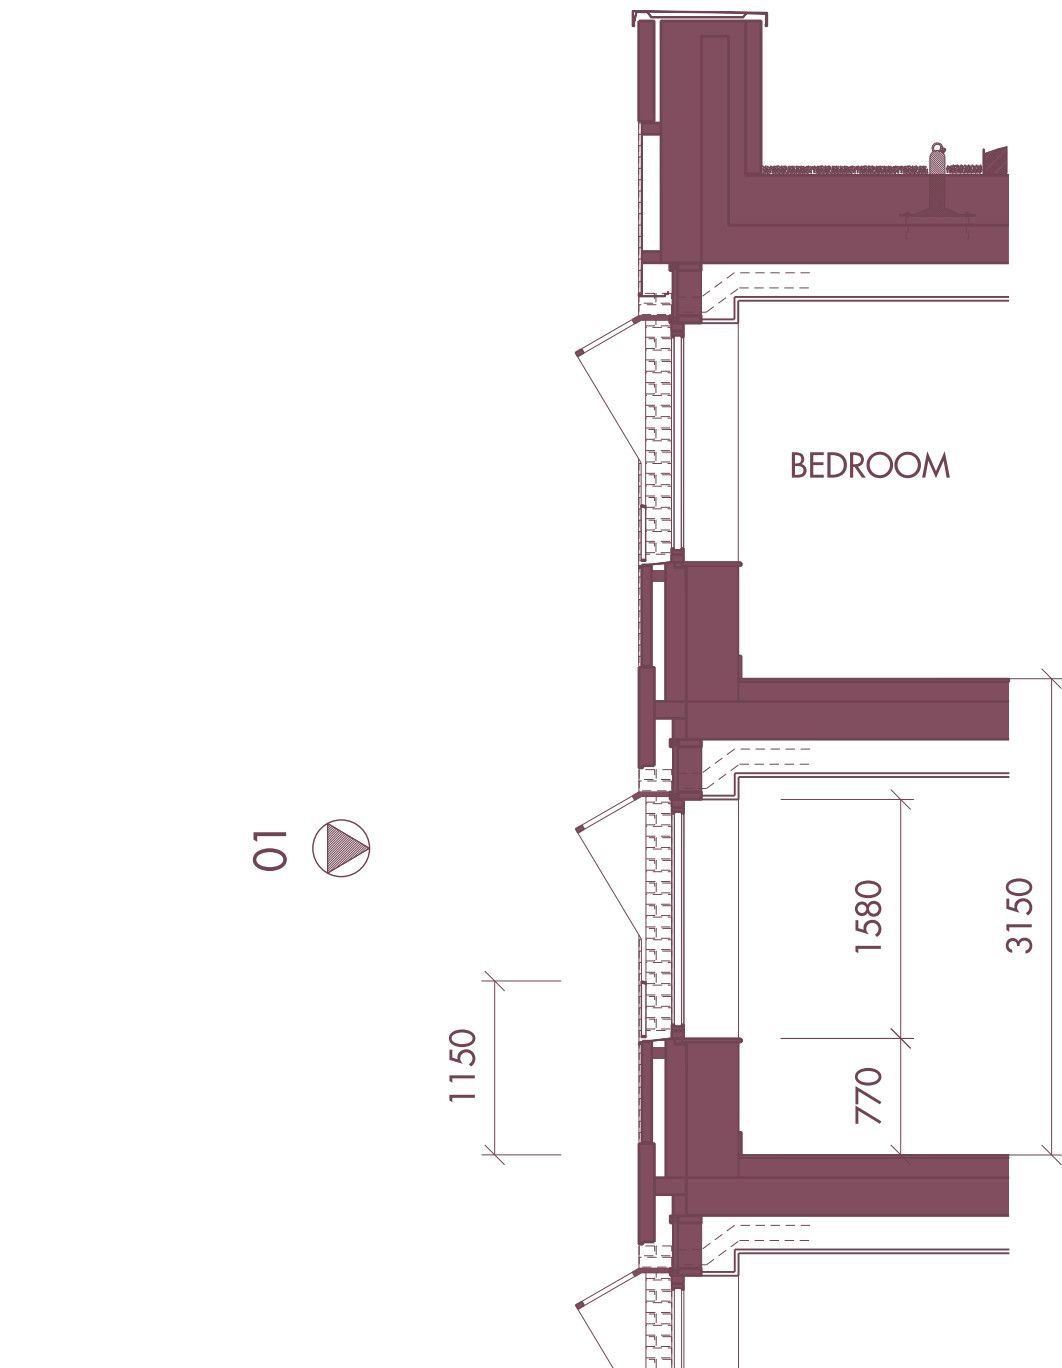

02 Typical window section

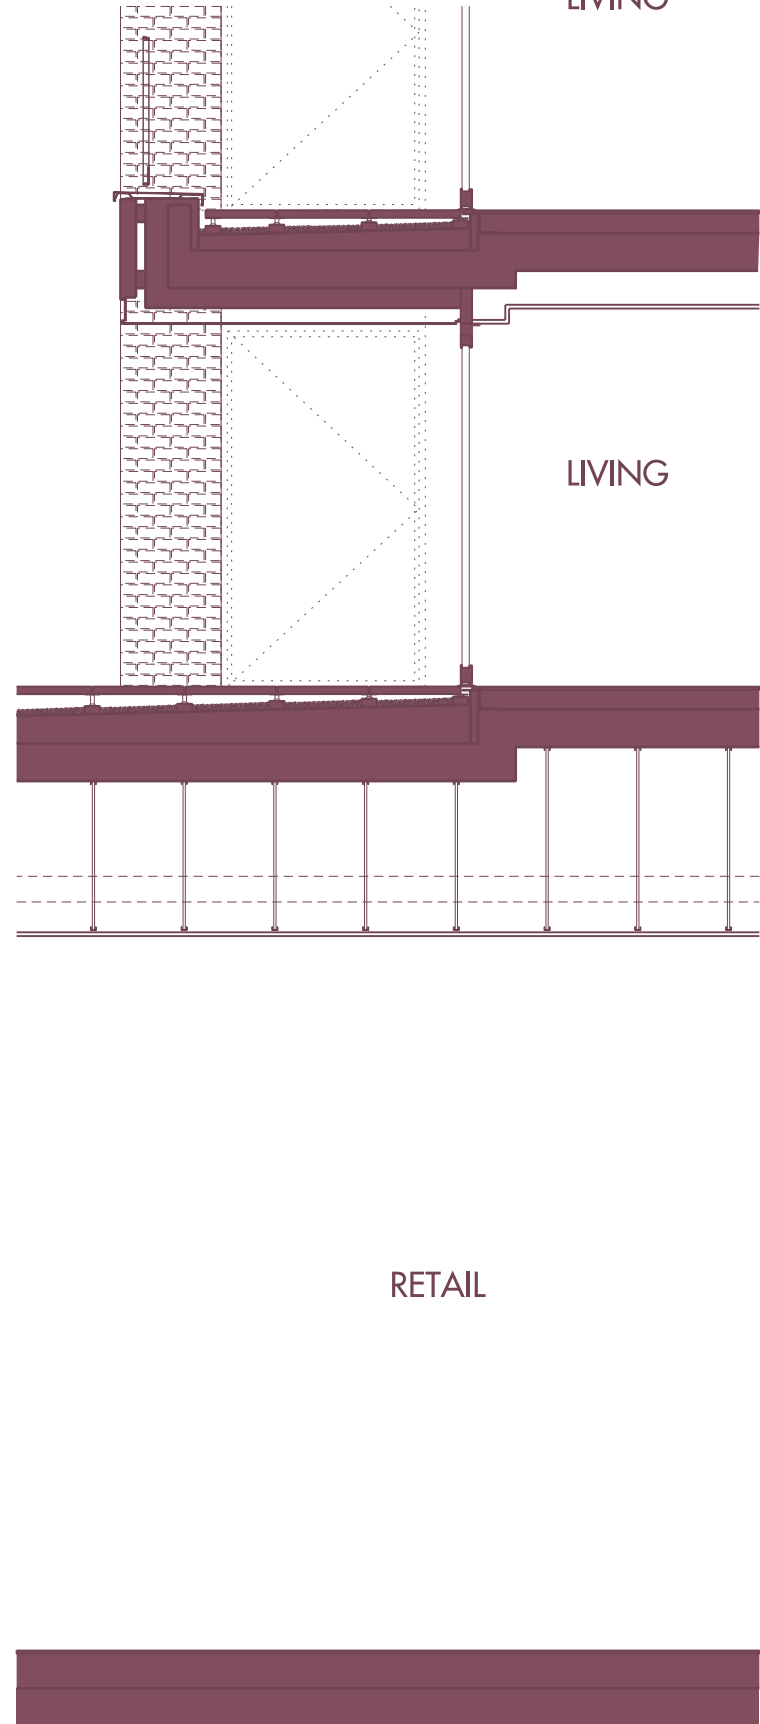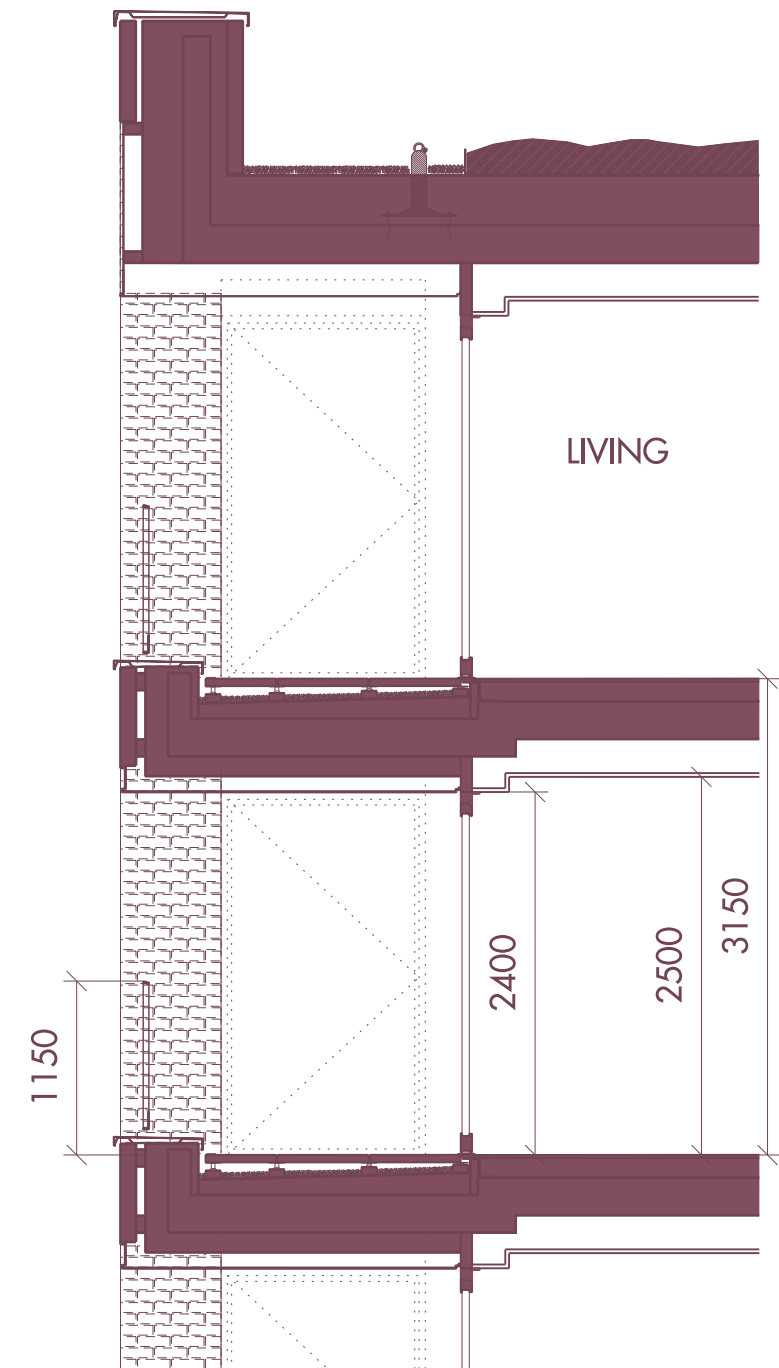

03 Typical balcony section

Materials Key

- brick cladding
- brick spandrel
- glazed openable window
- aluminium coping to parapet
- metal balustrade
- metal solar shading
- glazed units to ground floor areas
- retractable retail awning
- louvre panel with architectural fin
- ribbed aluminium spandrel panel

REV	DATE	DESCRIPTION	CHK
P01	2.12.2022	FOR PLANNING	AJD

0 0.5m 1m 1.5m 2m 2.5m 5m

telephone
facsimile
email

Allies and Morrison LLP
85 Southwark Street
London SE1 0HX
020 7921 0100
020 7921 0101
studio@alliesandmorrison.com
A&M JOB NO: 22049

2 BEROL YARD
BAY STUDY - TYPICAL BAY BAR B
GENERAL ARRANGEMENT
22049_07_400

SCALE 1:50 @A1 1:100 @A3