





01 Gable elevation

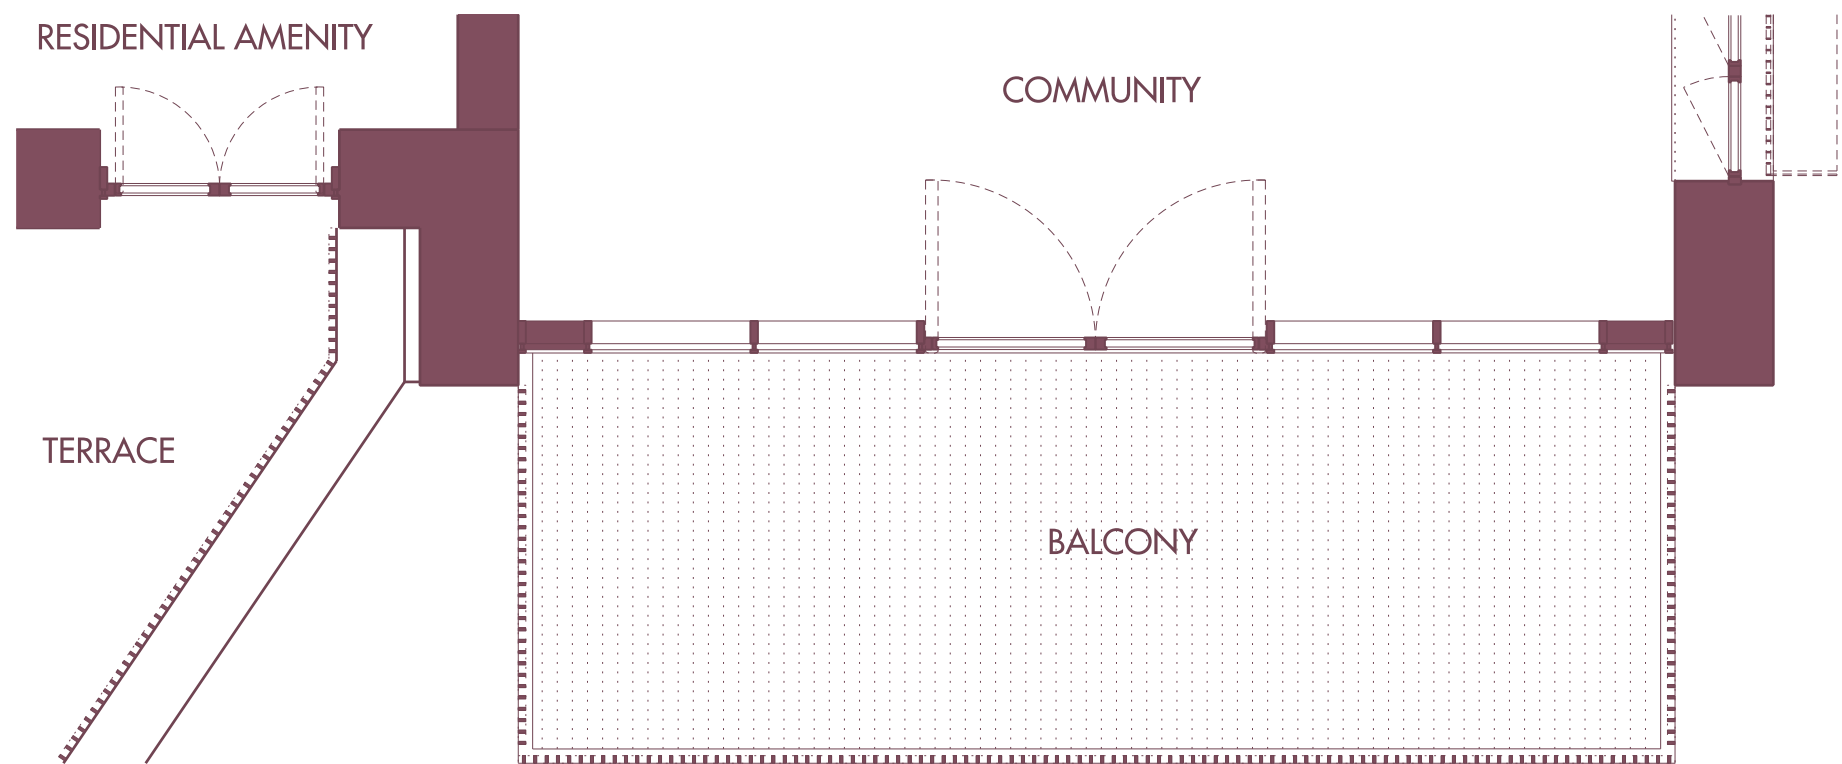


02 Gable window section

03 Gable end plan - Level 01

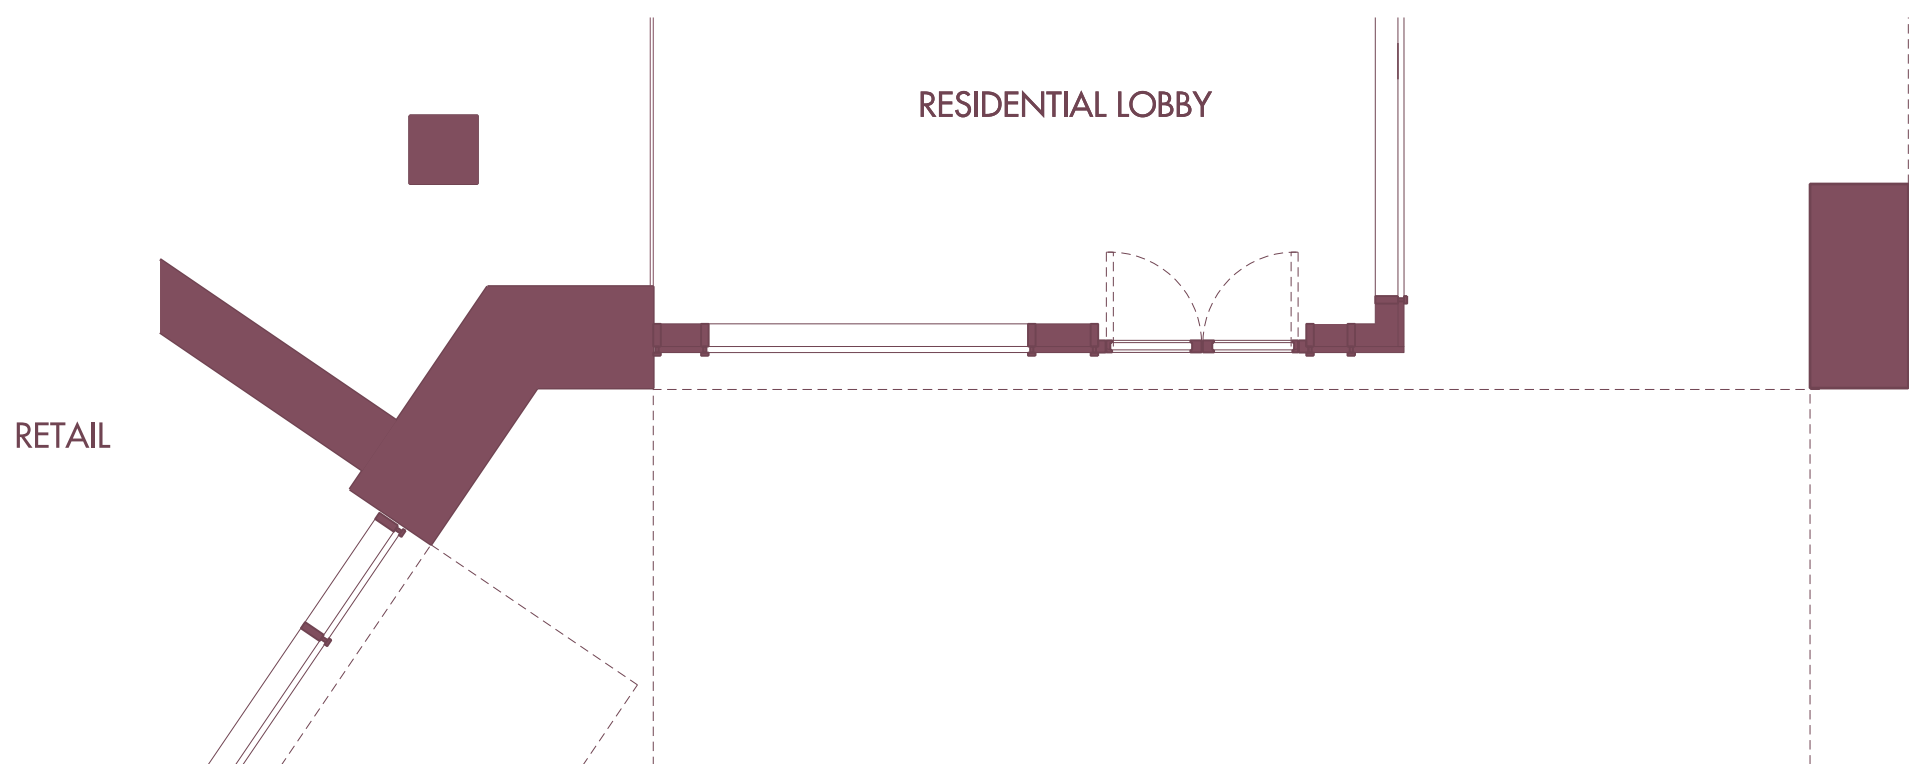

04 Gable end plan - Level 00

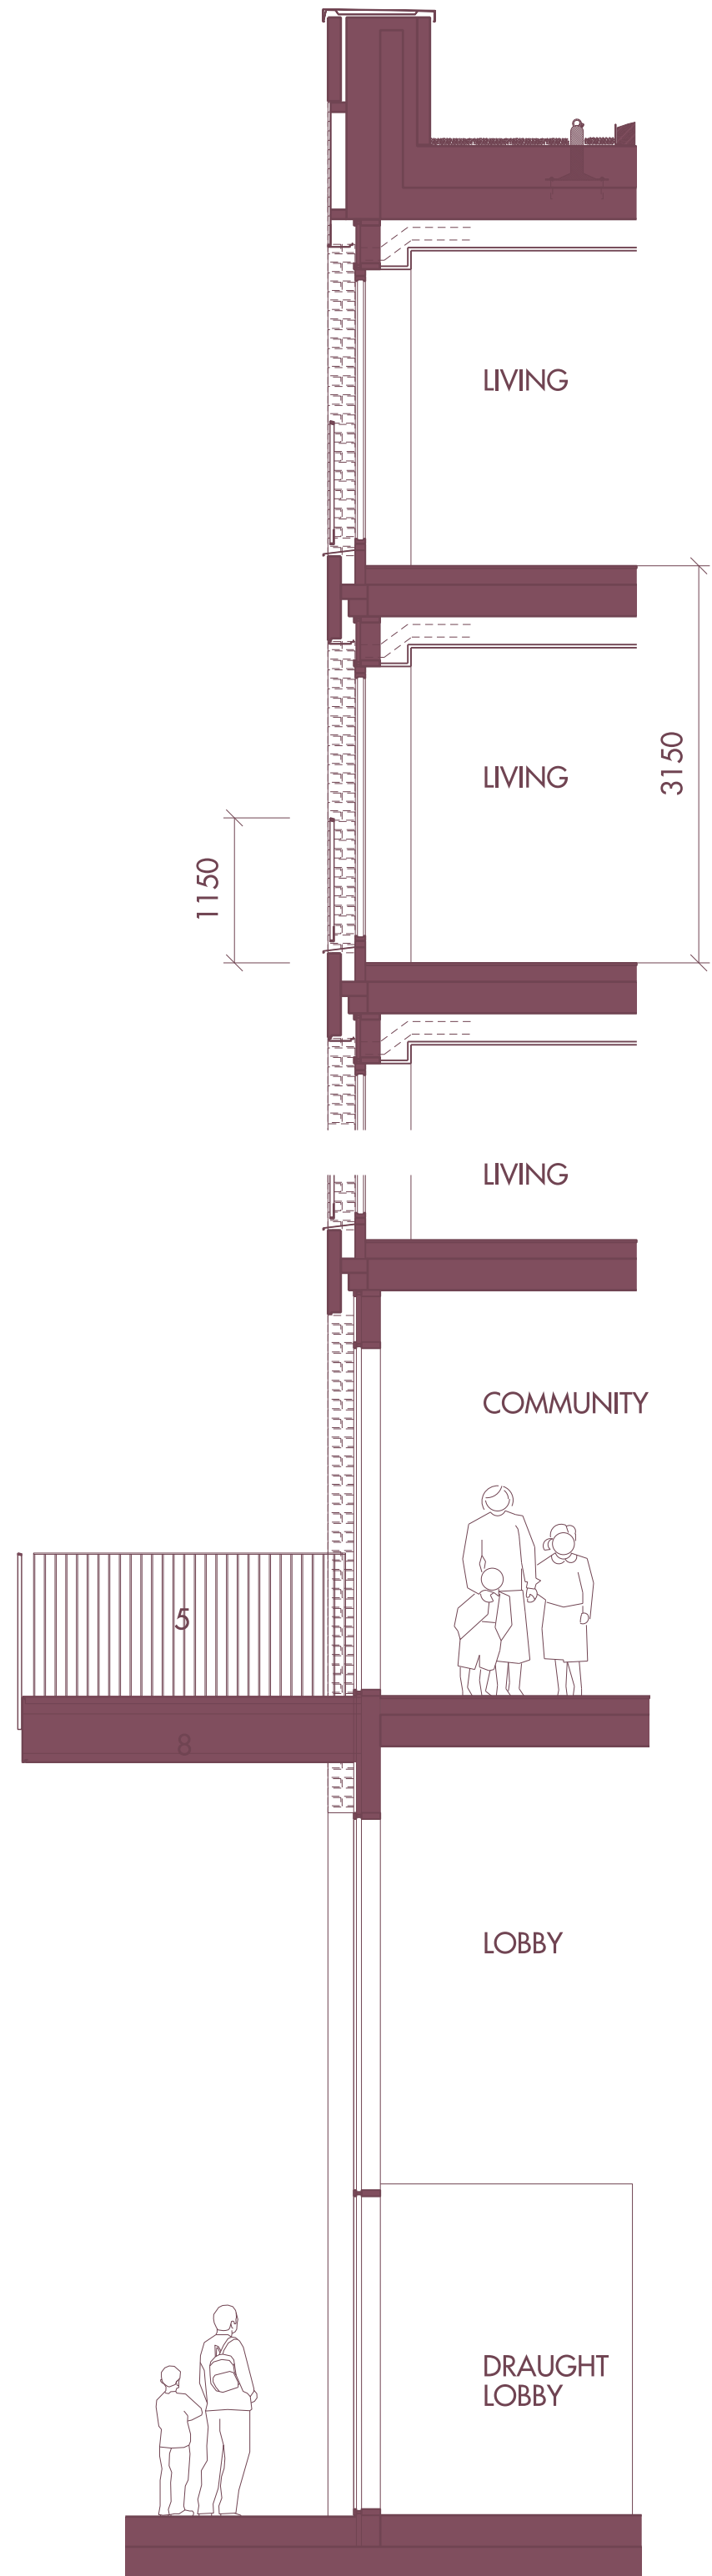

#### Materials Key

1. brick cladding
2. glazed double doors
3. glazed openable window
4. aluminium coping to parapet
5. metal balustrade
6. aluminium facade panel
7. glazed units to ground floor areas
8. projecting balcony
9. ribbed aluminium panel
10. metal double doors

Do not scale from this drawing. Use figured dimensions only. Figured dimensions are in millimetres. All levels are in metres. All dimensions and levels shall be verified on site before proceeding with works. Detailed site survey to be carried out to verify positions and level relationships with site features and ordnance survey. The Architect must be notified of any discrepancy. Boundaries are indicative only and are to be verified by others. Where building components are described in this specification as Descriptive Specification - (Contractor Design) elements shown on this drawing pertaining to those components are to be noted as 'Issued for Design Intent only'.

Allies & Morrison LLP is not responsible for any errors caused by the transmission, translation, software or computer systems. Allies & Morrison LLP is not responsible for nor shall be liable for the consequences of any use made of the drawings or models other than that for which they were produced by Allies & Morrison LLP for the Client.

| REV | DATE      | DESCRIPTION  | CD  |
|-----|-----------|--------------|-----|
| P01 | 2.12.2022 | FOR PLANNING | AJD |
|     |           |              |     |
|     |           |              |     |
0 0.5m 1m 1.5m 2m 2.5m 5m

telephone  
facsimile  
email

Allies and Morrison LLP  
85 Southwark Street  
London SE1 0HX  
020 7921 0100  
020 7921 0101  
studio@alliesandmorrison.com  
A&M JOB NO: 22049

2 BEROL YARD  
BAY STUDY - BAR A GABLE  
GENERAL ARRANGEMENT  
22049\_07\_402

SCALE 1:50 @A1 1:100 @A3