




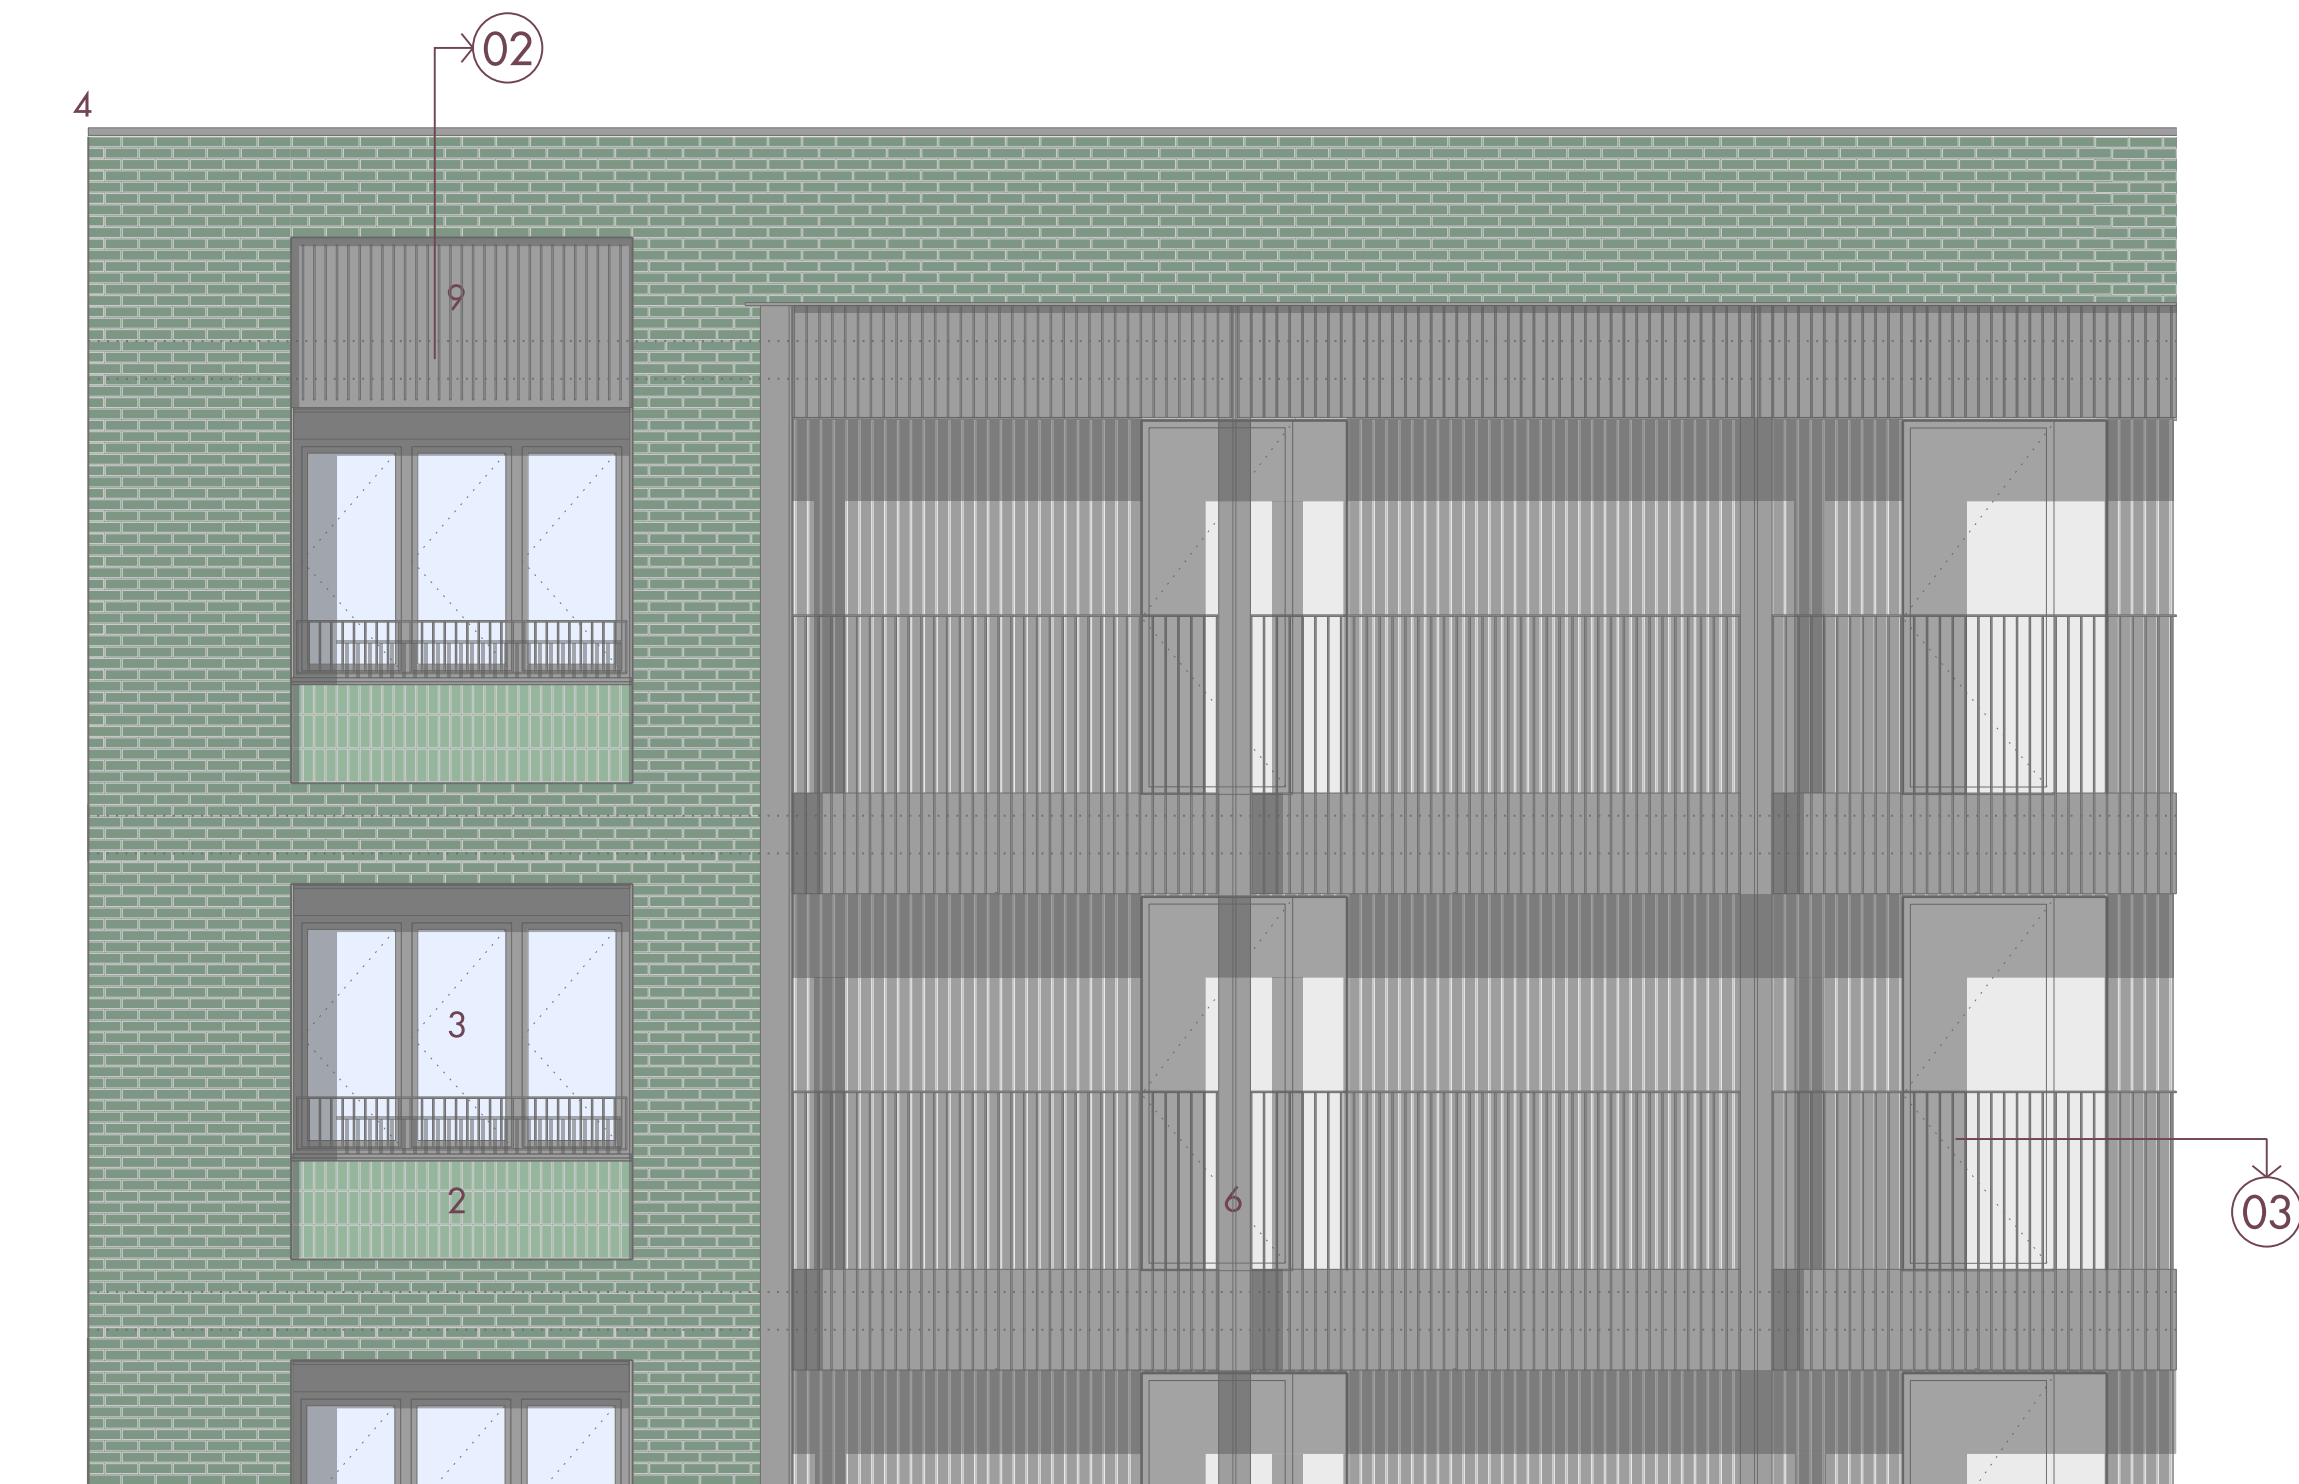

01 Street elevation

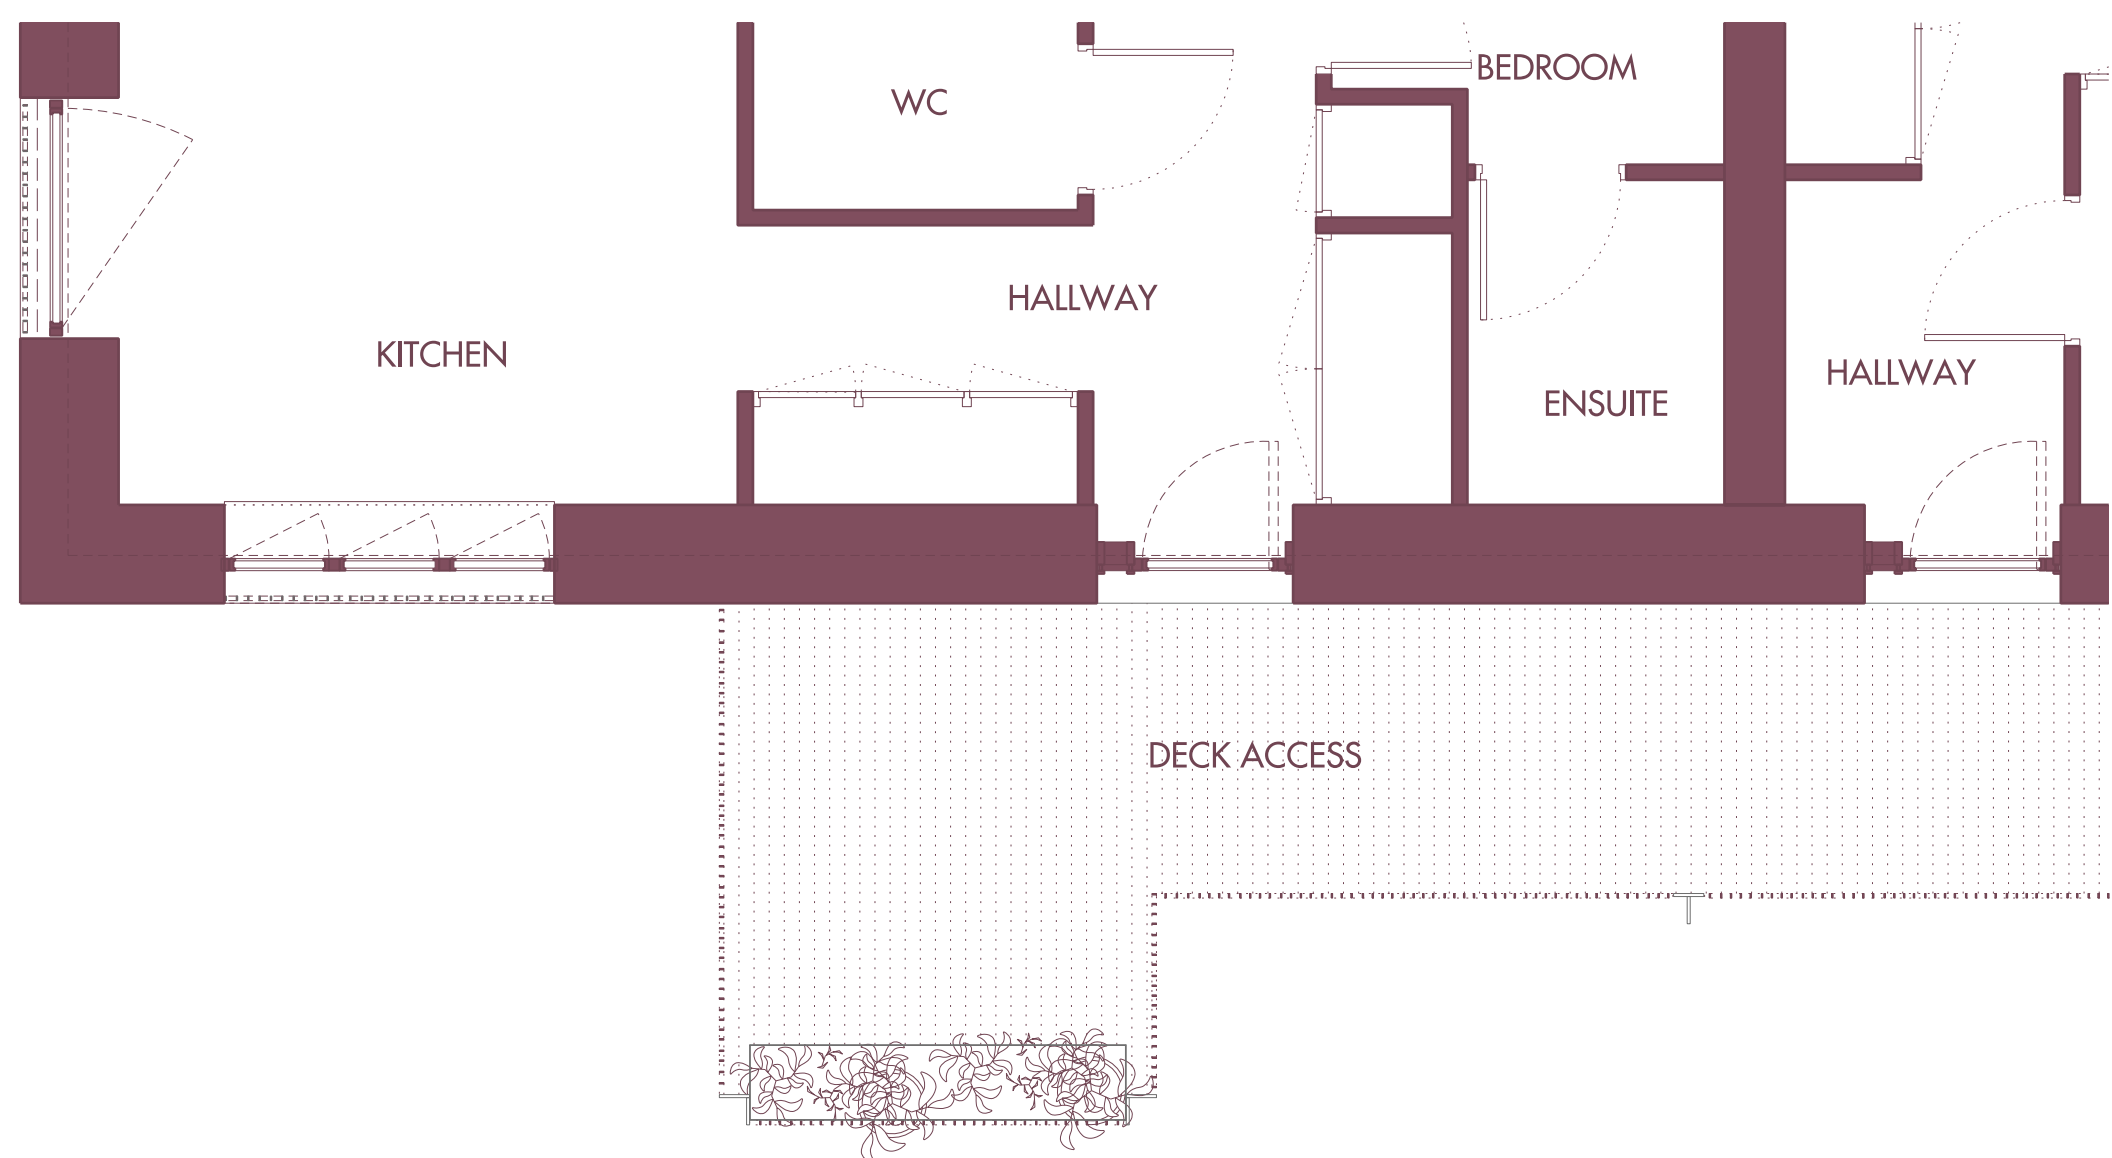

03 Plan

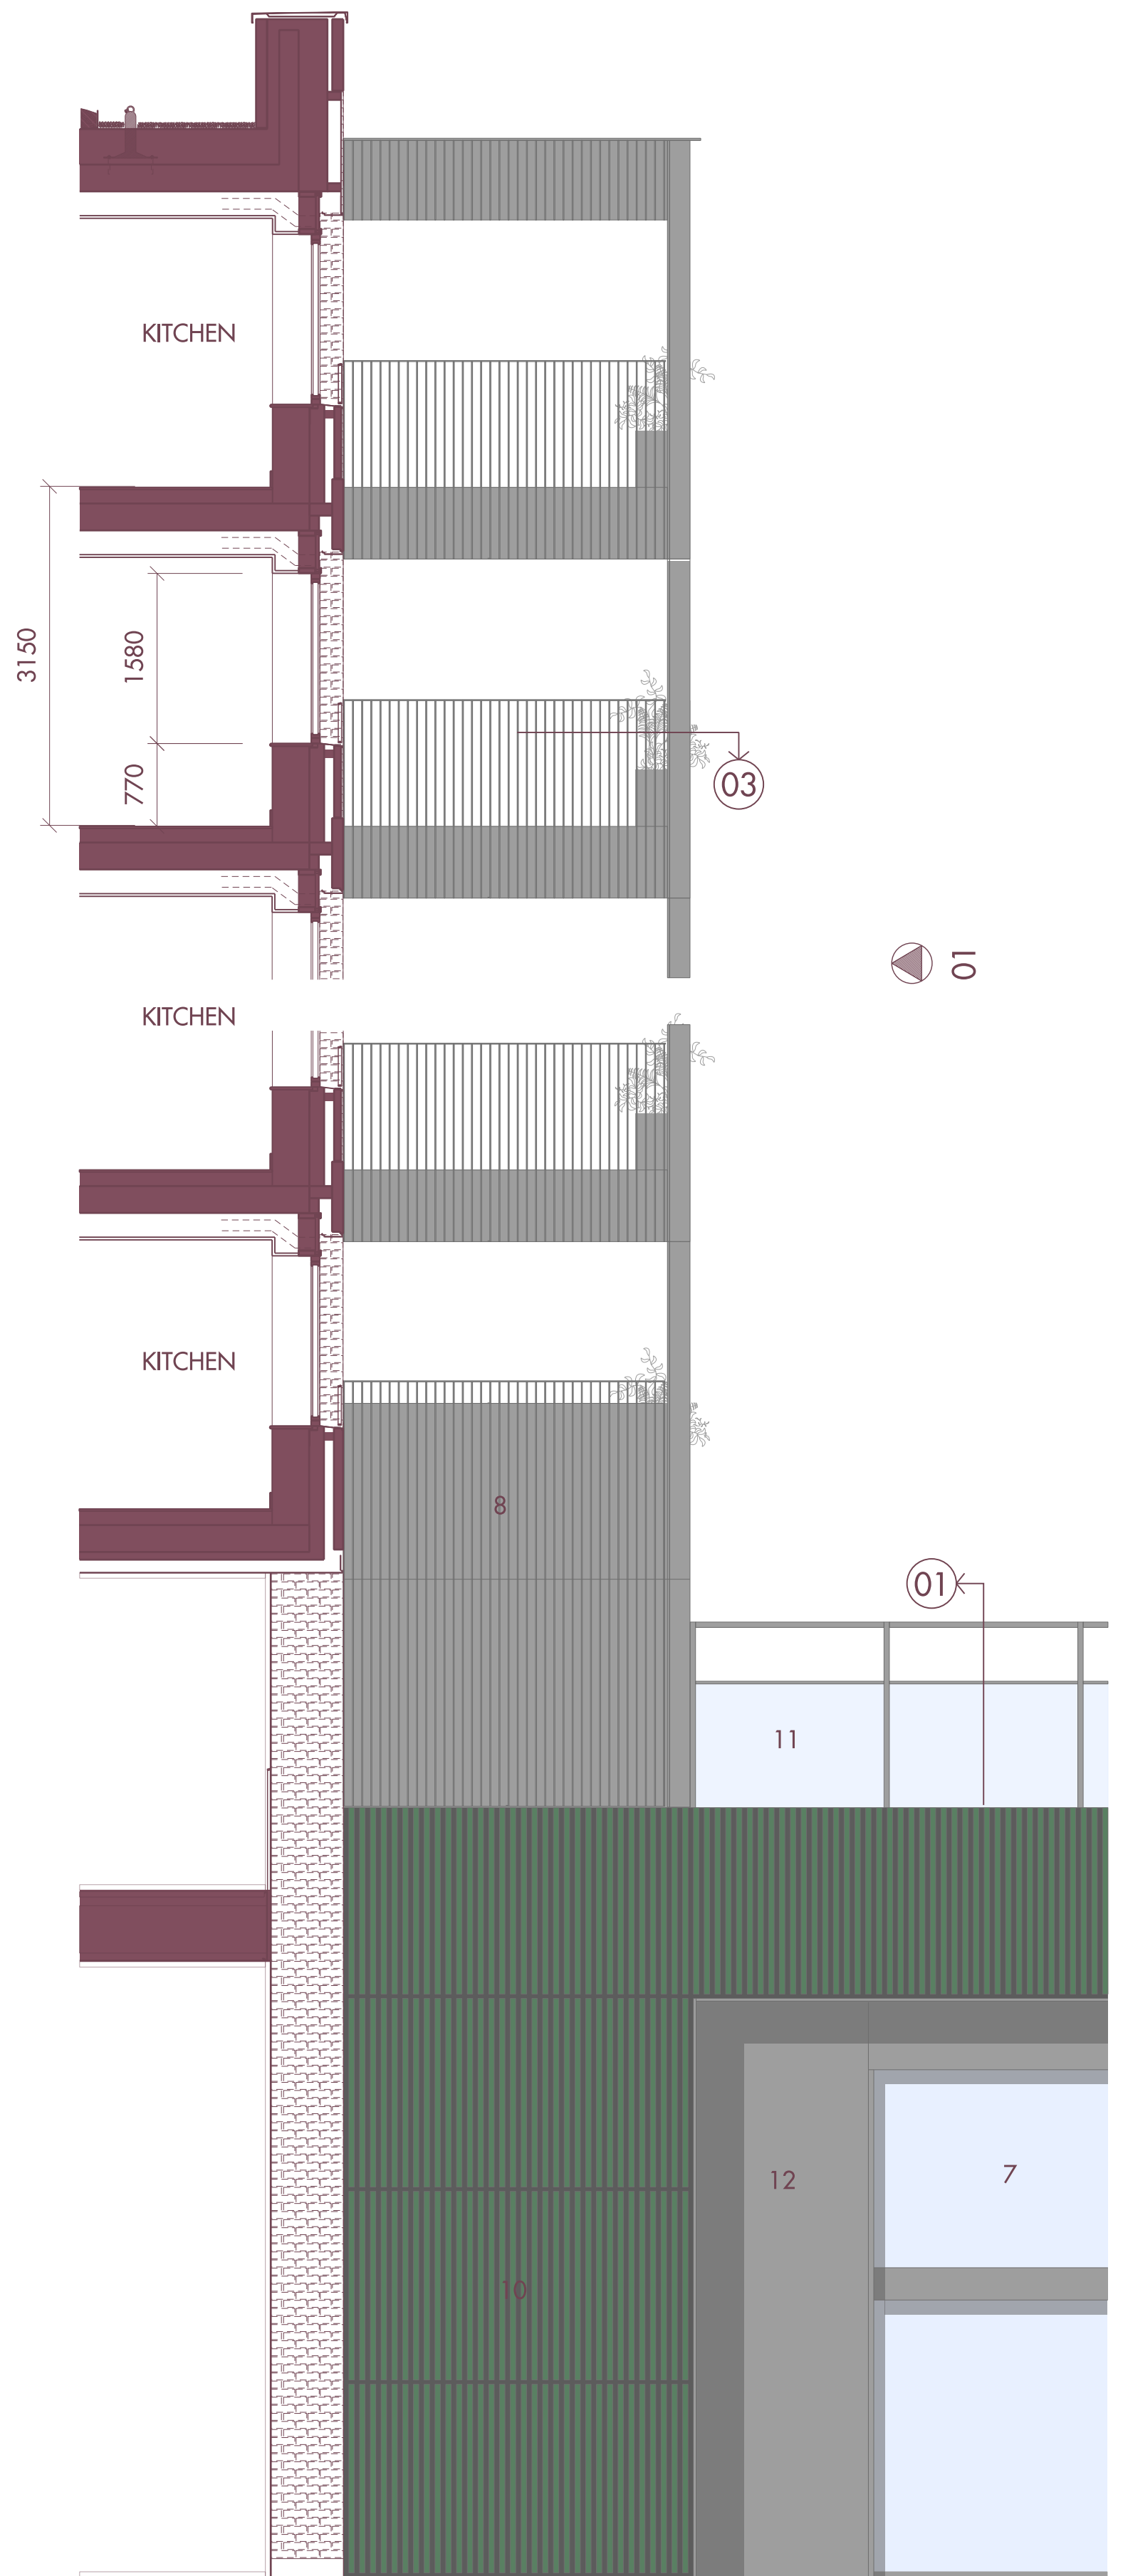

02 Section

Materials Key

1. brick cladding
2. brick spandrel
3. glazed openable window
4. aluminium coping to parapet
5. metal balustrade
6. metal structure to deck access
7. glazed units to ground floor areas
8. metal cladding with architectural fin
9. ribbed aluminium spandrel panel
10. glazed terracotta rain screen with insulated aluminium panel and integrated louvre system
11. metal balustrade with glazed screen
12. insulated aluminium cladding panel

REV	DATE	DESCRIPTION	CND
P01	2.12.2022	FOR PLANNING	AJD

0 0.5m 1m 1.5m 2m 2.5m 5m

Allies and Morrison LLP
85 Southwark Street
London SE1 0HX
020 7921 0100
020 7921 0101
studio@alliesandmorrison.com
A&M JOB NO: 22049

2 BEROL YARD
BAY STUDY - BAR E
GENERAL ARRANGEMENT
22049_07_404
SCALE 1:50 @A1 1:100 @A3