


REVISION No.


REVISION NOTES

DATE

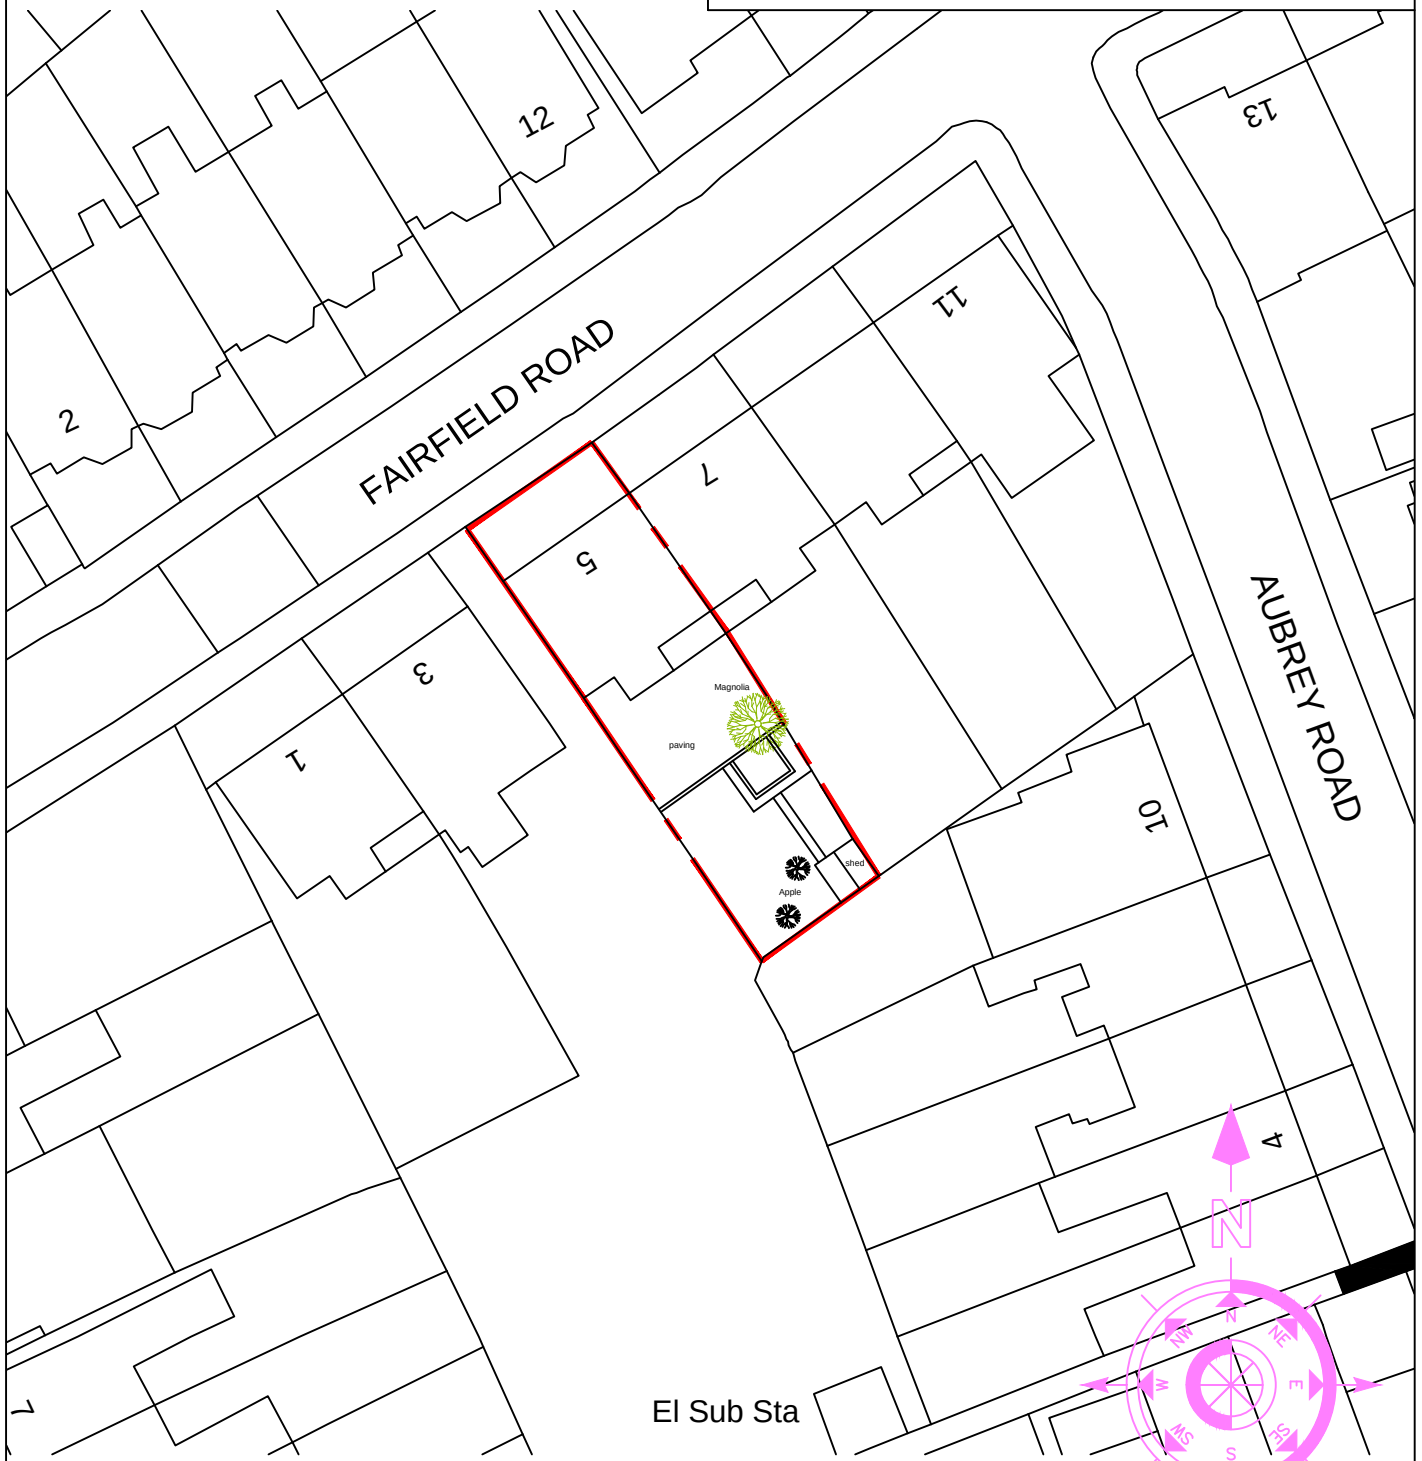

El Sub Sta

LOCATION PLAN
Scale 1/500

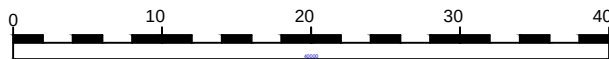

SCALE BAR @ 1:500

PLANNING - 16/12/2021



BRYAN CONNOR ASSOCIATES LIMITED

DESIGN & PLANNING CONSULTANTS

2 TREGARON AVENUE, LONDON. N8 9EY Tel: 020 8340 9294 Mob: 07958738247

Email: bryan.connor@outlook.com

THIS DRAWING IS THE PROPERTY OF BRYAN CONNOR ASSOCIATES LTD AND MAY NOT BE REPRODUCED WITHOUT WRITTEN CONSENT

PROJECT: 5 Fairfield Road London N8 9HG

CLIENT: Mr & Mrs M. Grady

DESCRIPTION: Block Plan

DRAWING No. SK02

REVISION. -

SCALE. 1:500

DATE. 29/11/2021

NO DIMENSIONS TO BE SCALED FROM THIS DRAWING.