

ISSUE 12

Issued no.	01	02	03	04	05	06	07	08	09	10	11	12						
Issued By	FR	FR	NCC	A	C	A	N	C	N	C	N	C	N	C				
DD	14	25	17	17	02	04	04	06	14	13	19	25						
MM	09	11	12	12	02	02	02	06	06	07	12	01						
YY	21	21	21	21	22	22	22	22	22	22	22	23						


[illegible]

Recipient

[illegible]

Proposed

Do Not Use These Drawings for Construction Until Local Authority Gives Approval

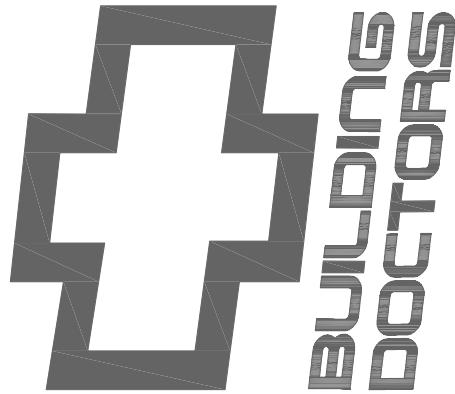

RIBA  020 3833 1000
architect@building-doctors.com

Siraj Uddin
21 Great Cambridge Rd
Enfield N17 7LH



© Copyright 2023 Building Doctors

client

Siraj Uddin
21 Great Cambridge Rd
Enfield
N17 7LH

Revision **P** Preliminary **A** Approval
Referencing **T** Tender **C** Construction

no. & rev

1030 - 012





1:1250

OS MAP SCALE

23 > < 21 > < 19

Great Cambridge Rd

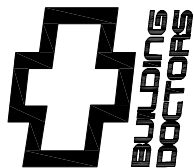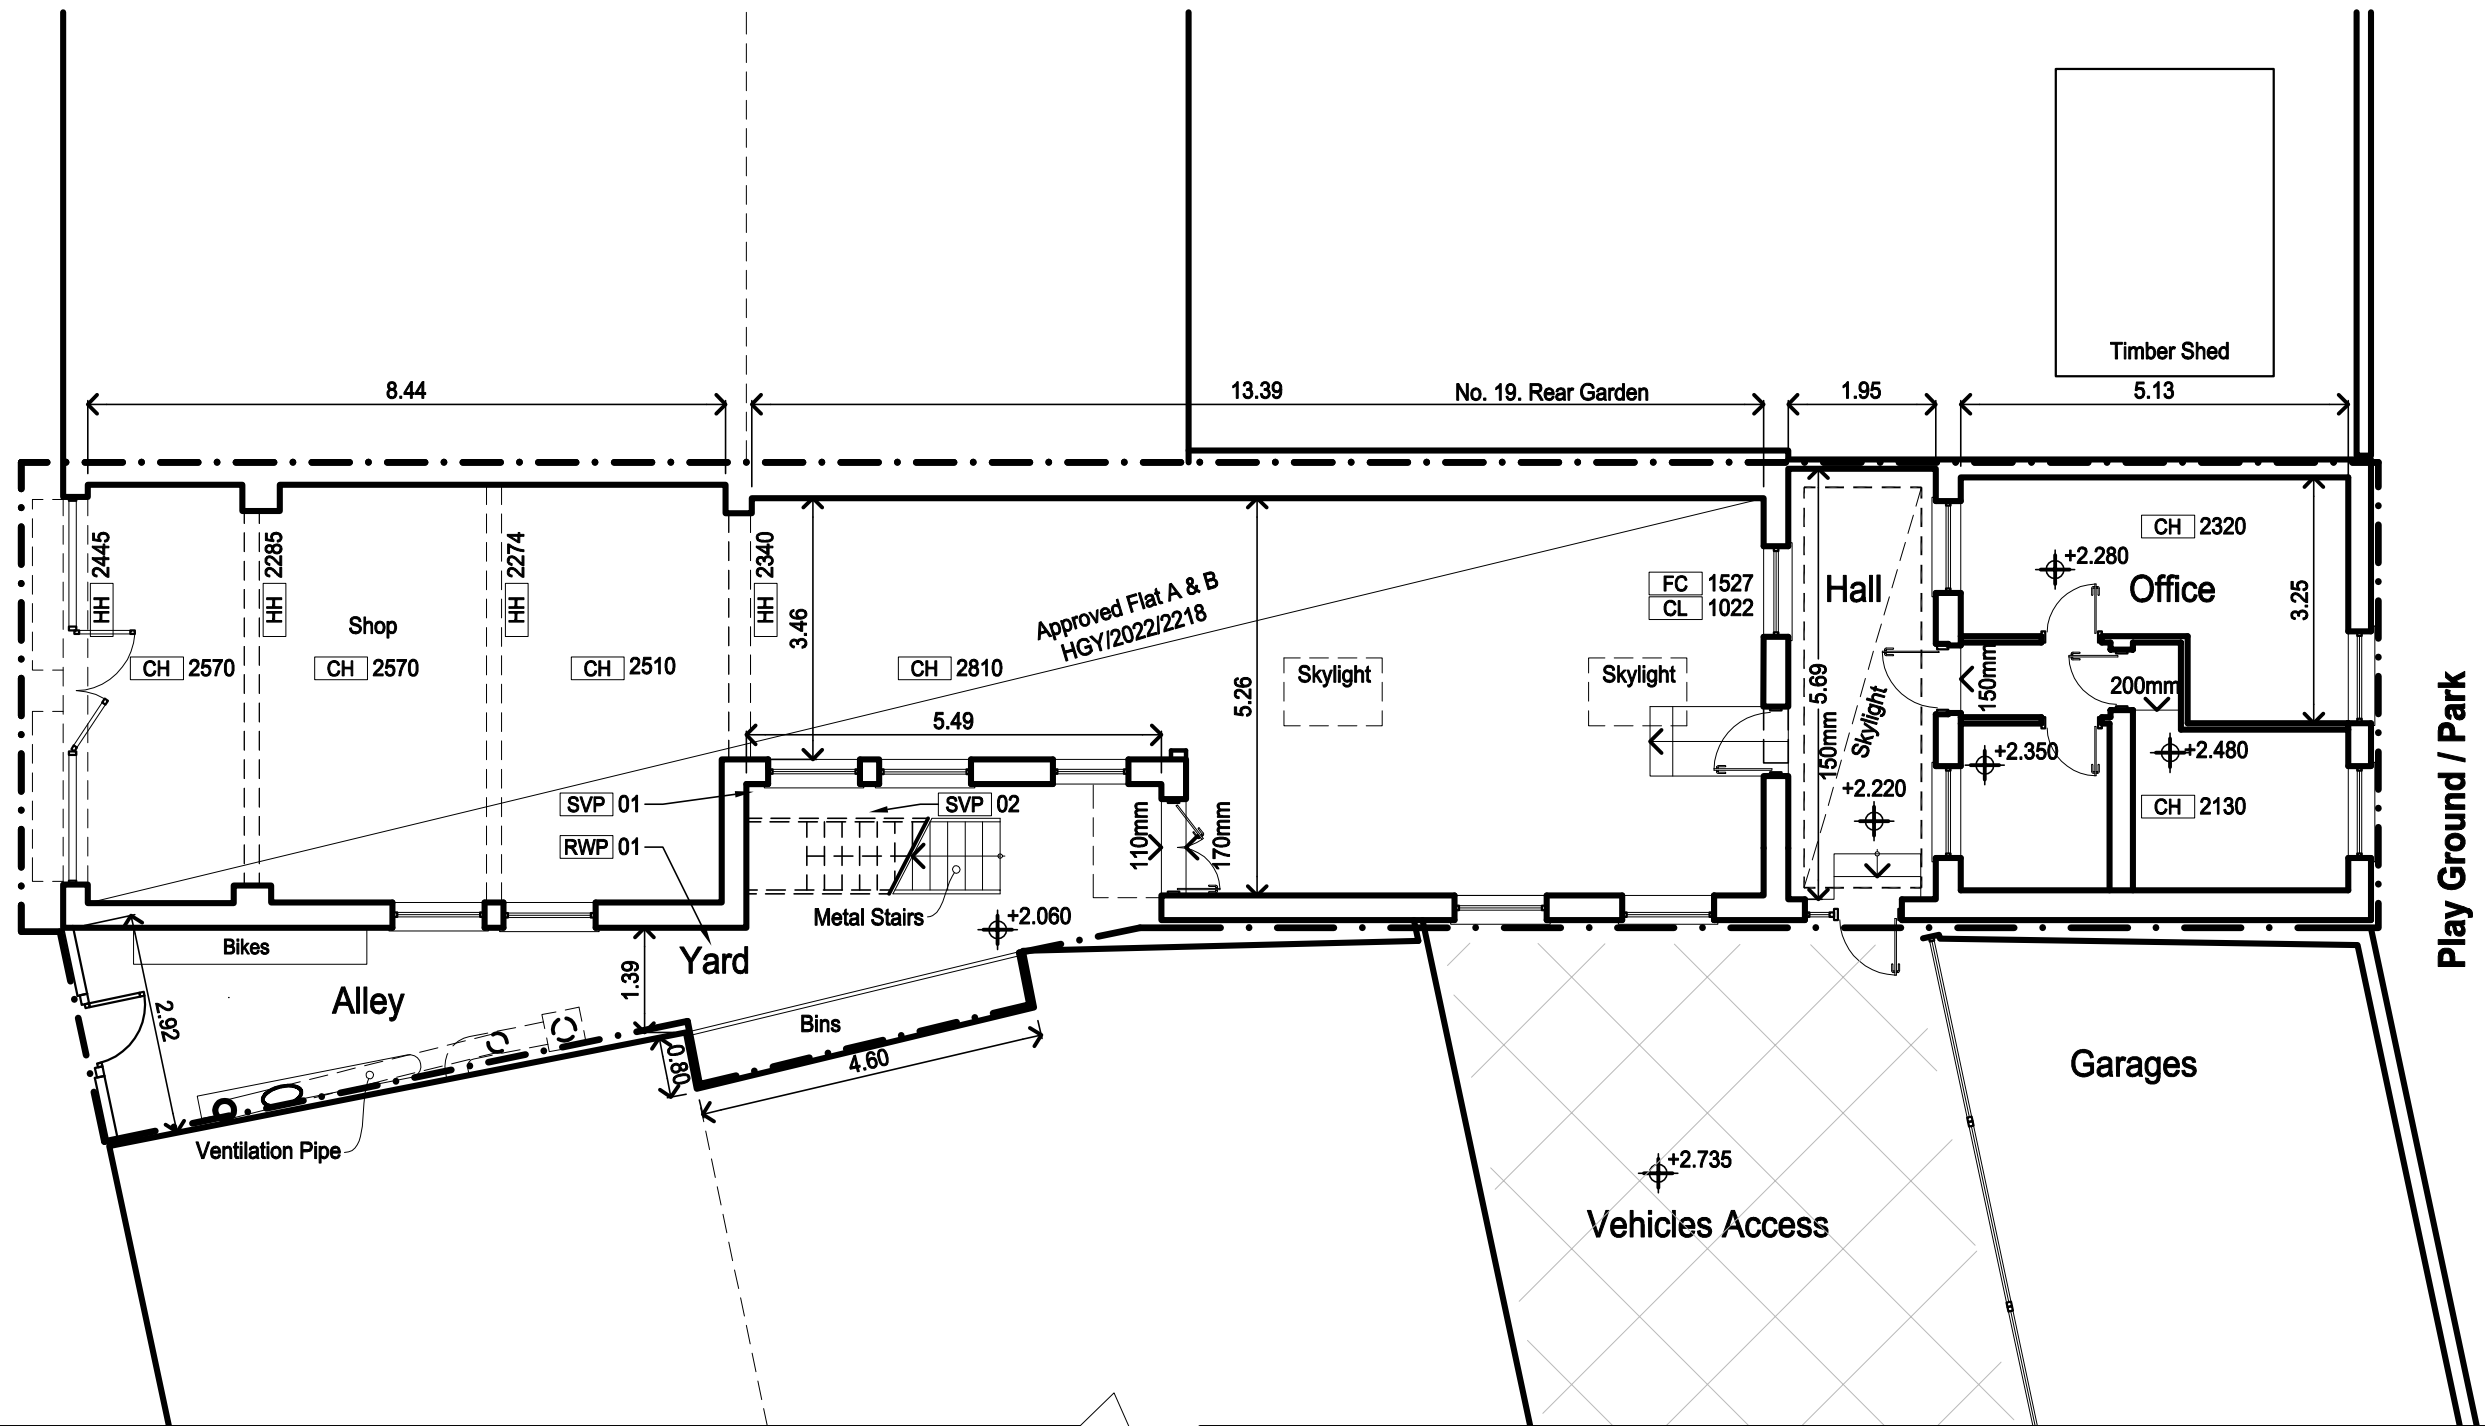


Architect @
Buildingdoctors.co.uk
Office: 137. EN1 1QT
020 3833 1000
RIBA

Disclaimer;
No Copying without consent.
Don't Scale, & only use dims shown
© Copyright 2022 Building Doctors



Date	Amendments	Ve.	In.

Project	21 Great Cambridge N17 7LH
Revision	☐ Preliminary ☐ Approval
Referencing	☐ Construction ☐ Tender

Title	Ground Floor Plan Flat C EXISTING
Client	Siraj Uddin

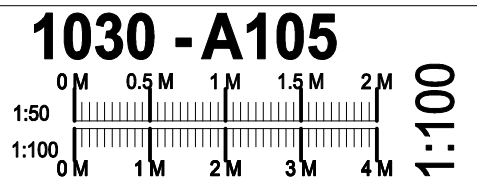

A3

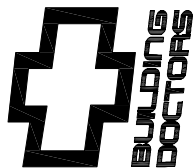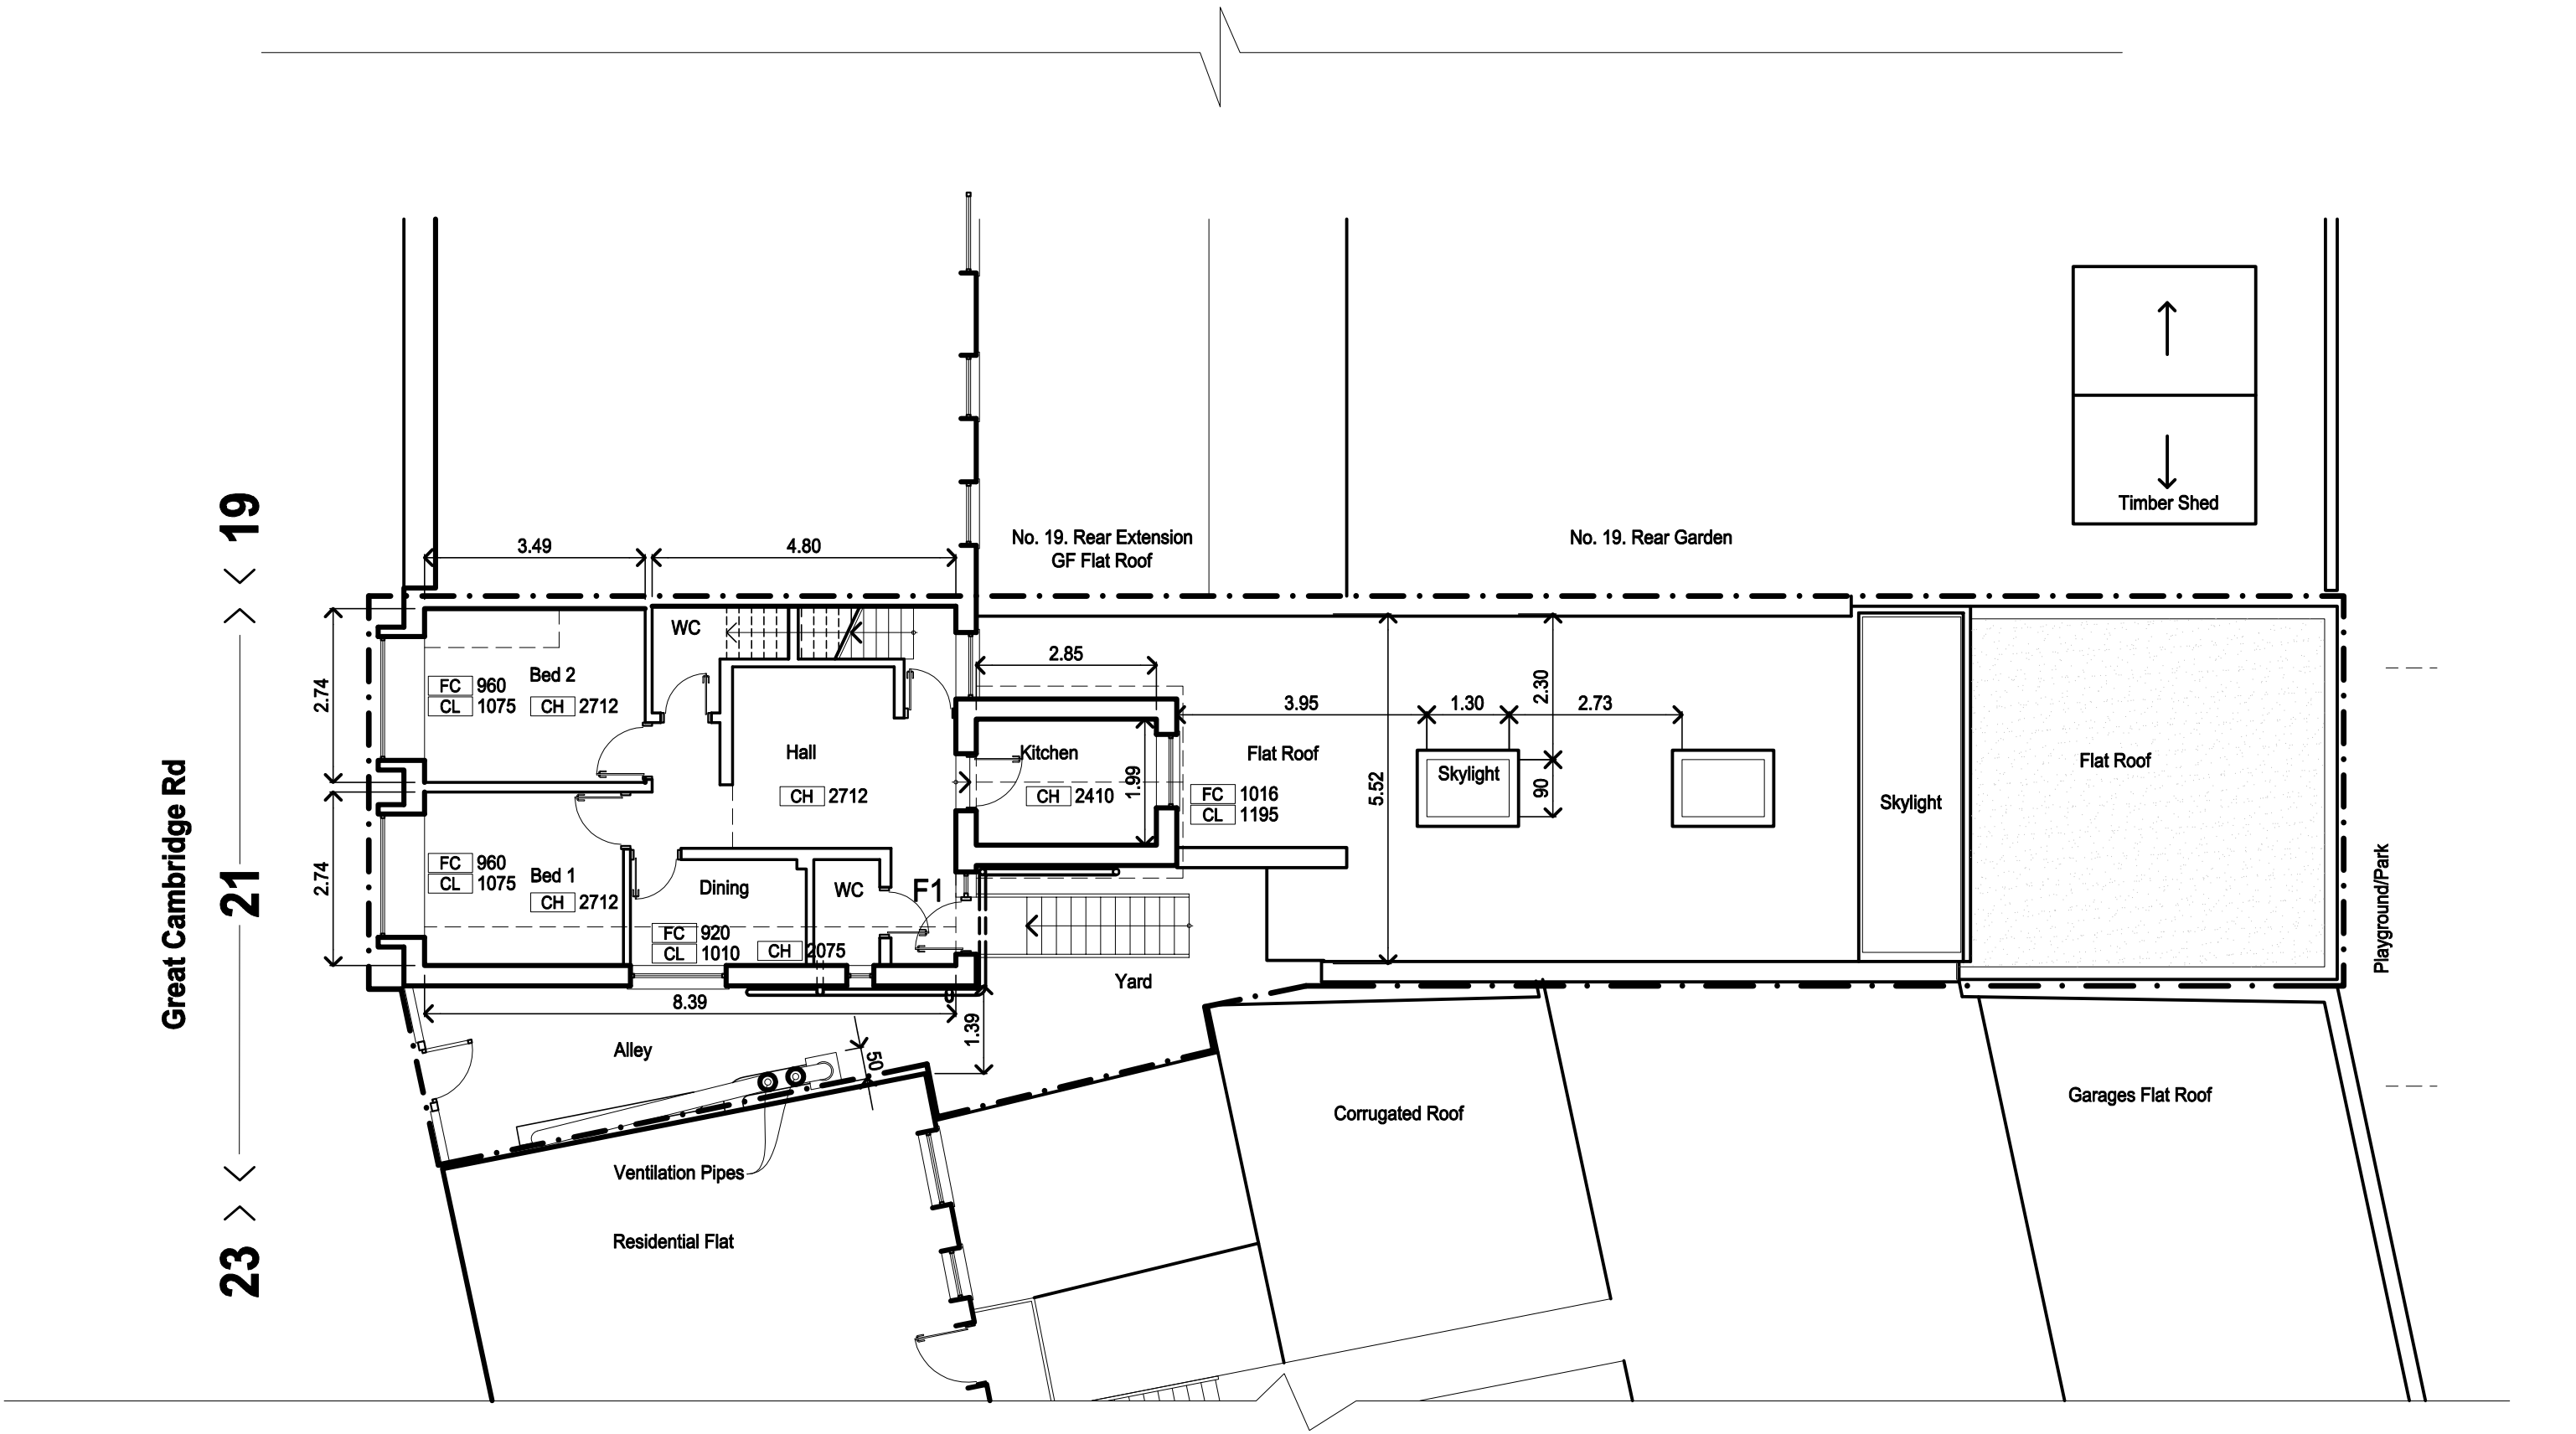

Architect @
Buildingdoctors.co.uk
Office: 137. EN1 1QT
020 3833 1000
RIBA

Disclaimer;
No Copying without consent.
Don't Scale, & only use dims shown
© Copyright 2022 Building Doctors

Date	Amendments
15.12.21	LW & Graphics
19.12.222	Skylight labeled

Ve.	In.
P1	NC
P2	NC

Project	21 Great Cambridge N17 7LH
Revision	
Referencing	

Title	First Floor Plan EXISTING
Client	Siraj Uddin



1030 - A200 P2

1:50 0 M 0.5 M 1 M 1.5 M 2 M

1:100 0 M 1 M 2 M 3 M 4 M

1:100

A3

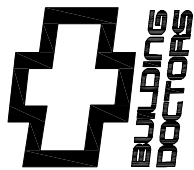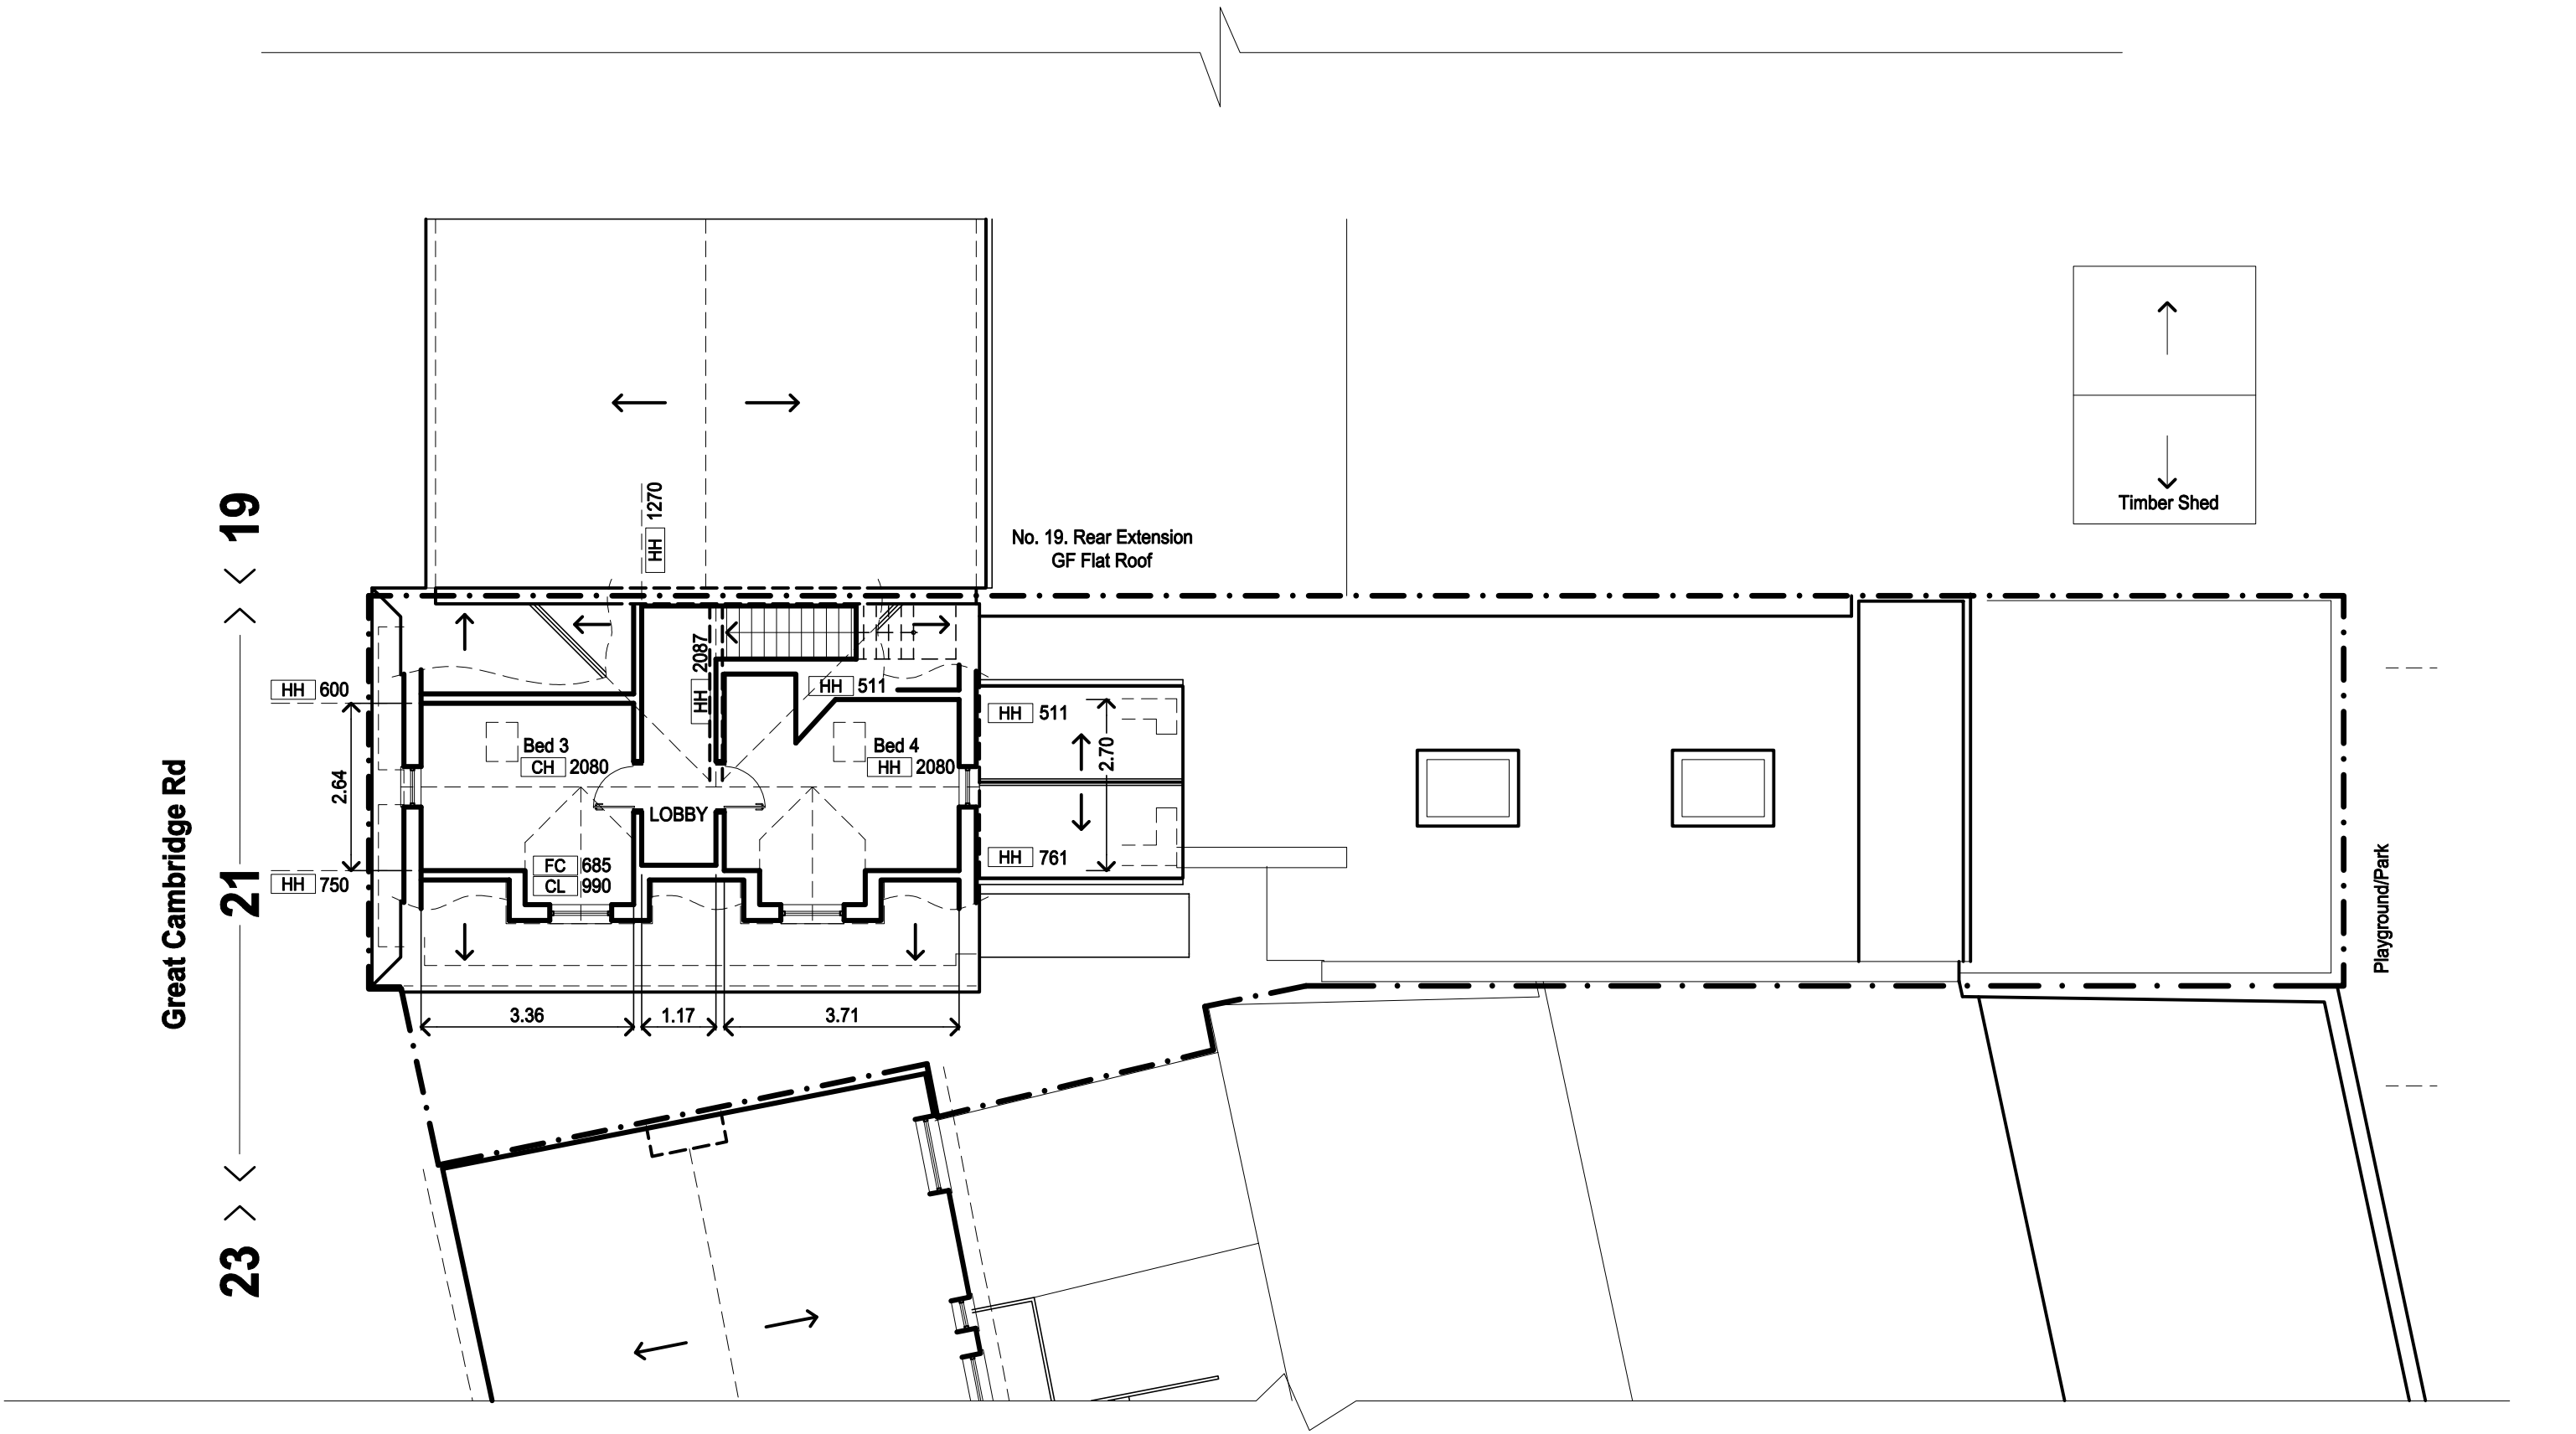

Architect @
Buildingdoctors.co.uk
Office: 137. EN1 1QT
020 3833 1000
RIBA

Disclaimer;
No Copying without consent.
Don't Scale, & only use dims shown
© Copyright 2022 Building Doctors

Date
09.12.21
15.12.21

Amendments
Roof lights added
LW & Graphics

Ve.
1
2
In.
CA
NC

Project 21 Great Cambridge
N17 7LH

Revision
Referencing

Title



Loft Plan
EXISTING
Siraj Uddin

1030 - A300 P2
1:50
1:100
0 M 0.5 M 1 M 1.5 M 2 M
0 M 1 M 2 M 3 M 4 M

1:100
A3

23 > < 21 > < 19

Great Cambridge Rd

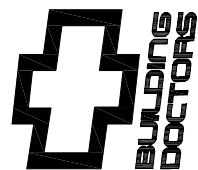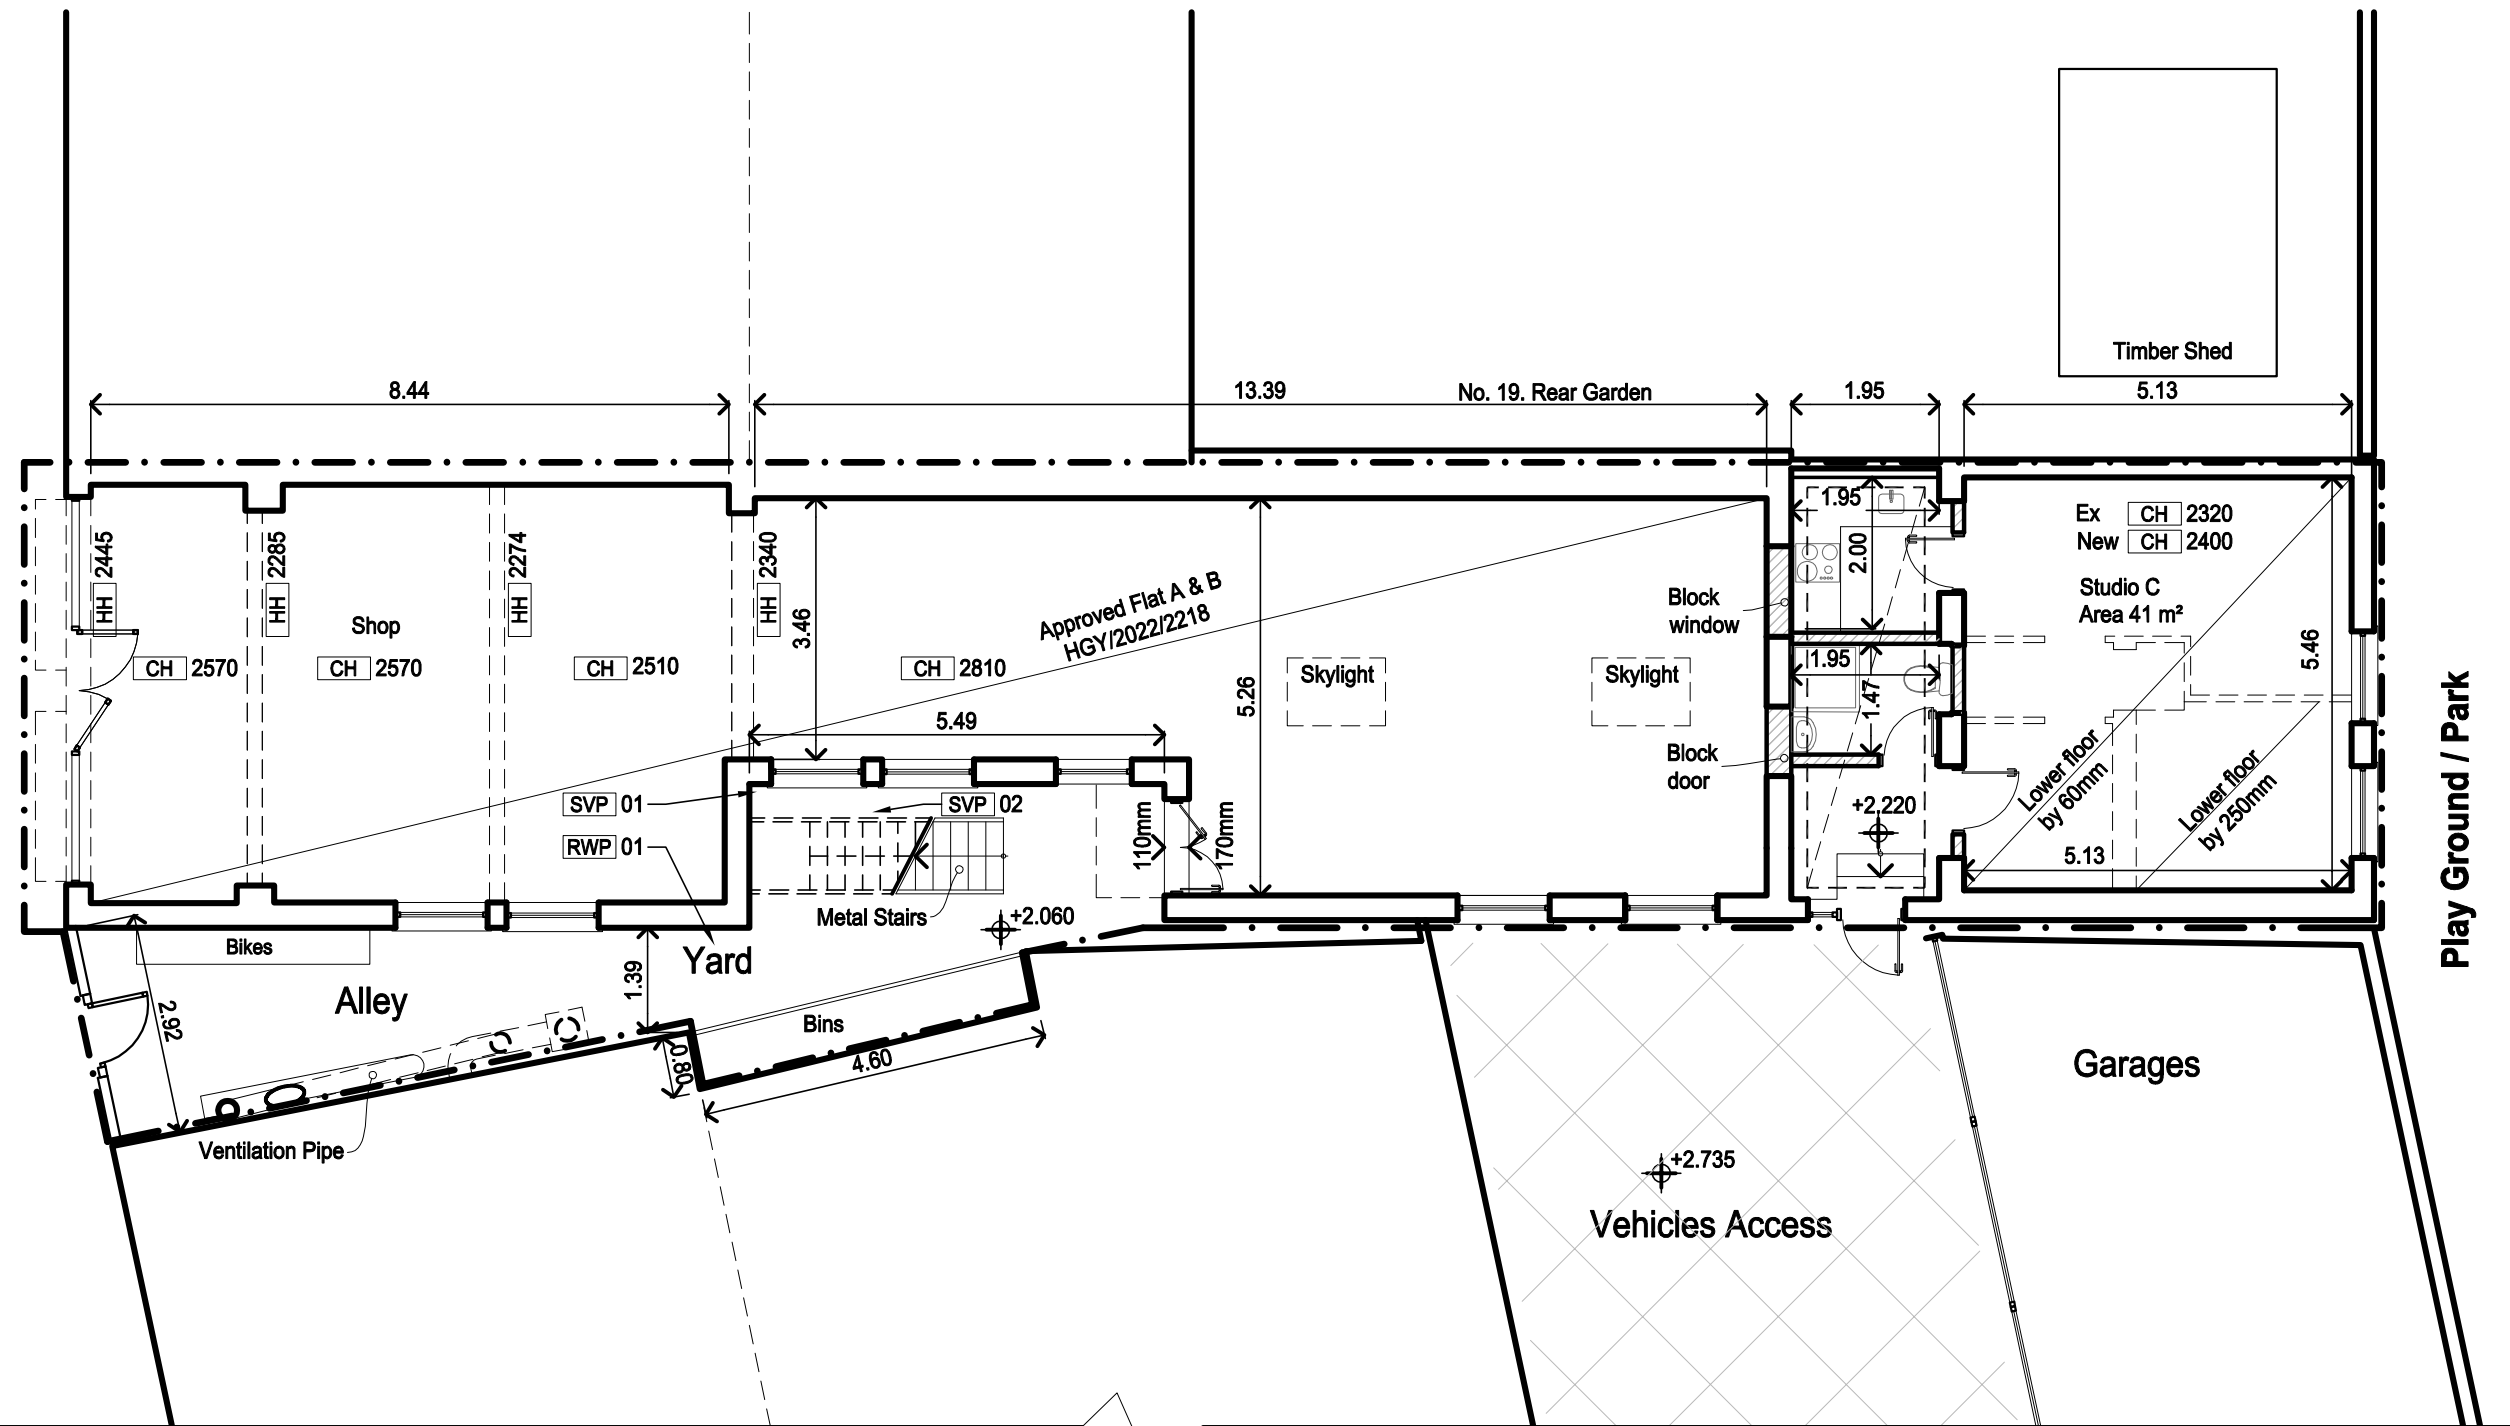

Architect @
Buildingdoctors.co.uk
Office: 137, EN1 1QT
020 3833 1000
RIBA

Disclaimer;
No Copying without consent.
Don't Scale, & only use dims shown
© Copyright 2022 Building Doctors

Date	Amendments	Ve.	In.

Project	21 Great Cambridge N17 7LH
Revision	☐ Preliminary ☐ Approval
Referencing	☐ Construction ☐ Tender

Title	Ground Floor Plan Flat C PROPOSED
Client	Siraj Uddin



1030 - A115

1:50 0 M 0.5 M 1 M 1.5 M 2 M

1:100 0 M 1 M 2 M 3 M 4 M

1:100

A3

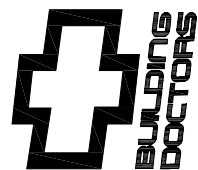
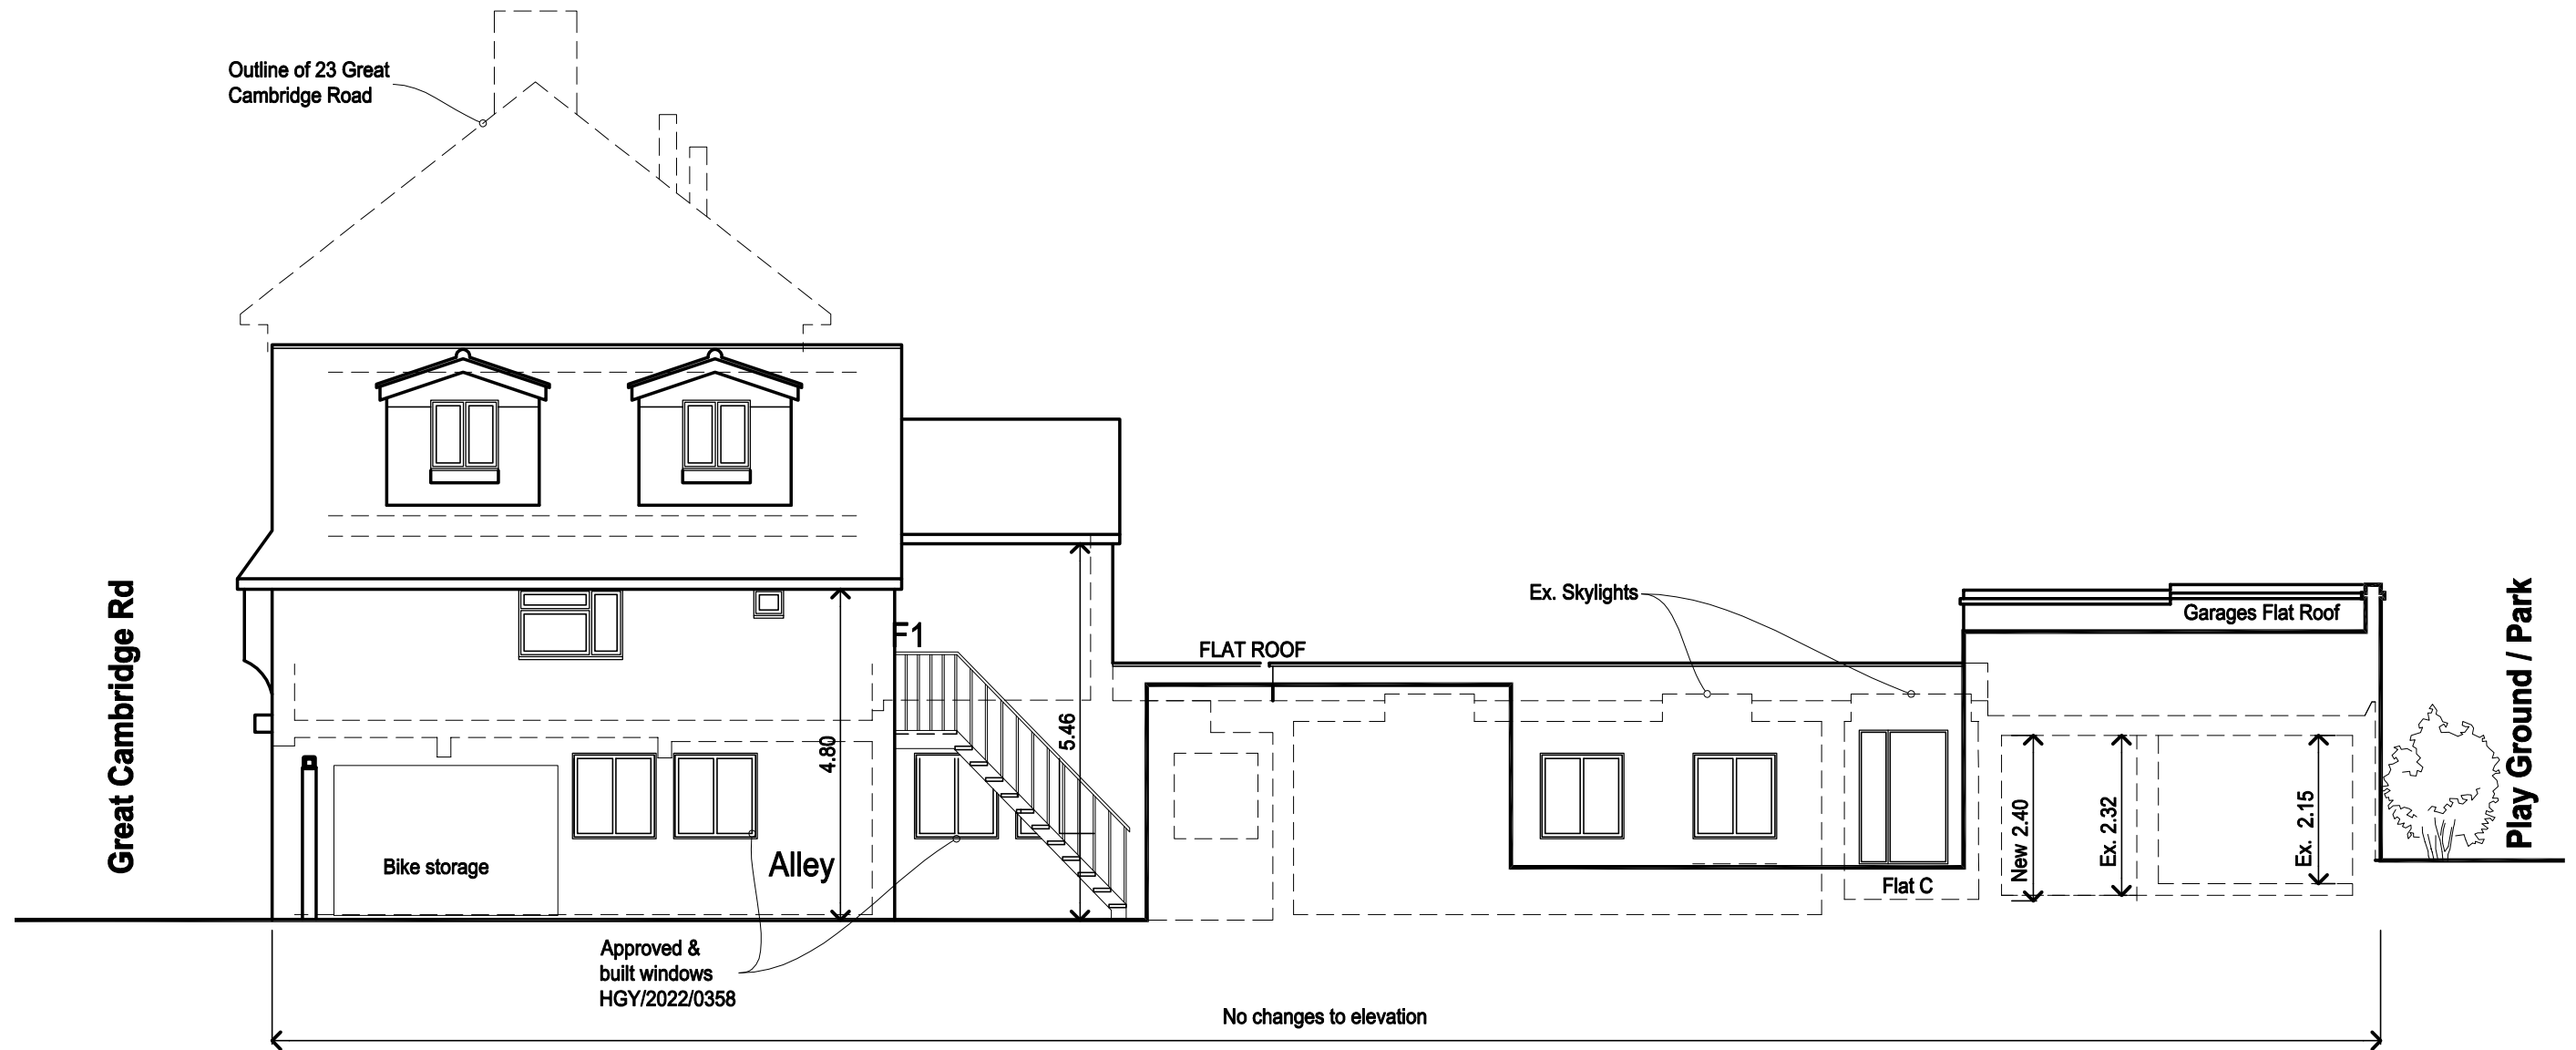


Architect @
Buildingdoctors.co.uk
Office: 137. EN1 1QT
020 3833 1000
RIBA 

Disclaimer;
No Copying without consent.
Don't Scale, & only use dims shown

© Copyright 2022 Building Doctors

Date	Amendments	Ve.	In.	Project	21 Great Cambridge N17 7LH	Title	Side Ele Flat C EX & PROPOSED	1030 - A605 1:50 1:100 0 M 0.5 M 1 M 1.5 M 2 M 0 M 1 M 2 M 3 M 4 M		1:100 A3
				Revision	☐ Preliminary ☐ Approval	Client	Siraj Uddin			
				Referencing	☐ Construction ☐ Tender					

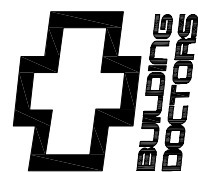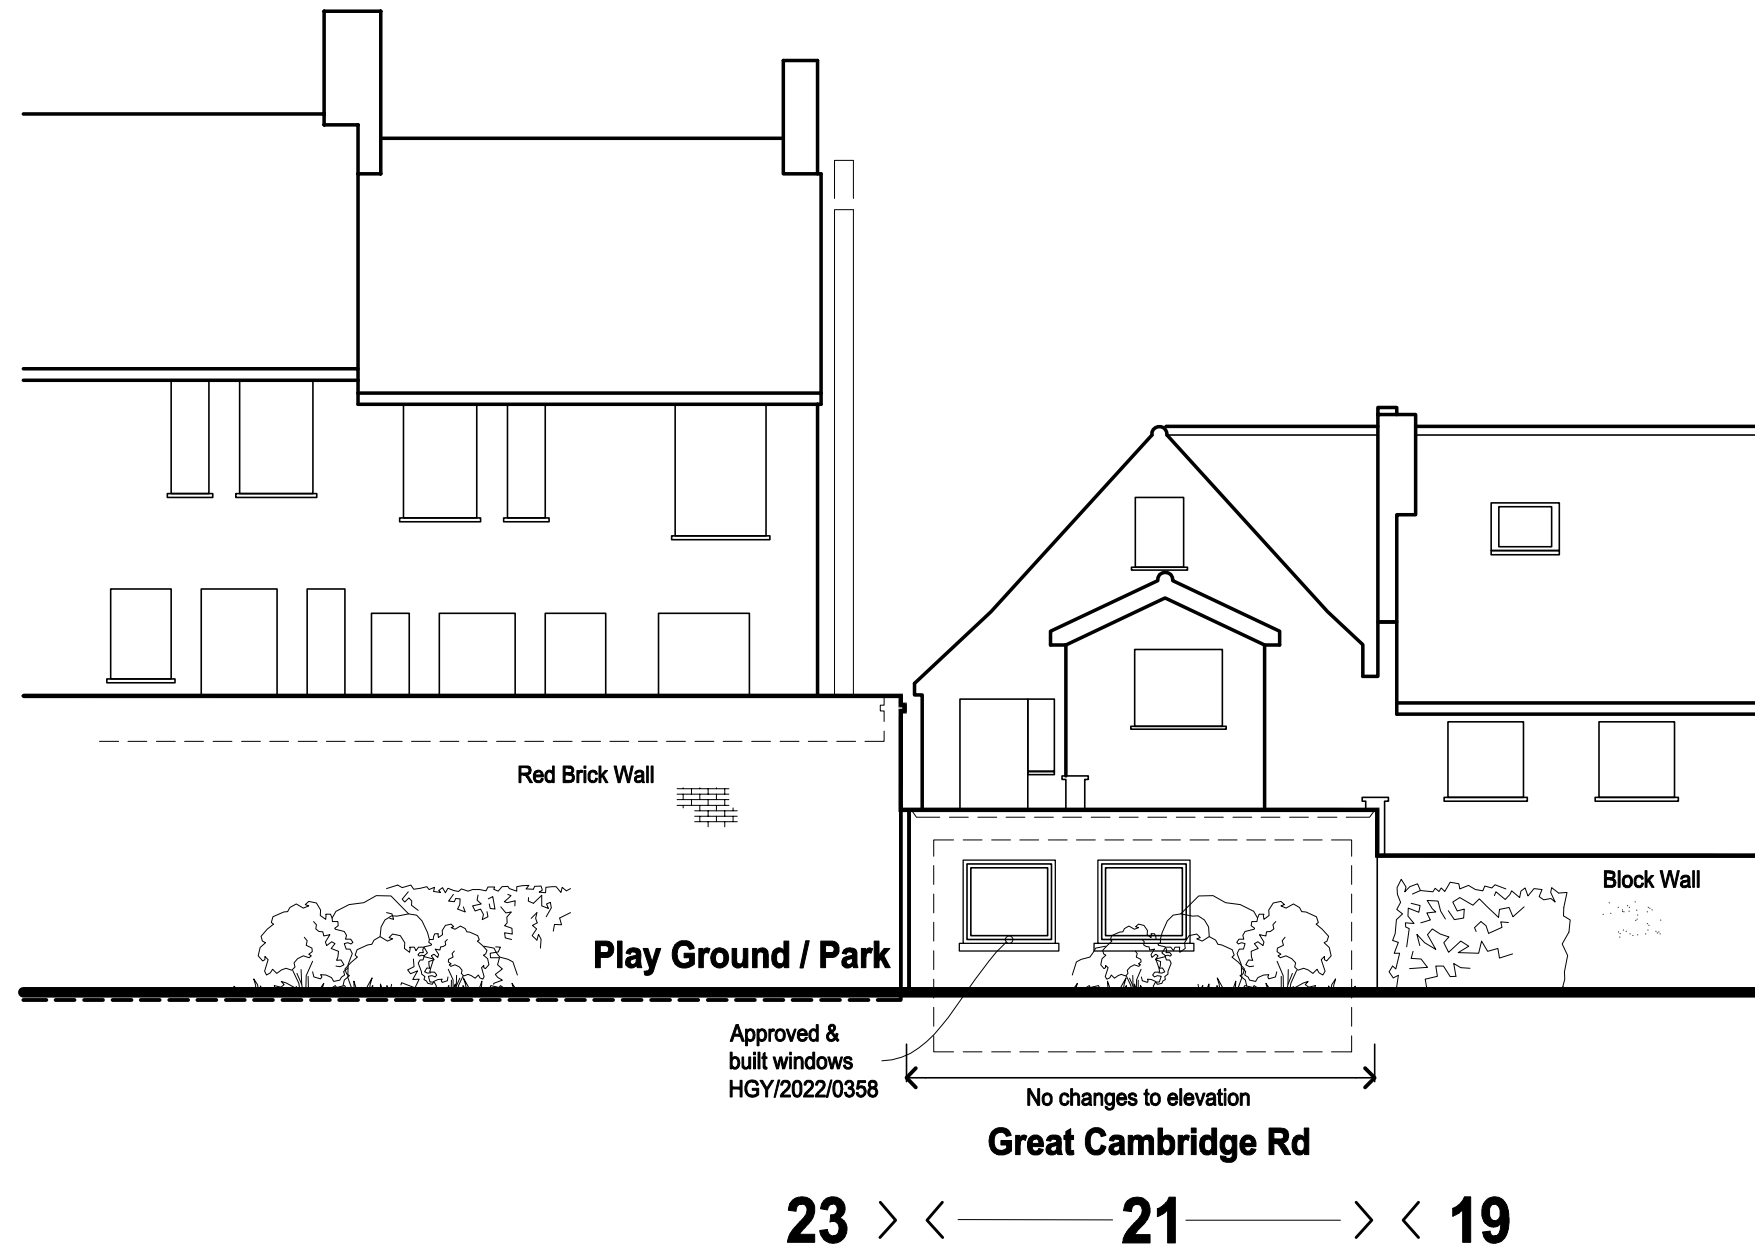

Architect @
Buildingdoctors.co.uk
Office: 137. EN1 1QT
020 3833 1000
RIBA 

Disclaimer;
No Copying without consent.
Don't Scale, & only use dims shown

© Copyright 2022 Building Doctors

Date	Amendments	Ve.	In.	Project	Title
				21 Great Cambridge N17 7LH	Rear Ele Flat C EX & PROPOSED
				Revision ☐ Preliminary ☐ Approval	Client Siraj Uddin
				Referencing ☐ Construction ☐ Tender	

1030 - A625

1:50 0 M 0.5 M 1 M 1.5 M 2 M

1:100 0 M 1 M 2 M 3 M 4 M

1:100

A3

