



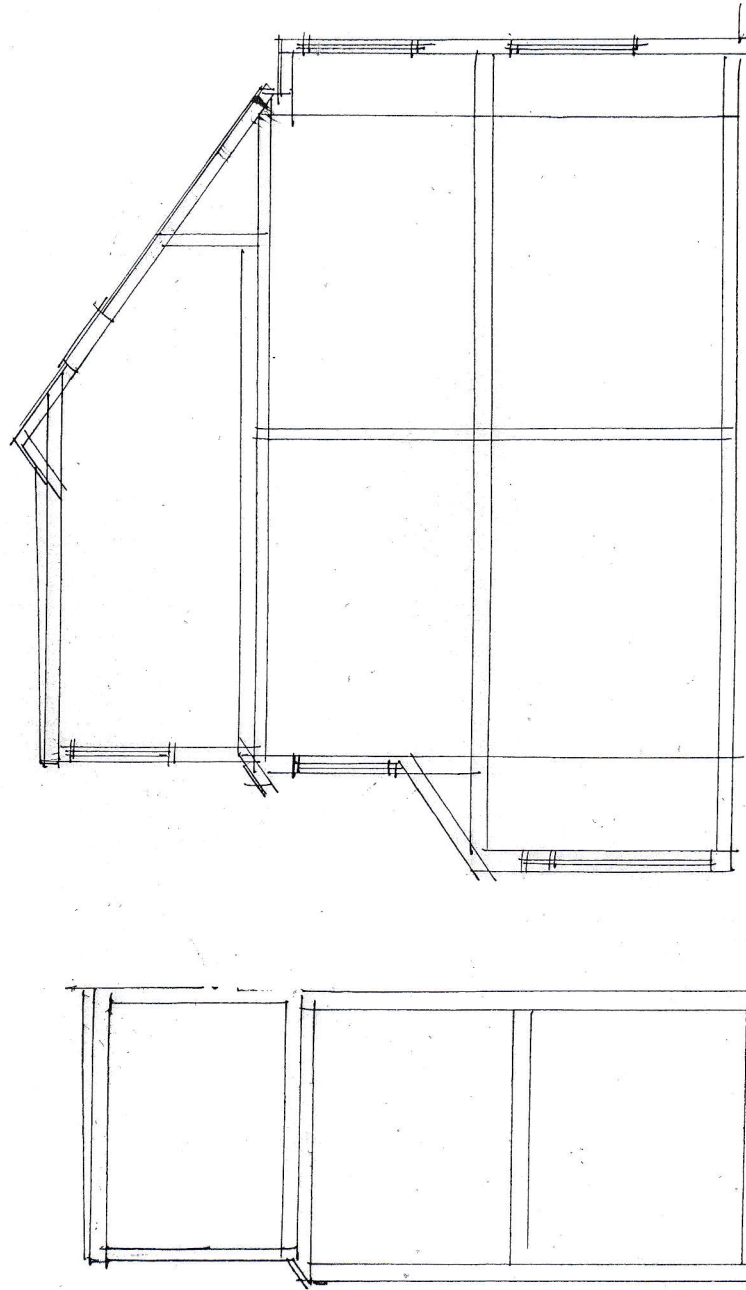

SECTION BB

SECTION AA

existing + proposed sections

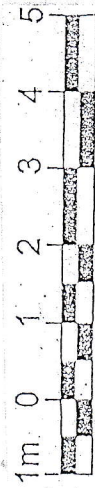

Scale @ 1:100 @ A4

Notes:

1. No external changes.

17 ST. PAULS ROAD

N17 0NB

Proposed conversion into 2 No.
3 bed s/c flats.
sections:

scale: 1:100

job:

3451

date: Dec-22.

drawn:

dwg. no:

client:

12

DAVID BARNARD

Town Planning Consultant + Building Designer
4 Barber Close, London, N21 1BE

Tel: 020 8245 1553