


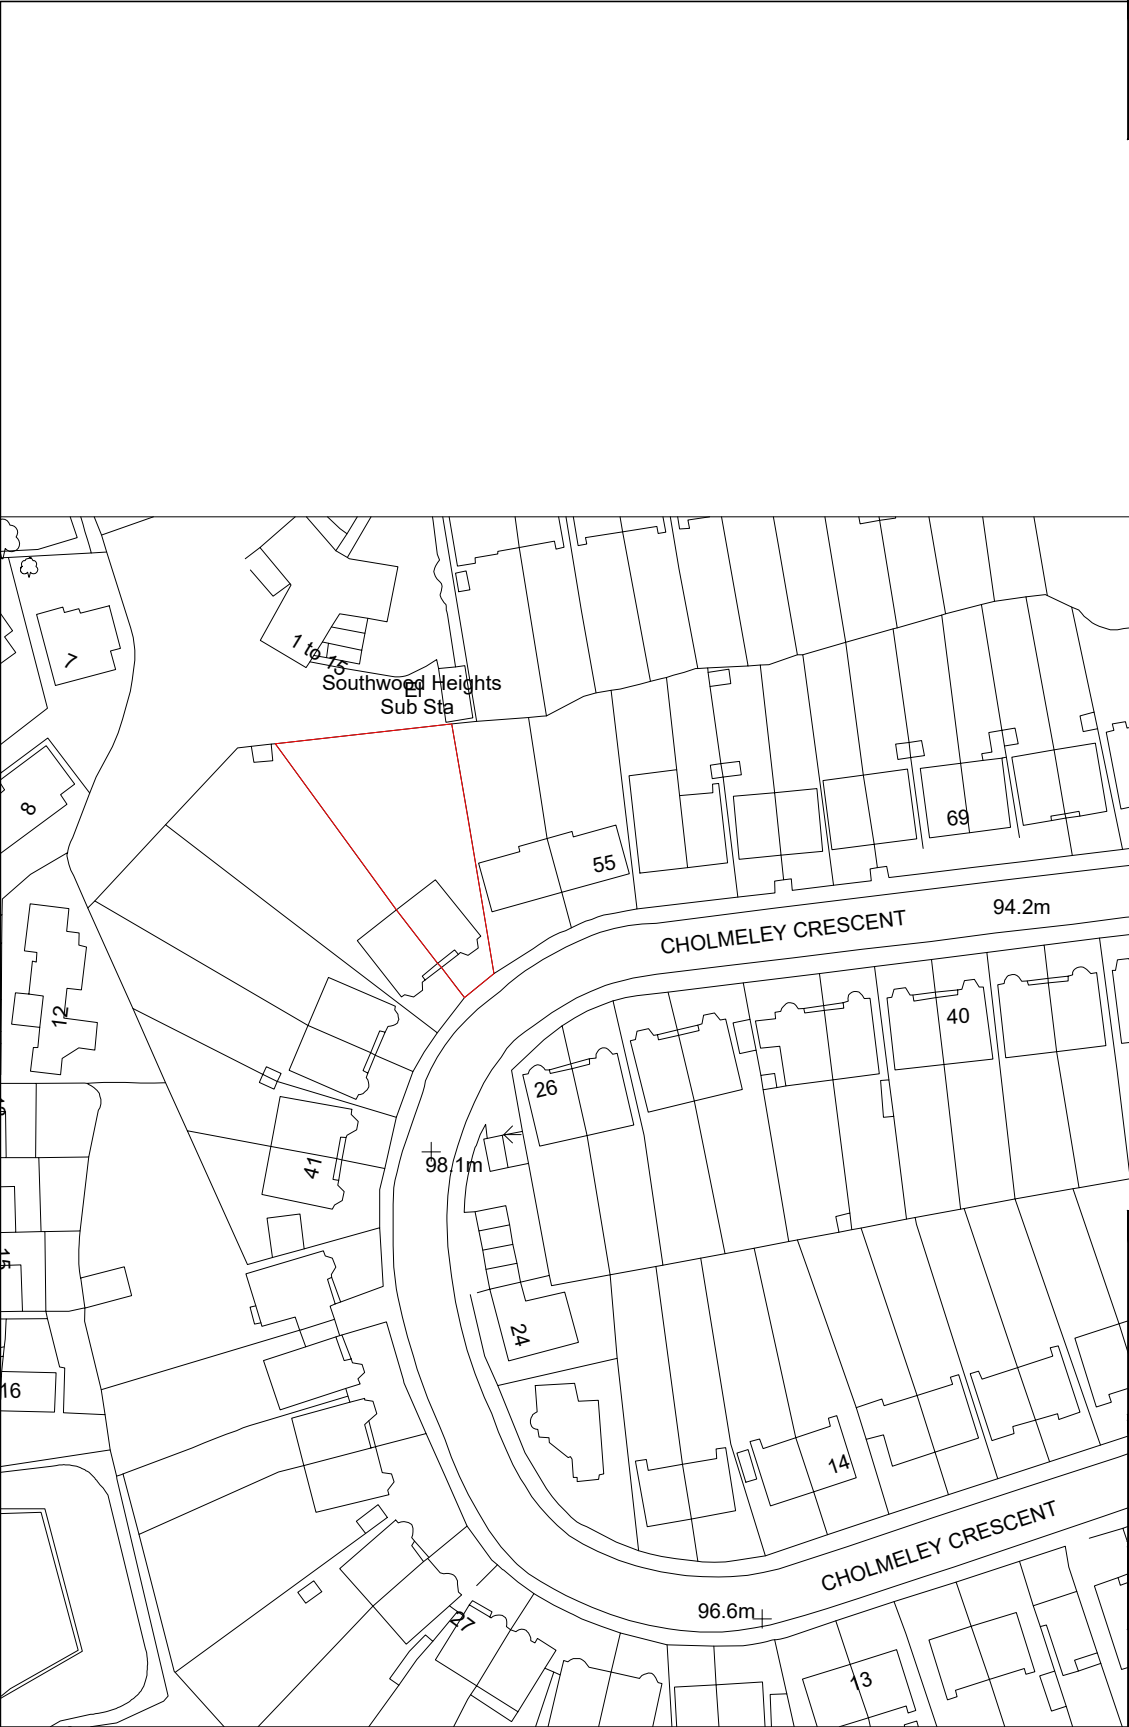

Issue:

PLANNING

Revisions

Rev	Description	Drawn	Date

CG ARCHITECTS
36 Cannon Hill, Southgate, London, N14 6LG
Tel: 020 8449 5100 | Fax: 020 8449 5170

Client:
Mr & Mrs Keller

Site:
**51 Cholmeley Crescent
London
N6 5EX**

Title:
Site Location

Scale: 1:1250 @ A4	Drawn: NP	Checked: NP
Date: Jan. 2023		
Drg. No. 1446/20	Rev. #	