


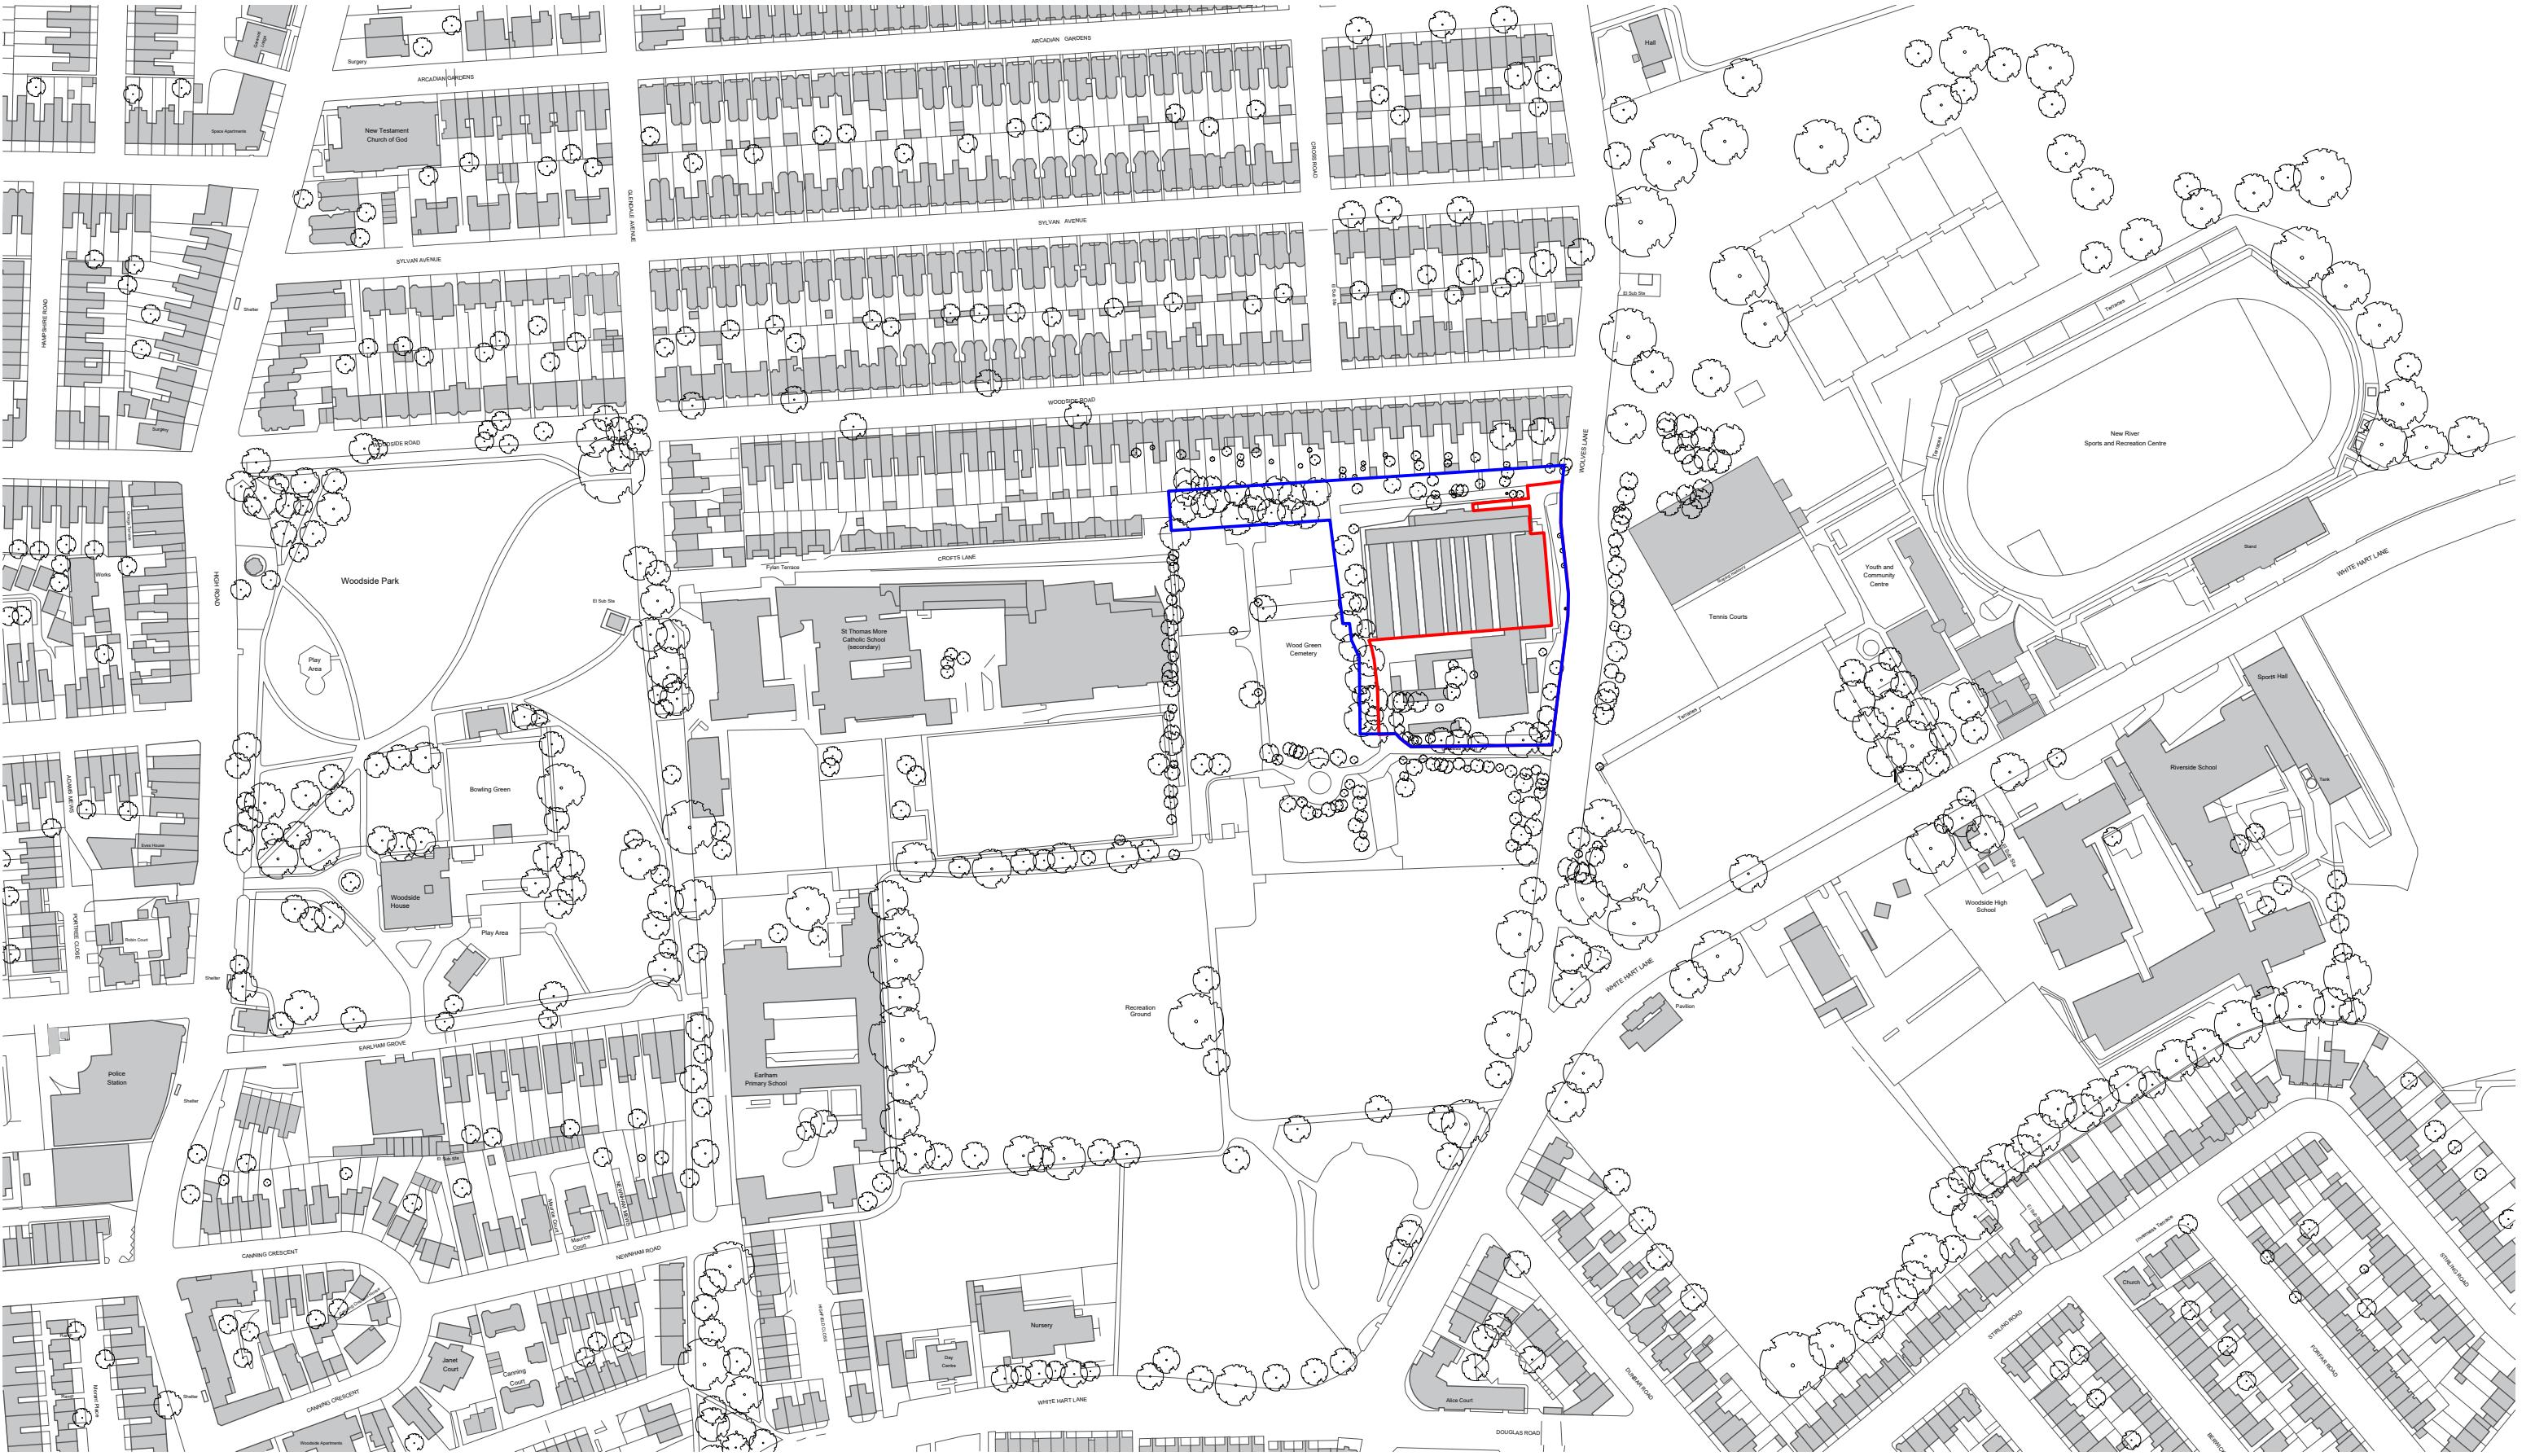

Site Boundary

Development Boundary

020m

0

20

50

100

Location Plan

Scale 1:2500 @ A3

Project: Wolves Lane	Client: Organiclea CIC	Date: 26/04/2021	Rev.: -	This drawing is to be read in conjunction with all related drawings. Do not scale from this drawing. All dimensions must be checked and verified on site before commencing any work or producing shop drawings. The originator should be notified immediately of any discrepancy. This drawing is copyright and remains the property of Practice Architecture LLP and Studio Gil LTD and is not to be reproduced without permission.	Practice Architecture LLP Studio Gil LTD Unit 15 Regents Studios 8 Andrews Road London E8 4QN E: info@practicearchitecture.co.uk Officed SPACE, Studio 3, 11 Oakfield Road London Borough of Redbridge IG1 1EF E: mail@studio-gil.com	Drawing No: WL_EX_00	Status: for information for planning for tender for construction
-------------------------	---------------------------	---------------------	------------	---	--	-------------------------	--