



SECTION A - A

- Grey fibreglass roof and fascia boards to dormer
- New double glazed PPC aluminium windows to new loft extension
- New dormer extension. Vertical hanging tiles to match existing roof
- Minimum 200mm eaves to pitched roof to be maintained in front of dormer

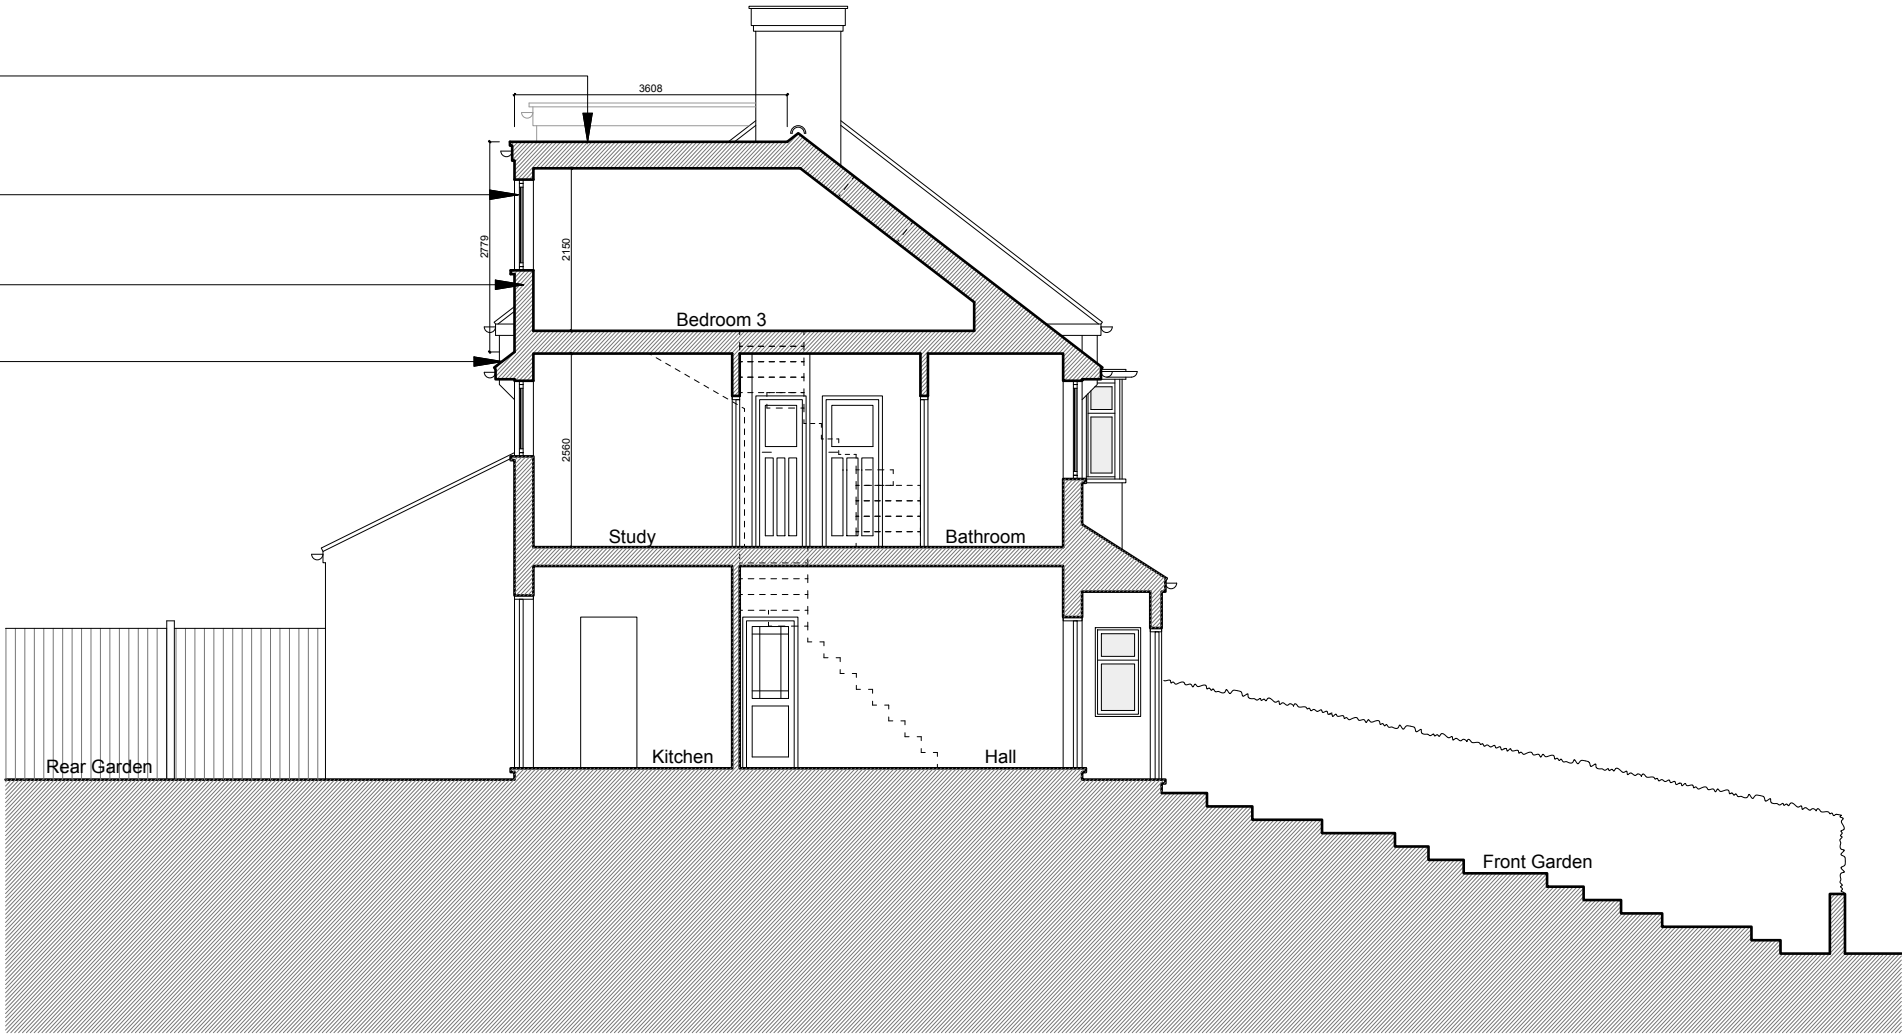

NOTES

DO NOT SCALE FROM THIS DRAWING EXCEPT FOR THE PURPOSES OF PLANNING AND BUILDING REGULATIONS. ALL DIMENSIONS TO BE CHECKED ON SITE.

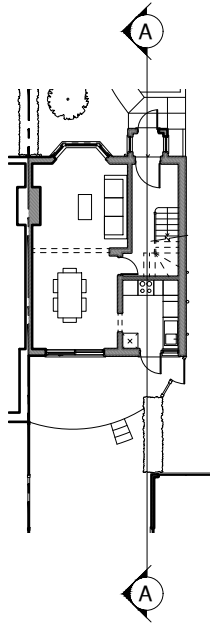

REVISION: **DRAFT**

PROJECT TITLE

67 MUSWELL HILL PLACE

AURAA
STUDIO

www.auraa.studio
info@auraa.studio

1A Chalk Farm Parade
London NW3 2BN

TITLE

SECTION A-A AS PROPOSED

DATE 03.11.2022

SCALE 1/100 @ A3

DRAWN GC / RL

STATUS INFORMATION

DRG No 2236_PA_200

REV: