


GROUND FLOOR

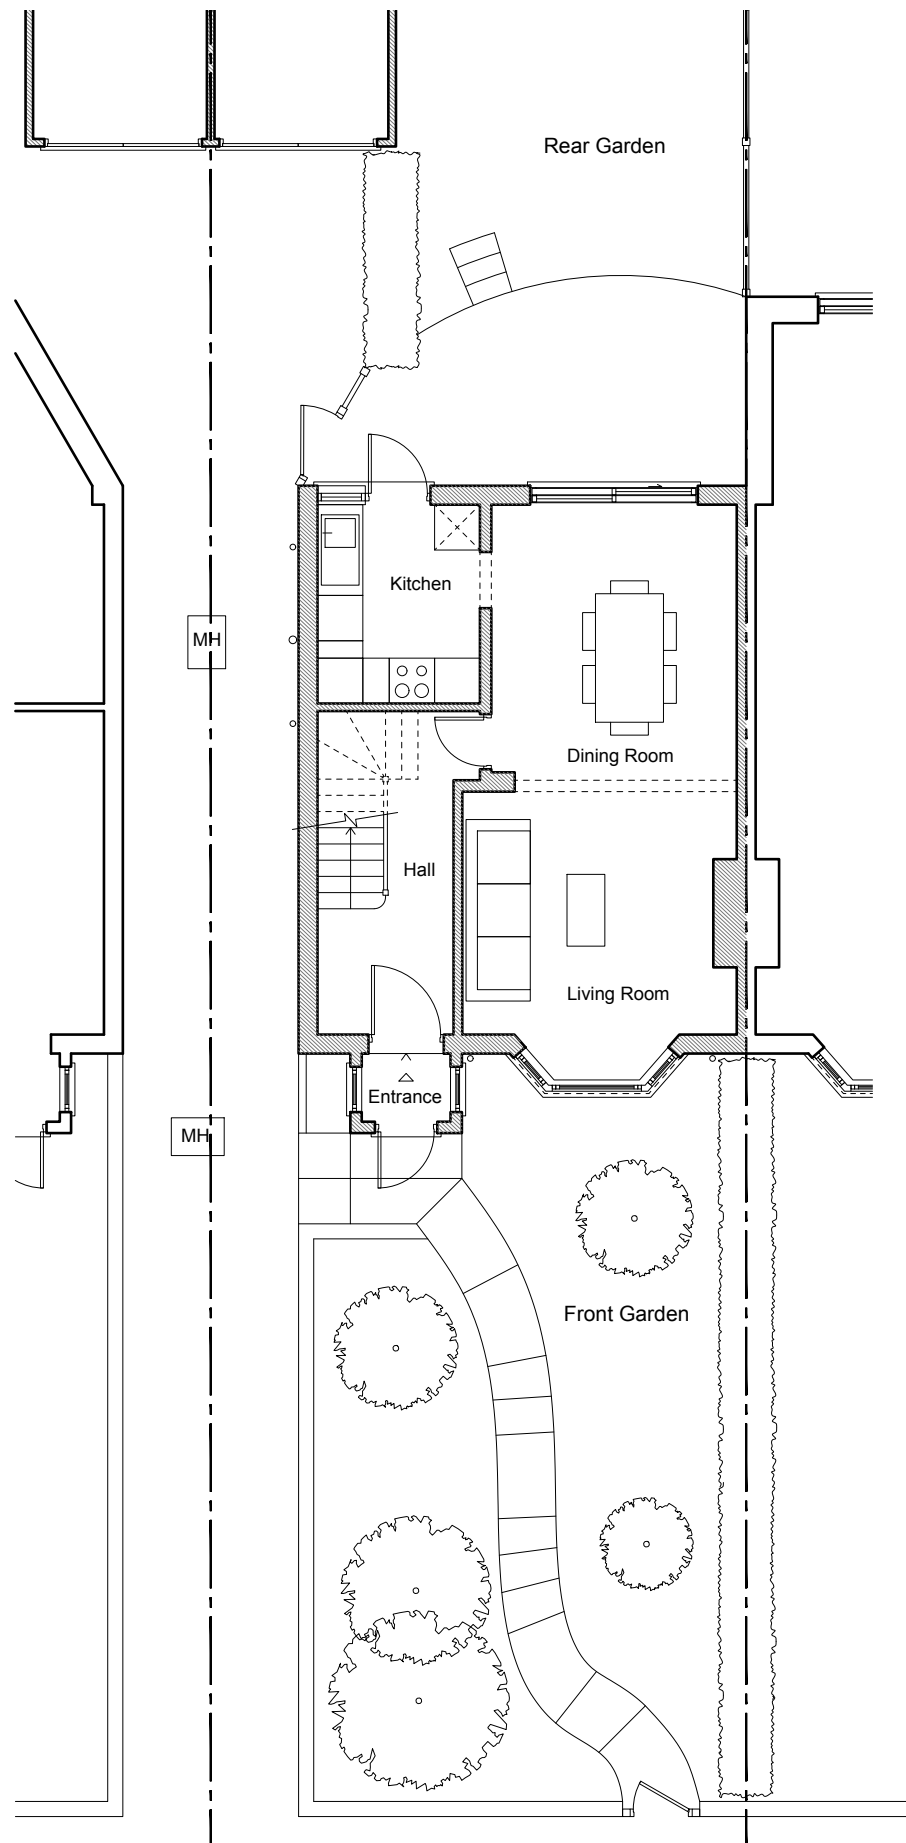


No.65 Muswell Hill Place

No.67 Muswell Hill Place

No.69 Muswell Hill Place

FIRST FLOOR

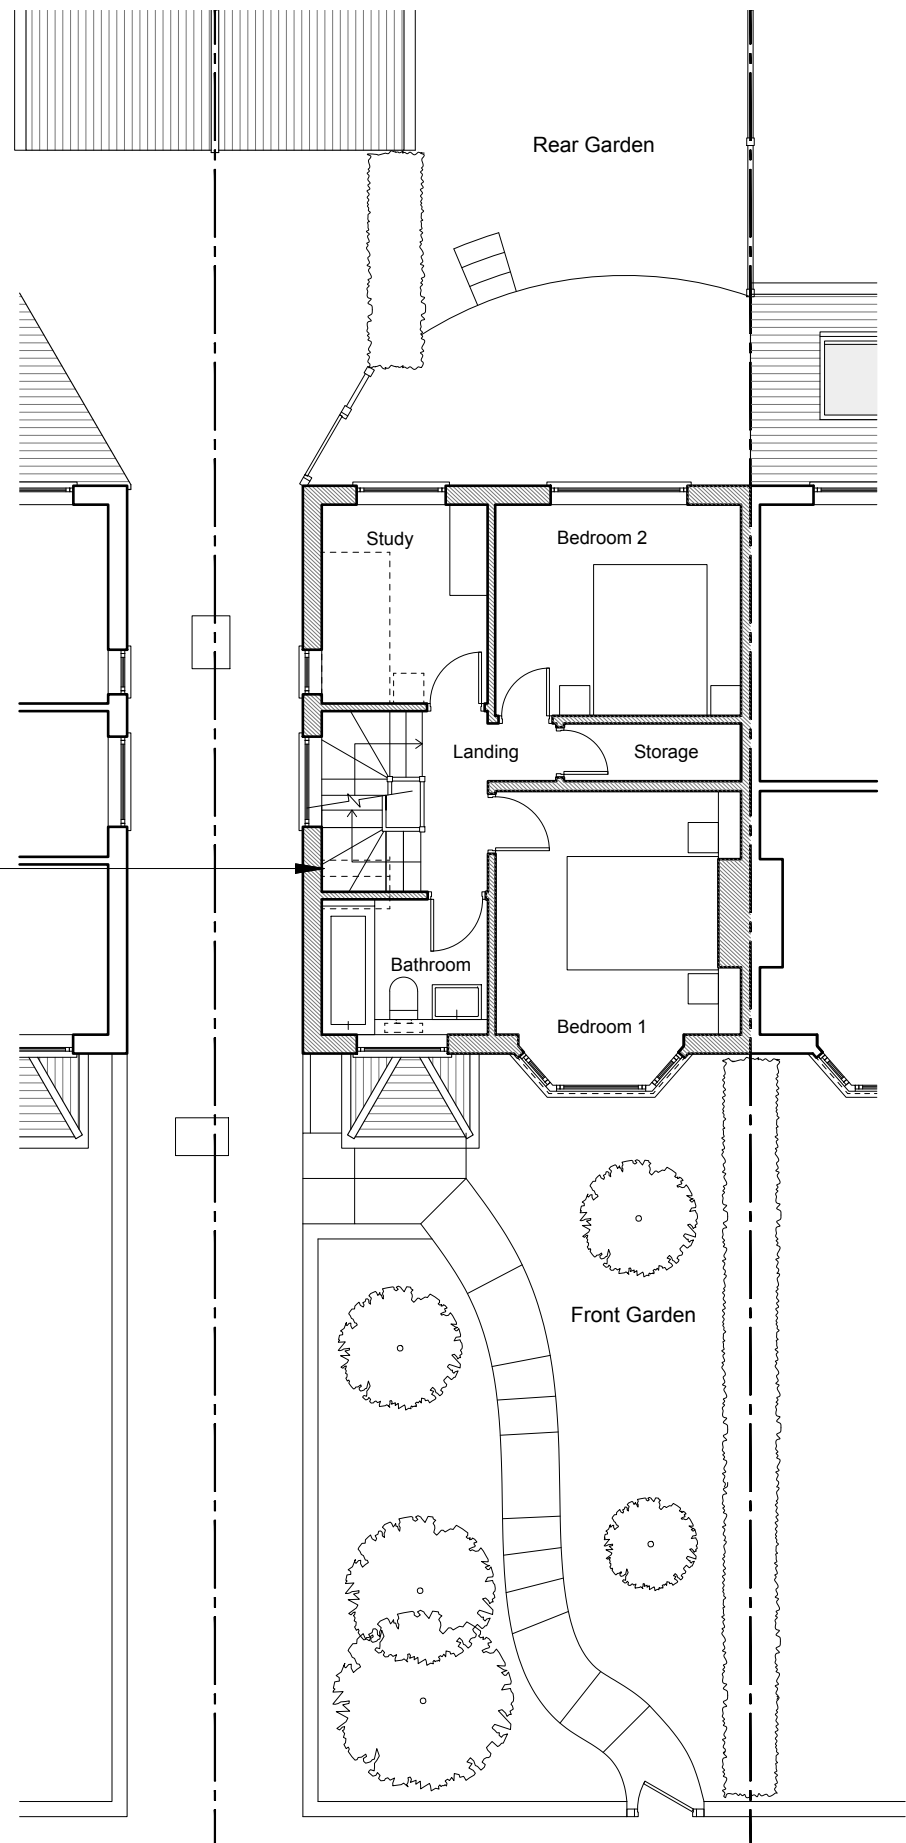

No.65 Muswell Hill Place

No.67 Muswell Hill Place

No.69 Muswell Hill Place



NOTES

DO NOT SCALE FROM THIS DRAWING EXCEPT FOR THE PURPOSES OF PLANNING AND BUILDING REGULATIONS. ALL DIMENSIONS TO BE CHECKED ON SITE.

REVISION: **DRAFT**

PROJECT TITLE

67 MUSWELL HILL PLACE

AURAA
STUDIO

www.auraa.studio 1A Chalk Farm Parade
info@auraa.studio London NW3 2BN

TITLE

GROUND FLOOR AND FIRST FLOOR
PLANS AS PROPOSED

DATE 03.11.2022

SCALE 1/100 @ A3

DRAWN GC / RL

STATUS INFORMATION

DRG No 2236_PA_100

REV: