



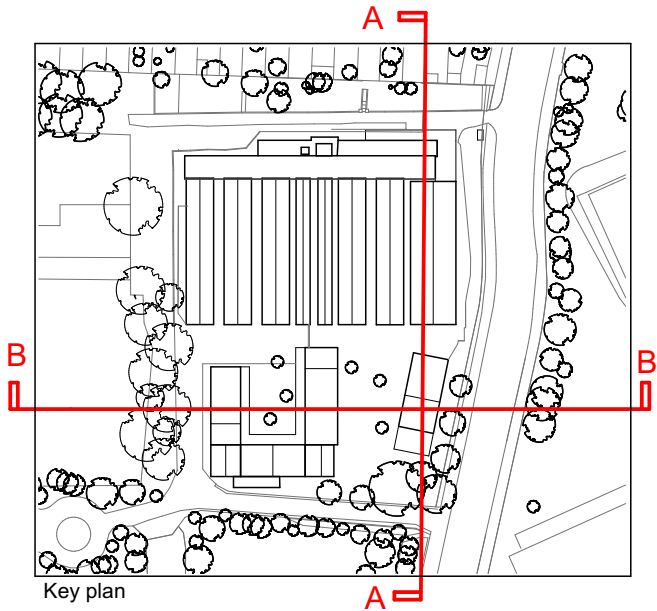

Key plan



Section A-A

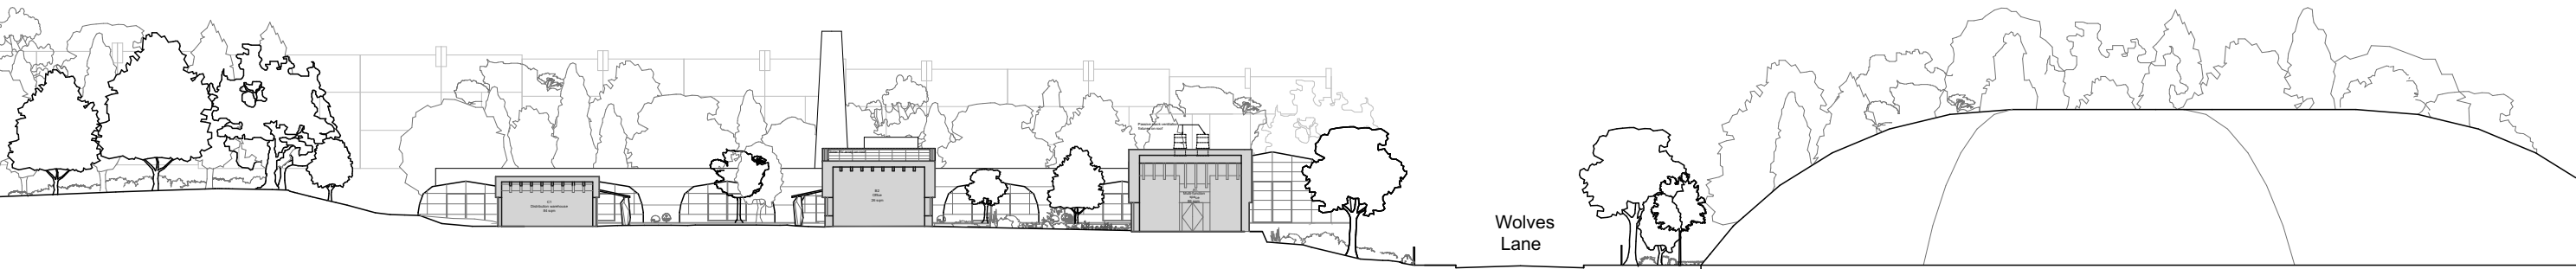

Section B-B



Proposed Site Sections

Project:				Client:				Date				Rev.				This drawing is to be read in conjunction with all related drawings. Do not scale from this drawing. All dimensions must be checked and verified on site before commencing any work or producing shop drawings. The originator should be notified immediately of any discrepancy. This drawing is copyright and remains the property of Practice Architecture LLP and Studio Gil LTD and is not to be reproduced without permission.				Practice Architecture LLP Unit 15 Regents Studios 8 Andrews Road London E8 4QN E: info@practicearchitecture.co.uk				Studio Gil LTD Ilford SPACE, Studio 3, 11 Oakfield Road London Borough of Redbridge IG1 1EF E: mail@studio-gil.com												Drawing No: WL_PL_04				Status: ☐ for information ☒ for planning ☐ for tender ☐ for construction			
Wolves Lane				Organiclea CIC				23/01/2023				02																															

Scale 1:500 @ A3