


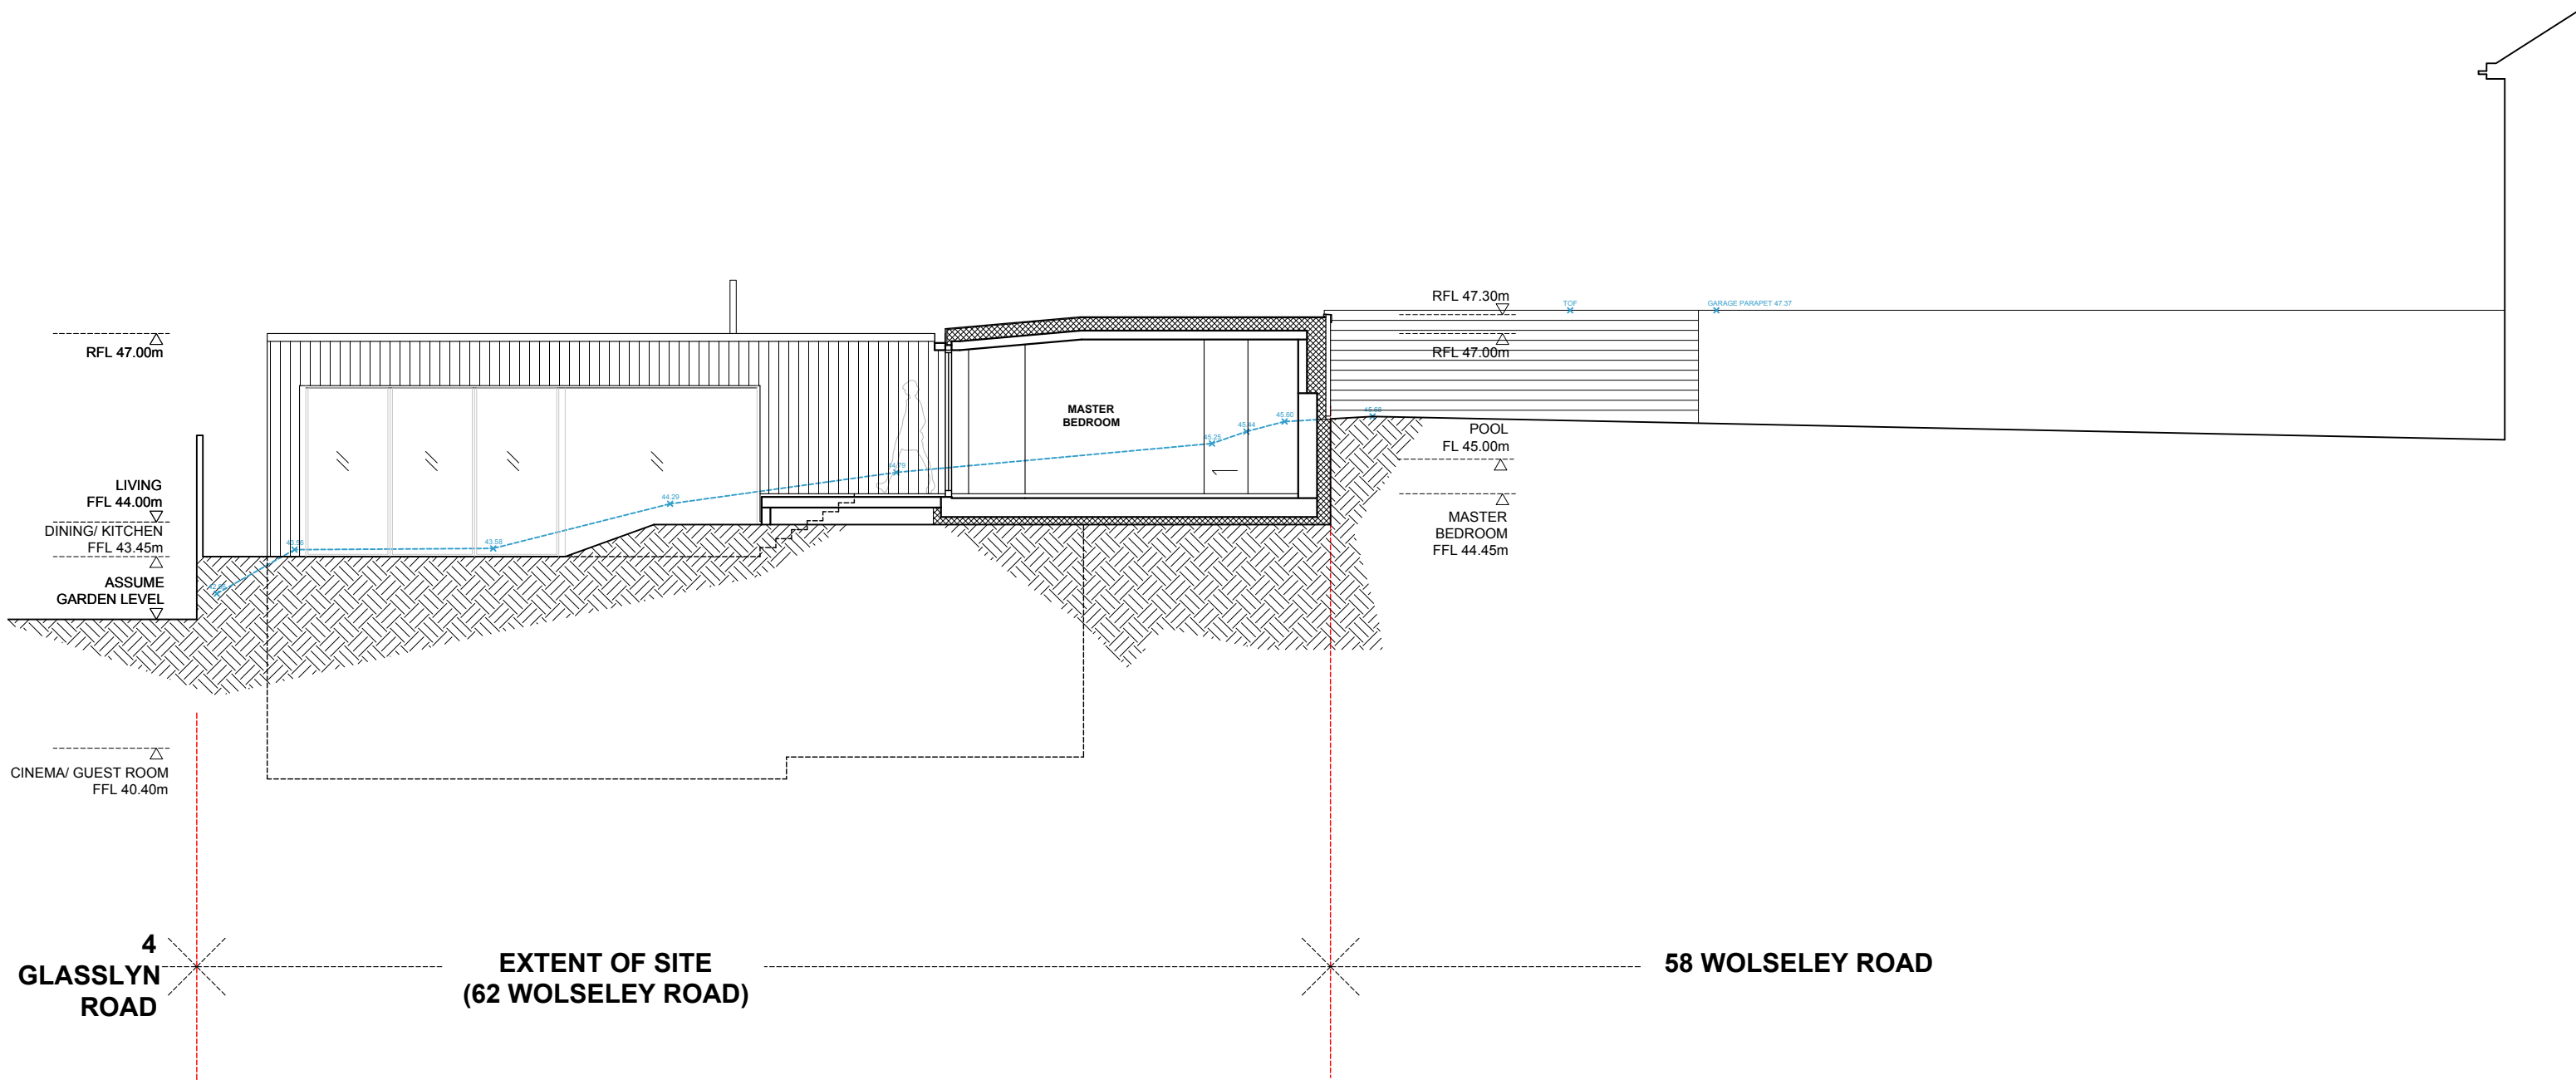

----- EXISTING GROUND LEVELS



FR FR STUDIO
64 WOLSELEY ROAD, LONDON N8 8RP
T | 0207 096 0652 E | info@frstudio.london
www.frstudio.london

Project:
62 WOLSELEY RD, LONDON, N8 8RP

Drawing Title:
PROPOSED SECTION X1-X1

Date:
25.01.23

Scale:
1:100@A3

Drawing No:
591-114-P1