


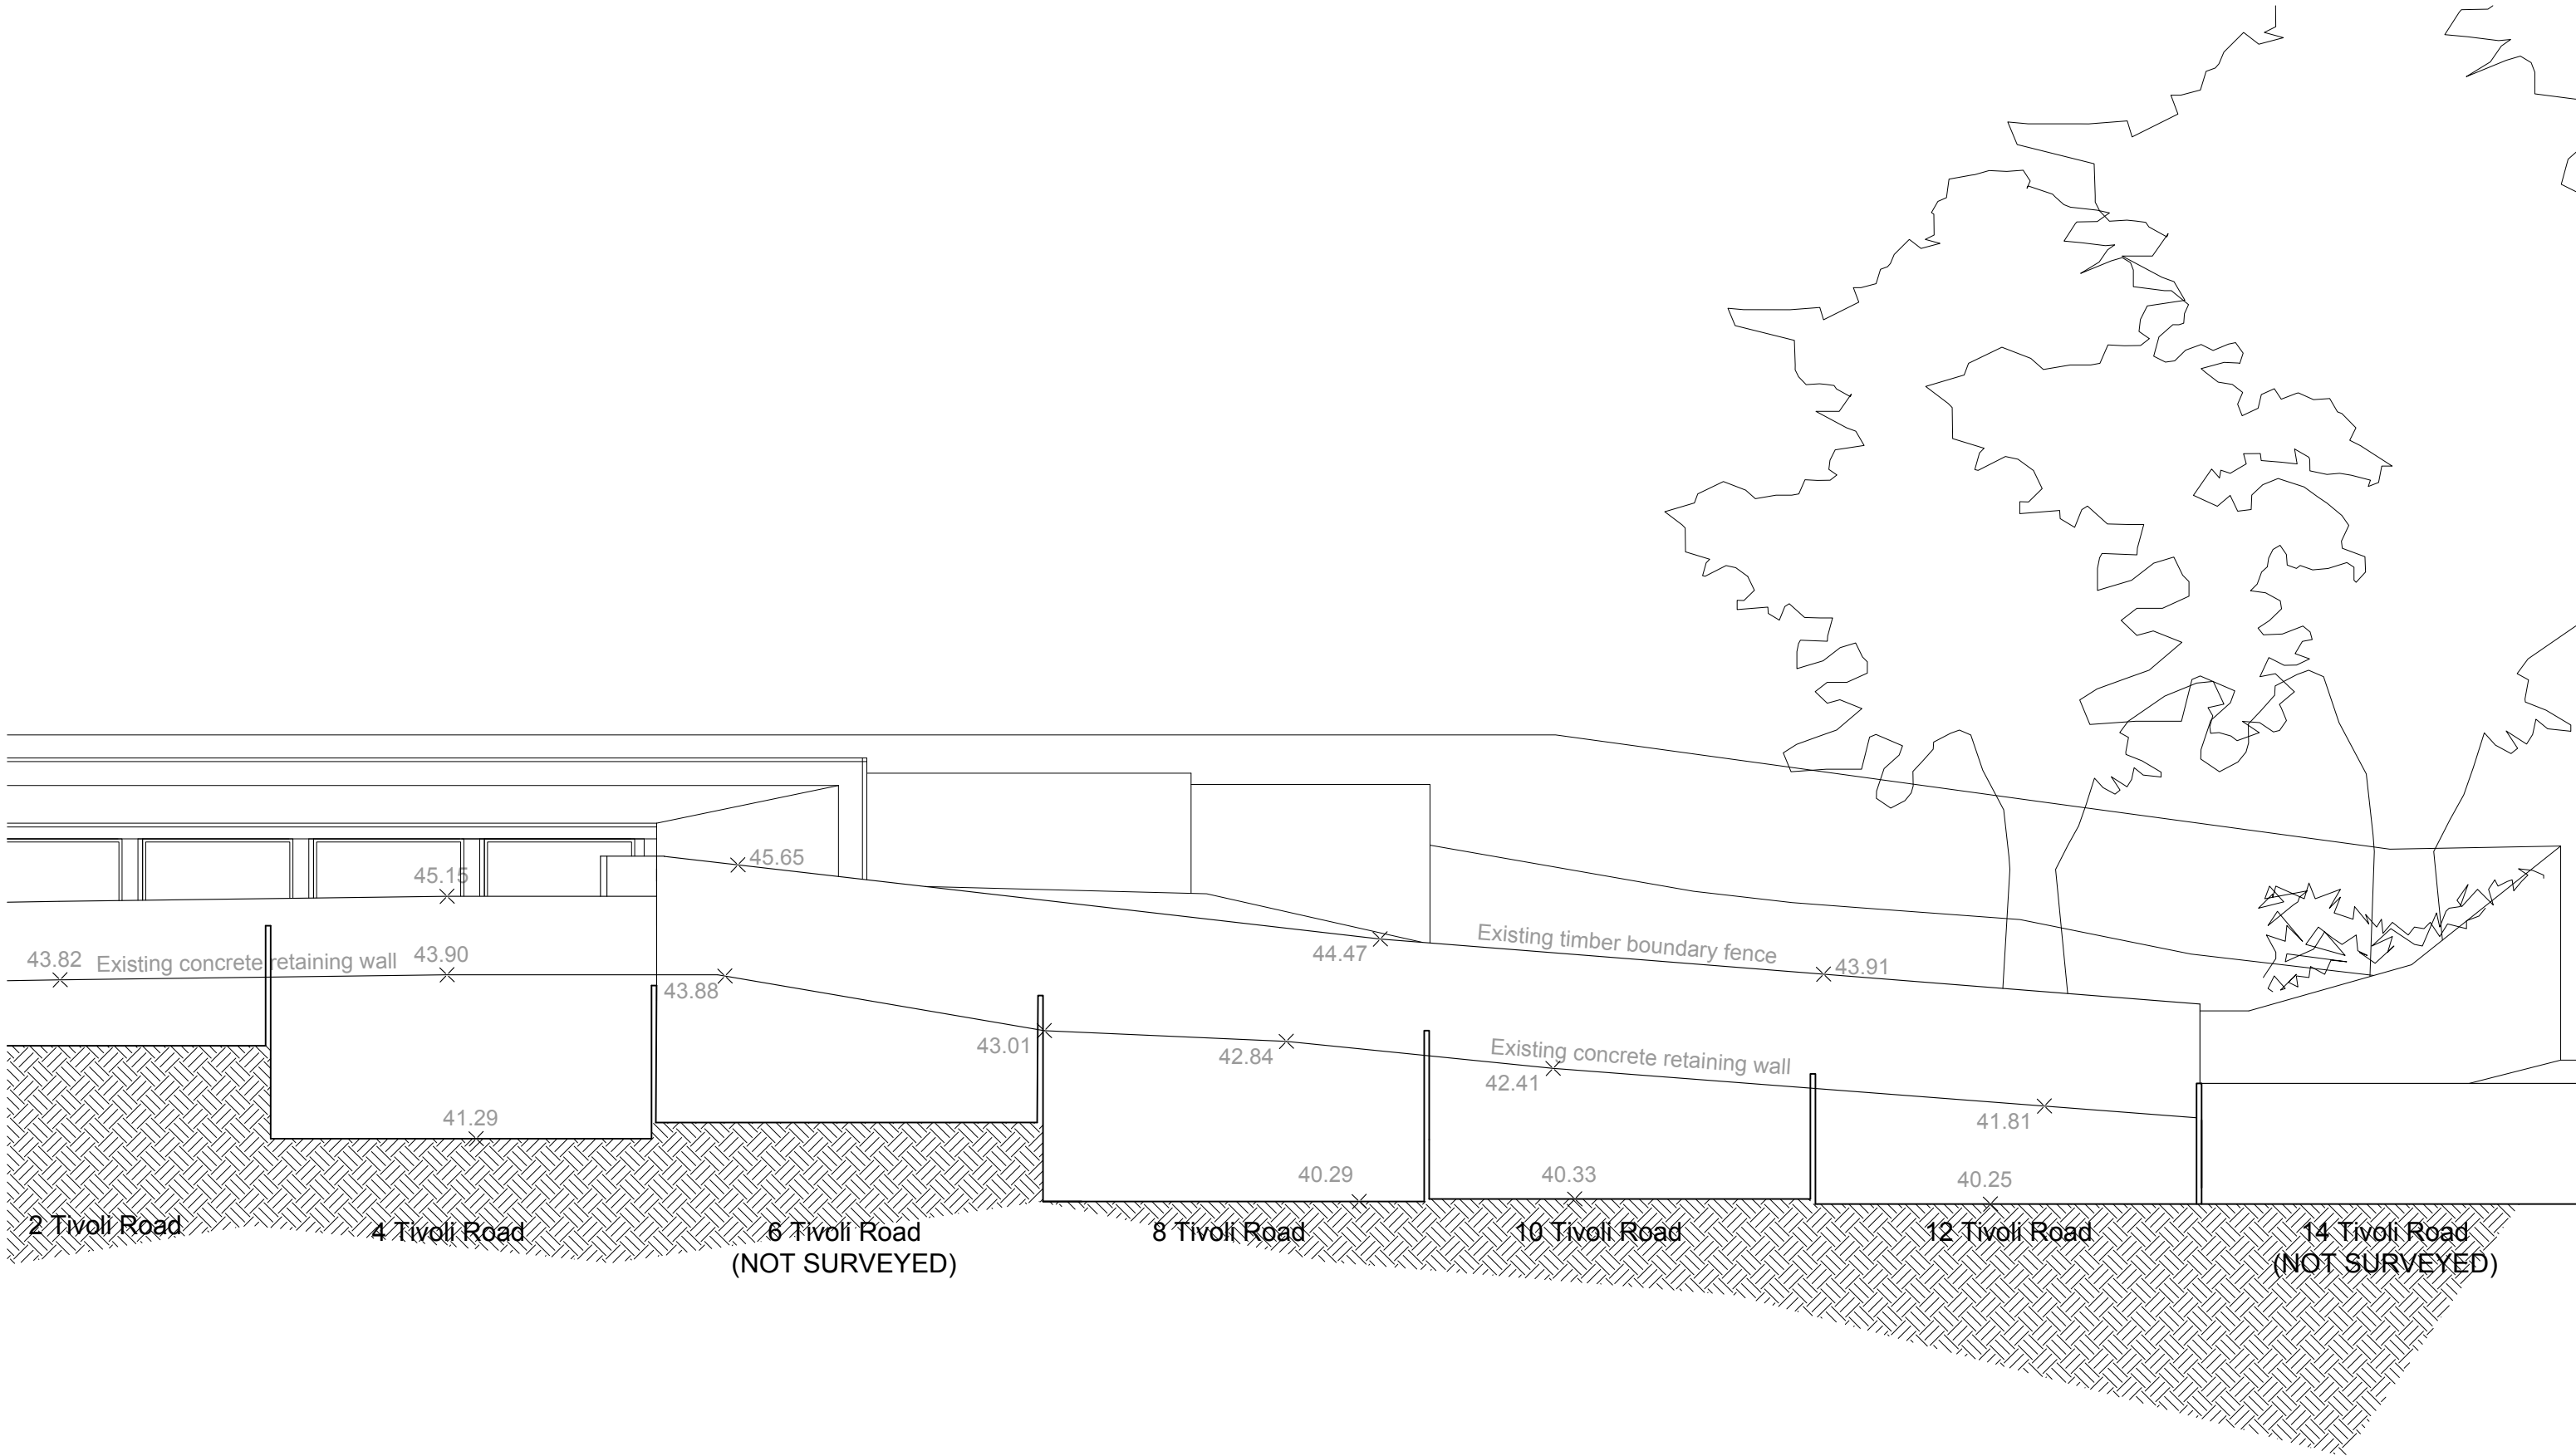

FR | FR STUDIO
64 WOLSELEY ROAD, LONDON N8 8RP
T | 0207 096 0652 E | info@frstudio.london
www.frstudio.london

Project:
62 WOLSELEY ROAD, LONDON N8 8RP

Drawing Title:
EXISTING SITE SECTION X1-X1 (THROUGH TIVOLI ROAD GARDENS)

Date:
25.01.23

Scale:
1:100@A3

Drawing No:
591-103-P1