


Garden of 93 Muswell Avenue

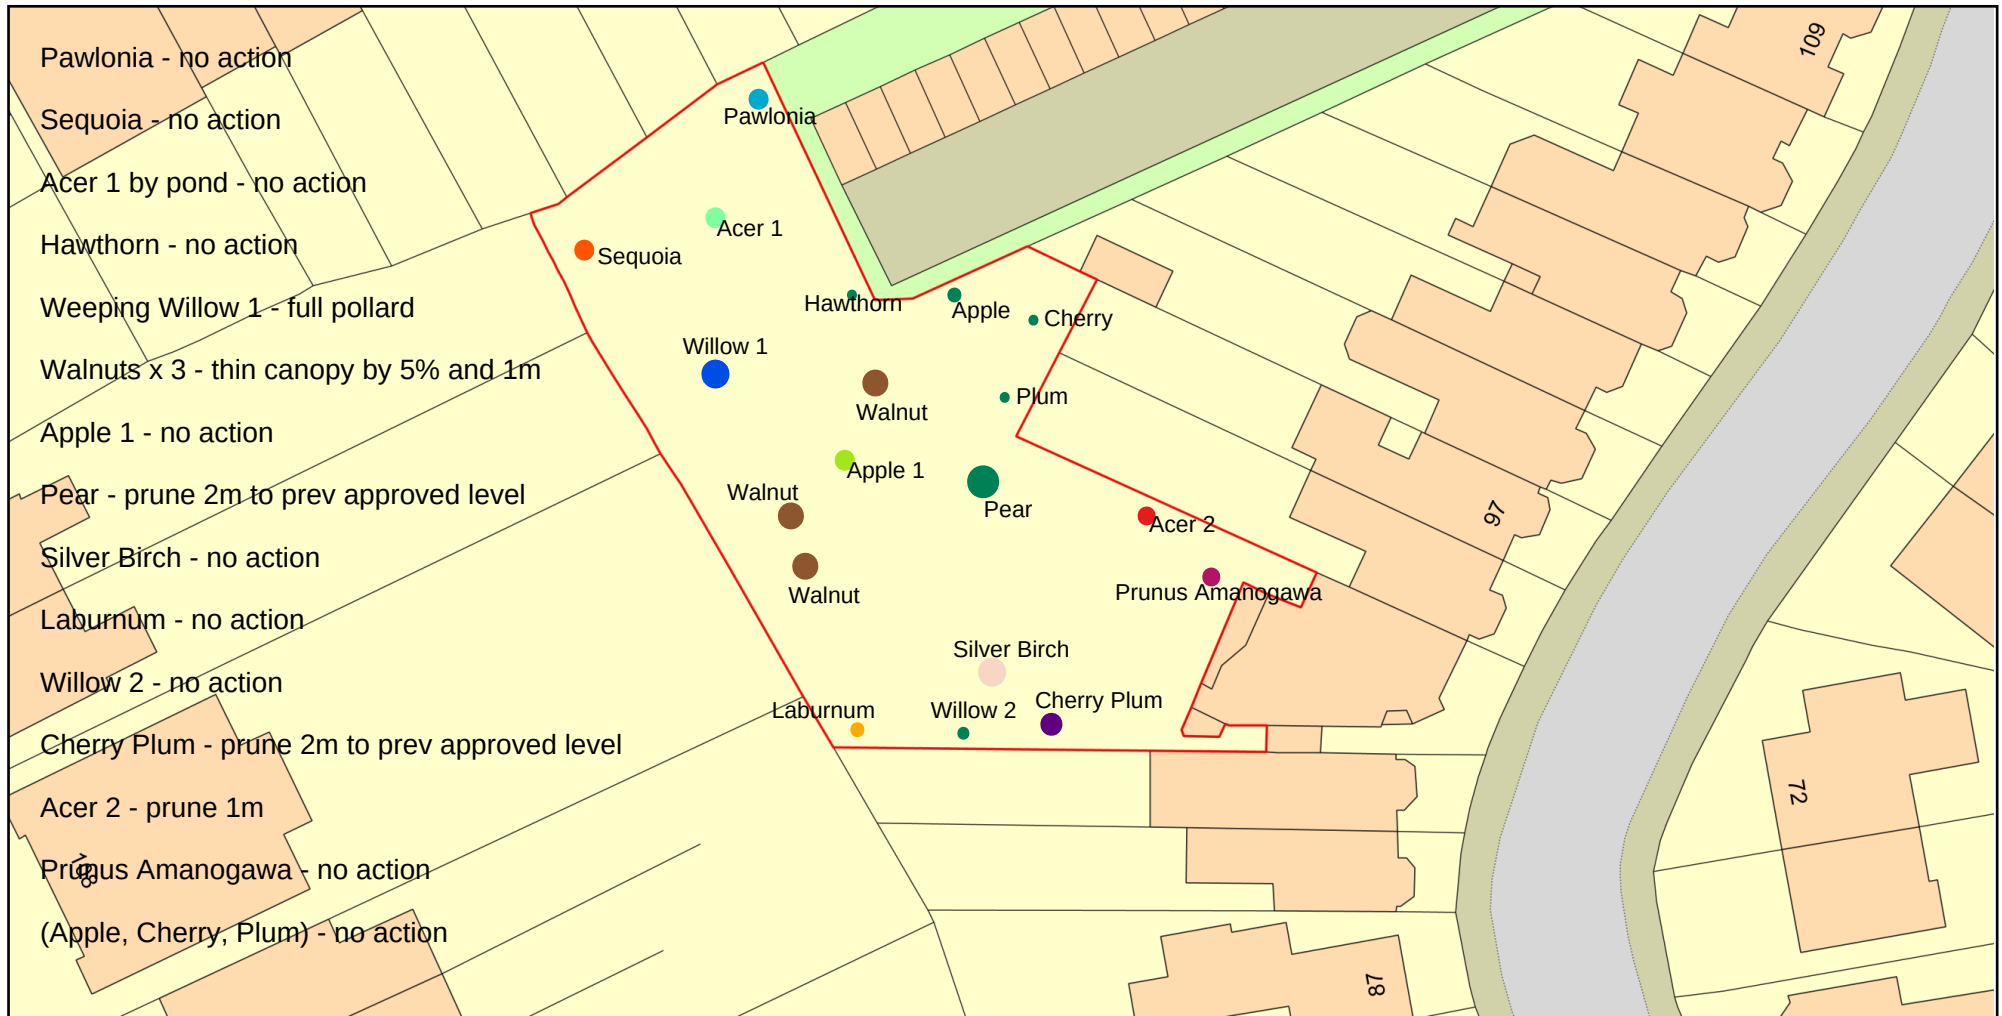

Plan Produced for: Tree Pruning Consent

Date Produced: 03 Jan 2023

Plan Reference Number: TQRQM23003185734462

Scale: 1:500 @ A4

© Crown copyright and database rights 2021 OS 100042766