
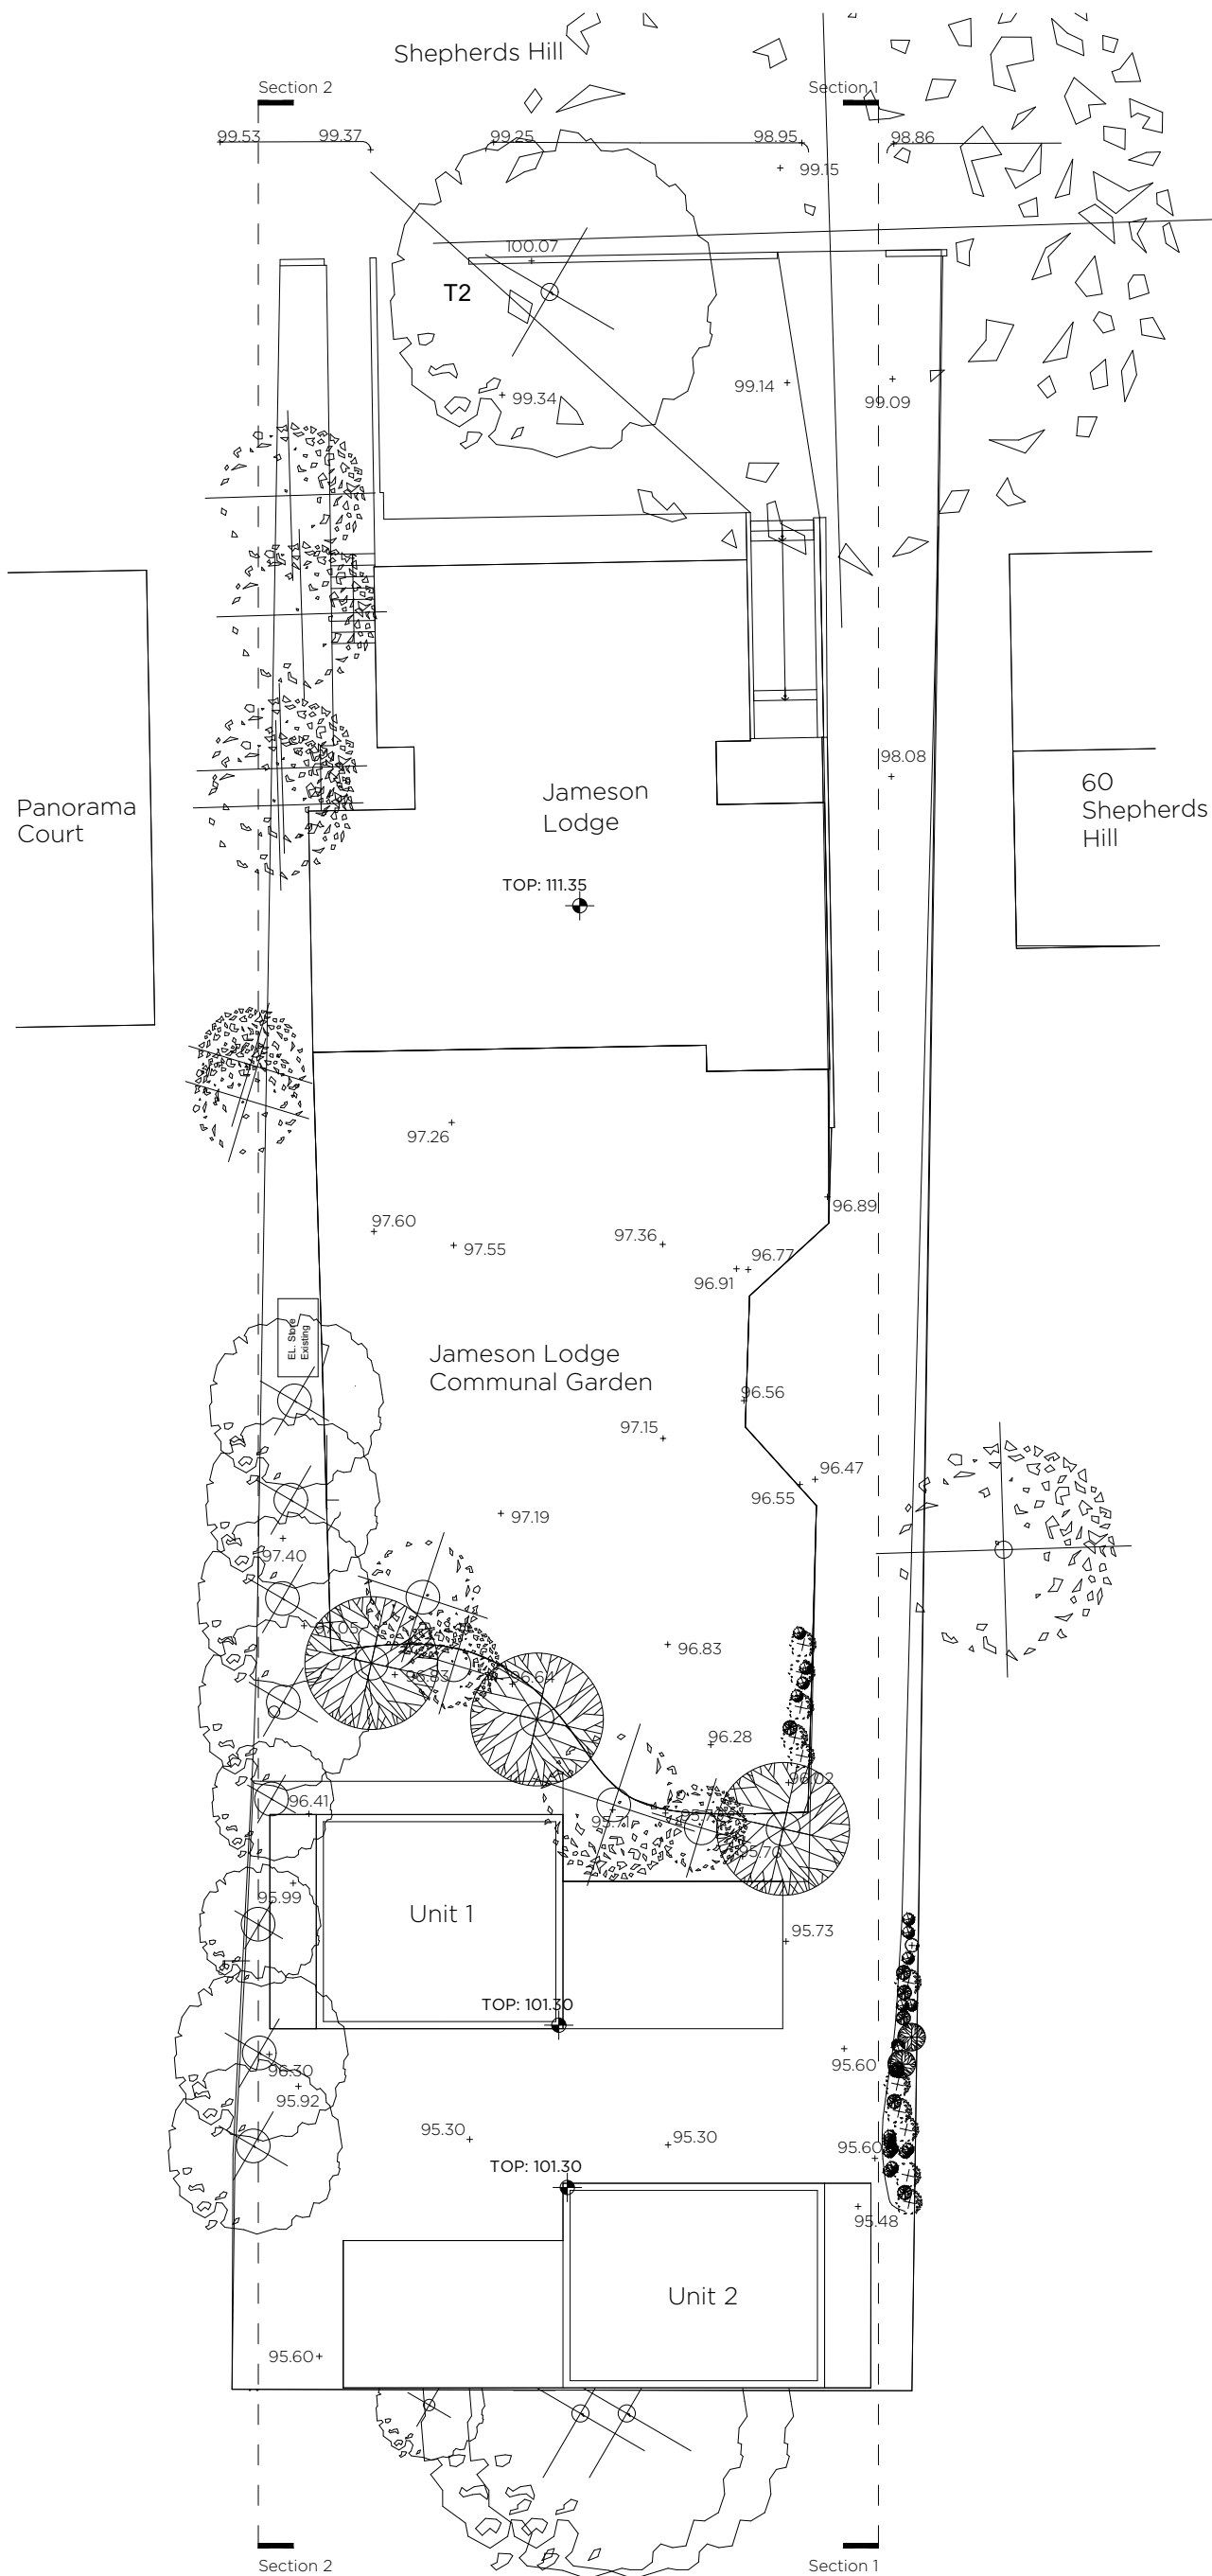
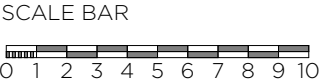


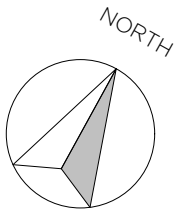

Notes:

DO NOT SCALE THIS DRAWING (with exception granted for Local Planning Authorities for planning submissions.)

All dimensions are shown in millimetres unless stated otherwise. The contractor is to check and verify all building and site dimensions, levels and sewer invert levels at connection points before setting out, fabrication or works starting on site. Any discrepancies to be brought to the attention of the architect. If in doubt, ask.

This drawing is to be read and checked in conjunction with any relevant engineers's and other specialist drawings. Workmanship and materials to comply with the Building Regulations and British Standards code of practice. All materials shall be used in accordance with the manufacturer's instructions and specifications.

The drawing and the works depicted are the copyright of this practice and may not be reproduced except by written permission. Copyright Redworks Ltd.

|         |                                 |  |  |
|---------|---------------------------------|--|--|
| Project | Jameson Lodge<br>London, N6 5RW |  |  |
| Clients | Maycap Ltd.                     |  |  |

|               |                  |         |       |
|---------------|------------------|---------|-------|
| Drawing Title | Site Levels Plan |         |       |
| Revisions     | No.              | Comment | Date  |
|               |                  |         | Drawn |
|               |                  |         | Chk   |

|                |             |          |
|----------------|-------------|----------|
| Issue Status   |             | REV      |
| PLANNING       |             |          |
| Scale          | Date        |          |
| 1:250 @ A3     | 27/01/2023  |          |
| Project Number | Drawing No. | Drawn By |
| 2302           | PL_101      | AC       |

RED WORKS

STUDIO

21 Harold Road  
Crystal Palace  
London SE19 3PU

tel: 07572 483 694  
email: info@red-works.co.uk