




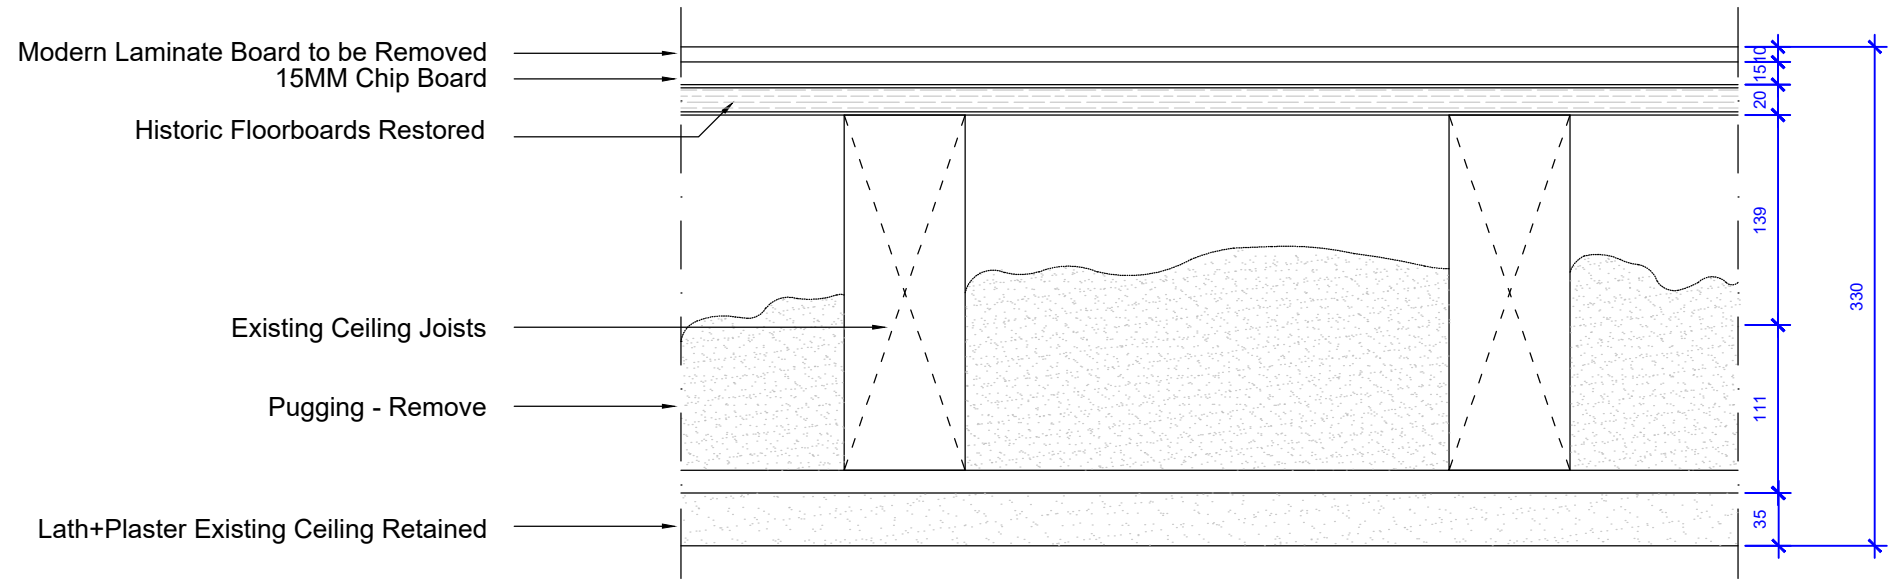


01 EXISTING GROUND - SECOND FLOOR - DETAIL THROUGH FLOOR
31019 Scale 1:5

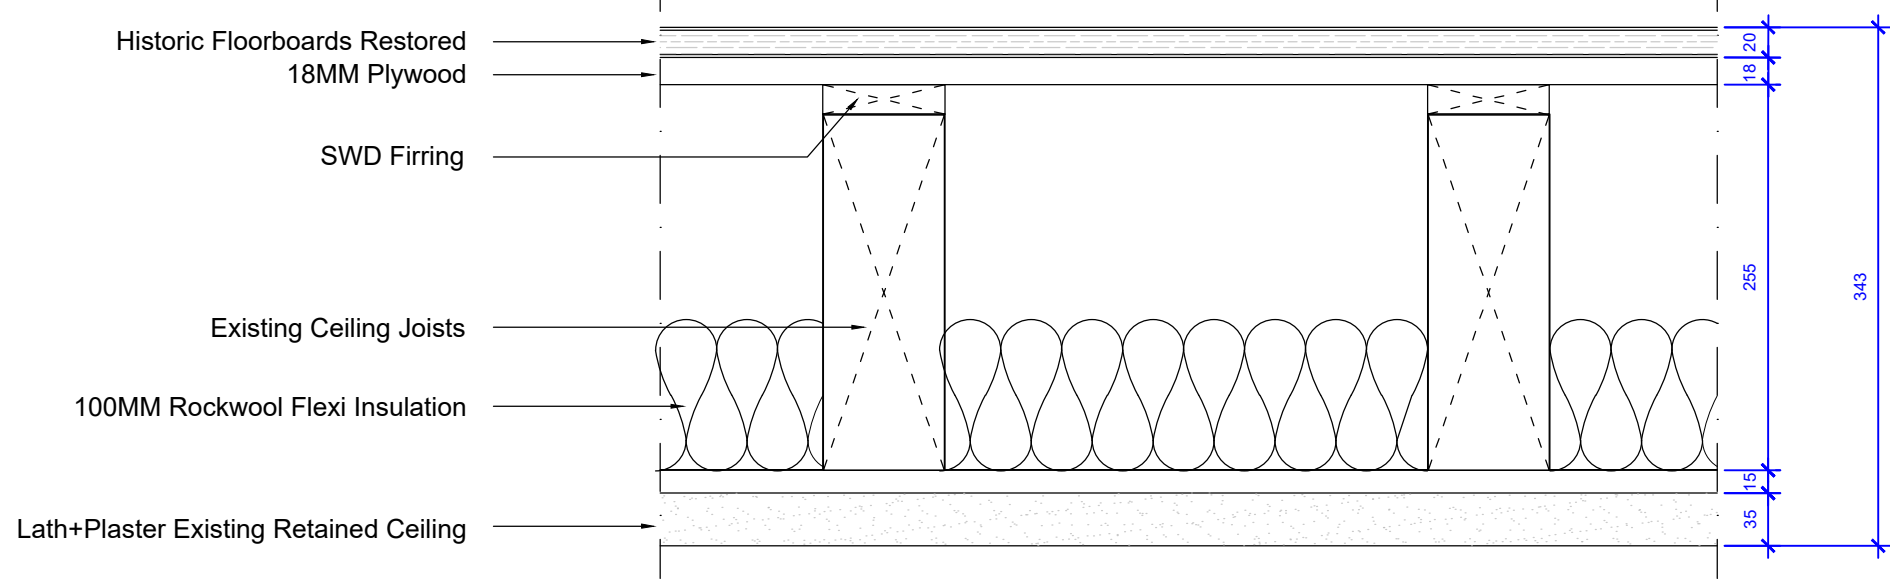

02 PROPOSED GROUND - SECOND FLOOR - INSULATION DETAIL
31019 Scale 1:5 REFER PROPOSED GA PLANS FOR SCOPE

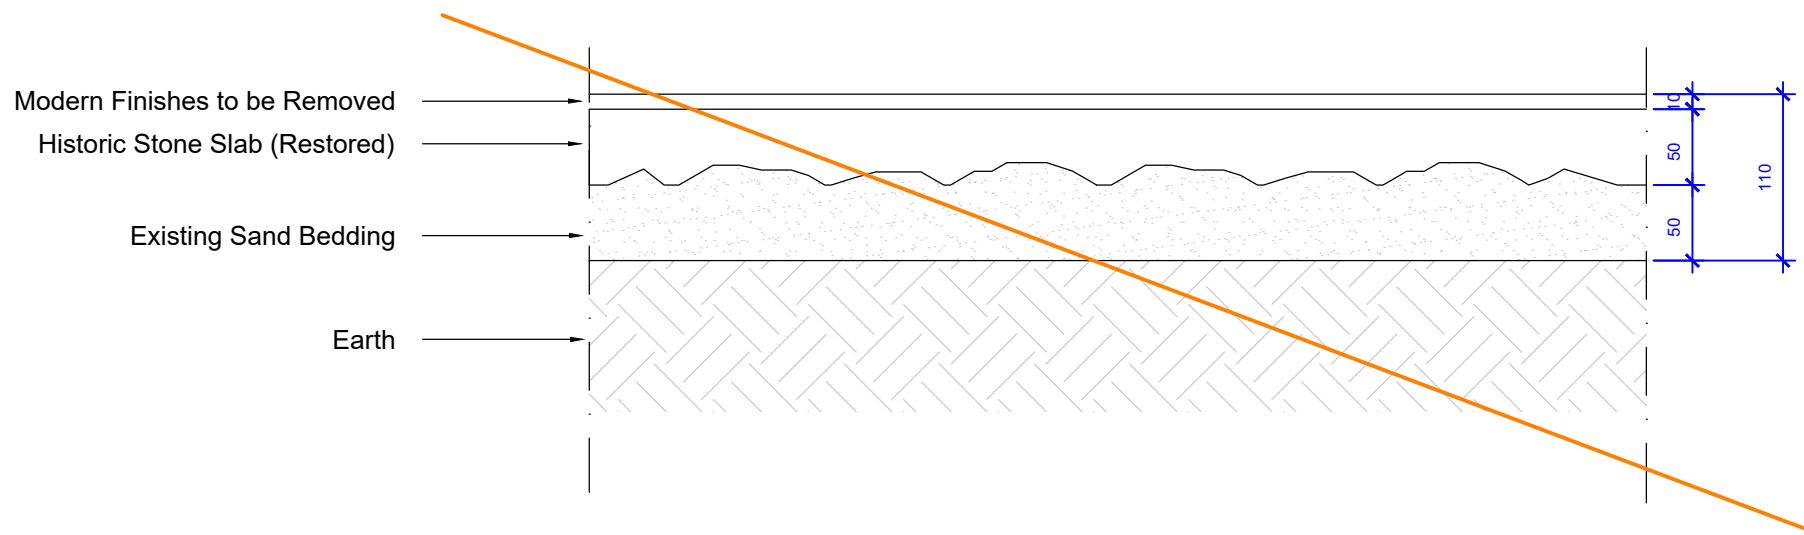


03 EXISTING BASEMENT FLOOR - DETAIL THROUGH FLOOR - 794
31019 Scale 1:5

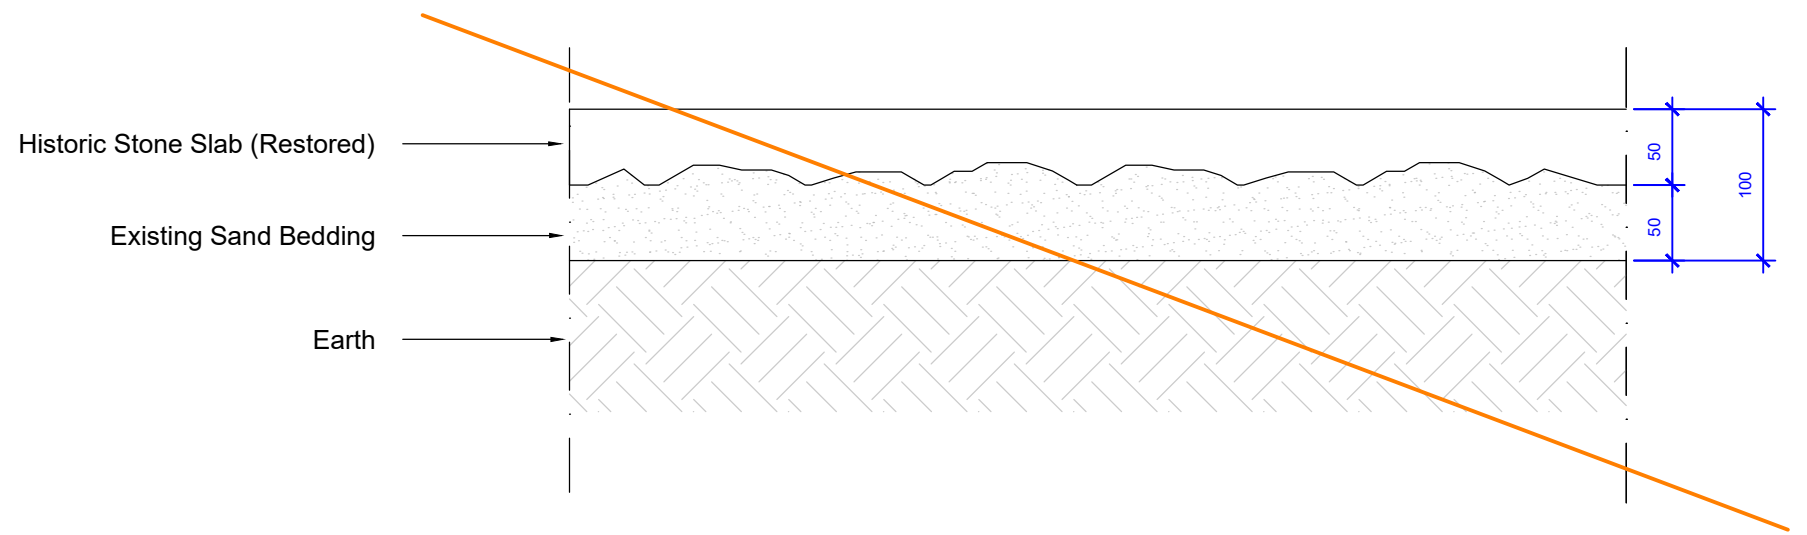


04 PROPOSED BASEMENT FLOOR - DETAIL THROUGH FLOOR - 794
31019 Scale 1:5 REFER PROPOSED GA PLANS FOR SCOPE


- No stone found therefore detail no longer proposed.
- Please refer to supporting information submitted towards part condition discharge in response to listed building application HGY/2022/1659. (November 2022)

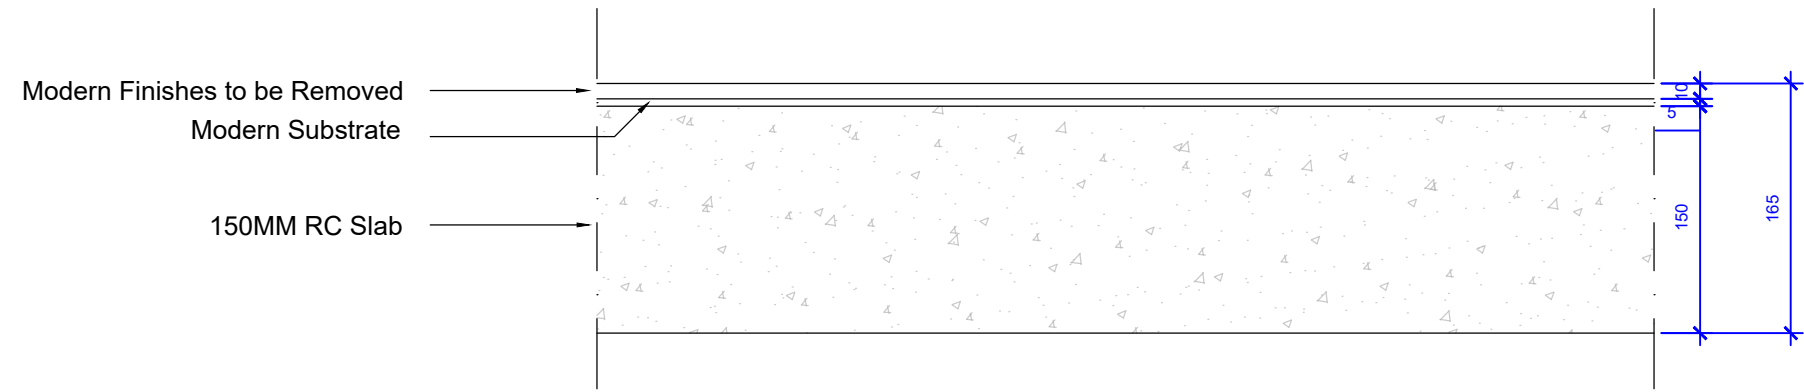


05 EXISTING BASEMENT FLOOR - DETAIL THROUGH FLOOR - 792
31019 Scale 1:5

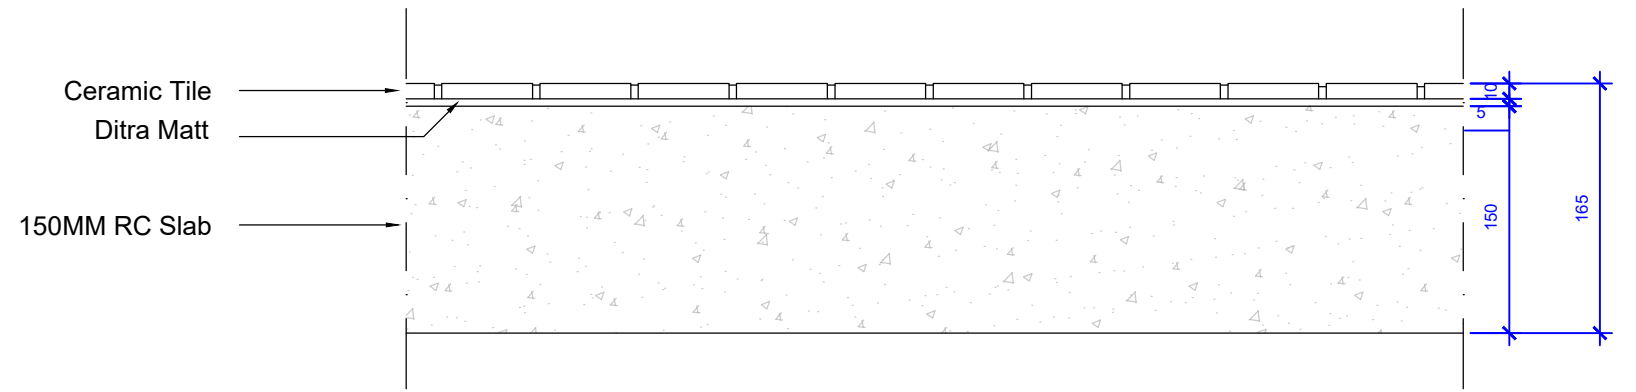

06 PROPOSED BASEMENT FLOOR - DETAIL THROUGH FLOOR - 792
31019 Scale 1:5

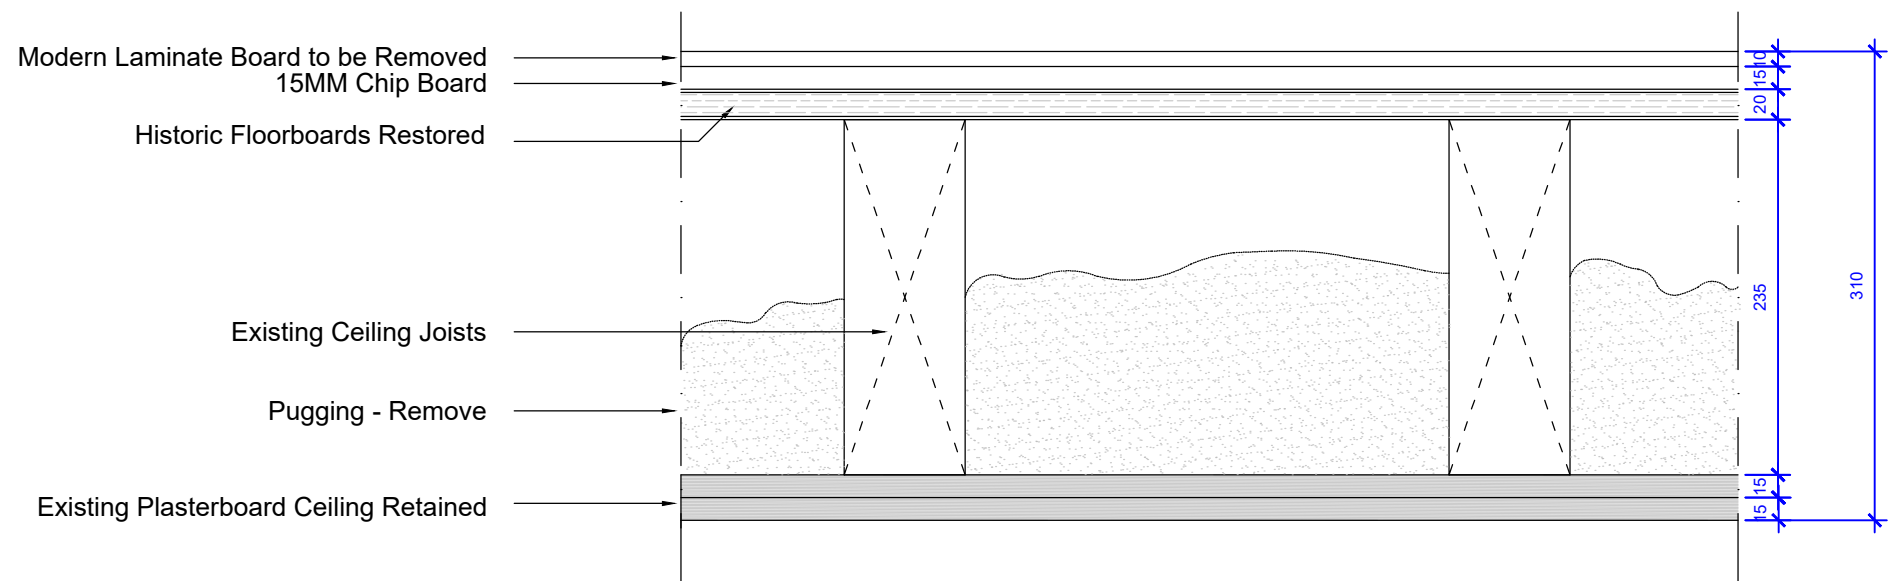


07 EXISTING GROUND - SECOND FLOOR - DETAIL FLOOR-CEILING
31019 Scale 1:5

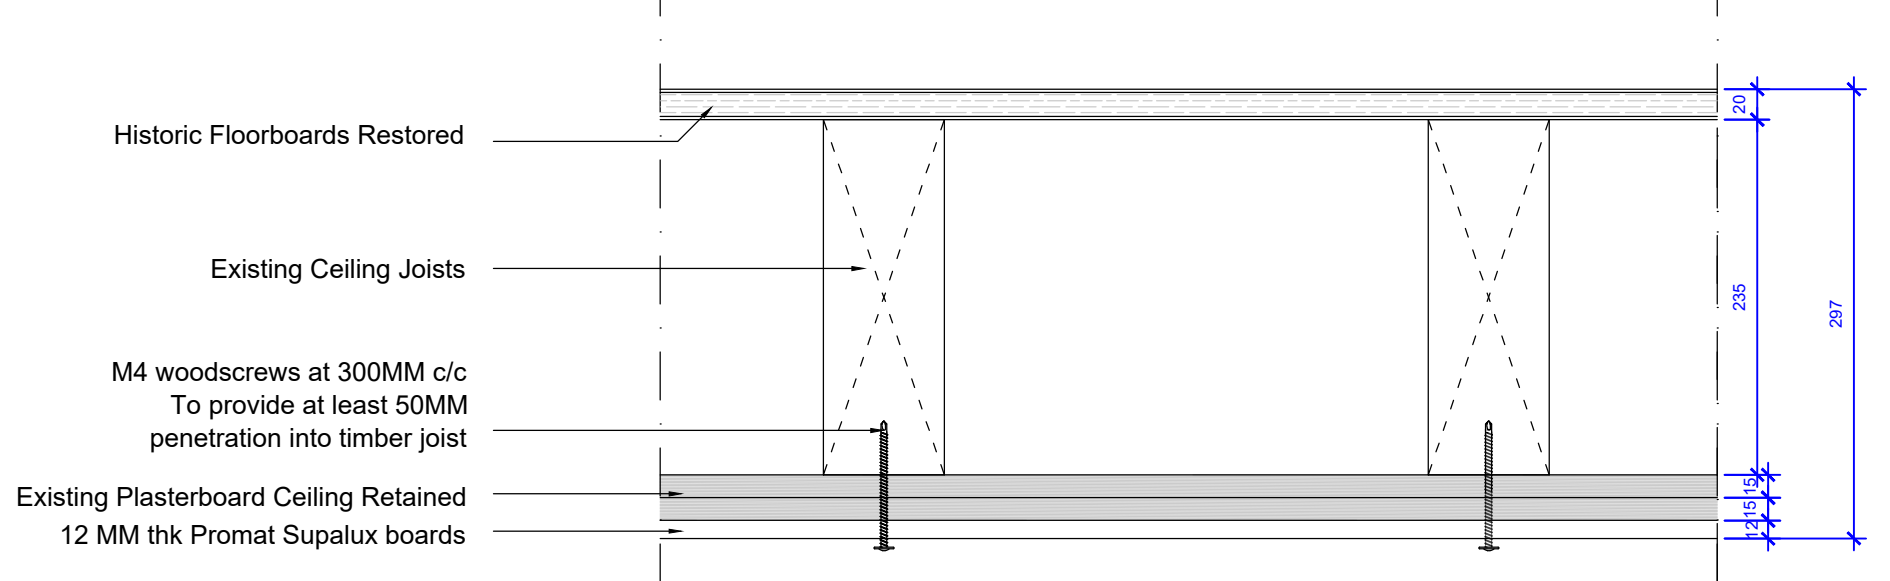

08 PROPOSED GROUND - SECOND FLOOR - UPGRADNG EXISTING CEILING FROM BELOW
31019 Scale 1:5

- New detail proposed to allow for upgrade works following initial opening up.

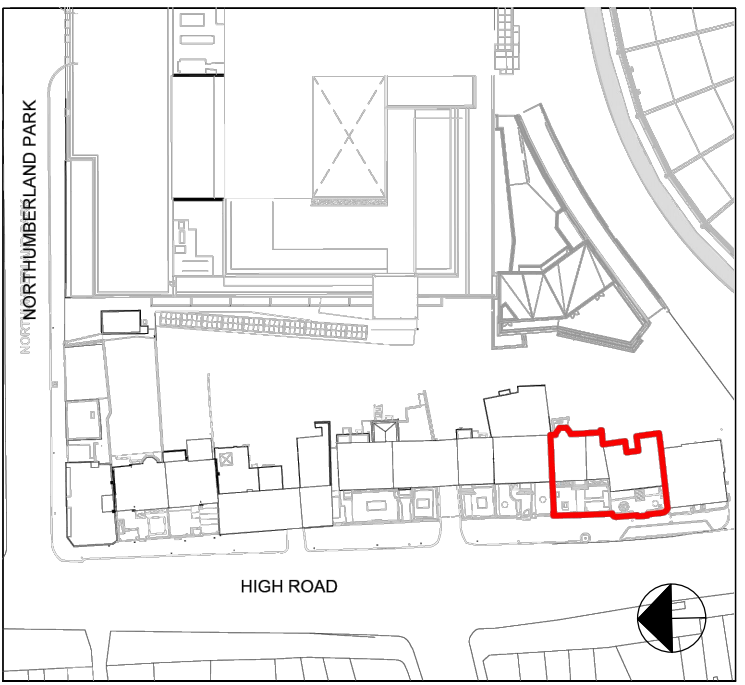

KEY PLAN

NOTES:

THIS DRAWING IS TO BE READ IN CONJUNCTION WITH ALL OTHER PROJECT INFORMATION, INCLUDING DRAWINGS, SPECIFICATIONS, DOCUMENTS, AND CONSULTANT DESIGN.

THE CAD DRAWINGS ARE BASED ON SURVEY INFORMATION BY OTHERS, THEREFORE ALL DIMENSIONS TO BE CHECKED ON SITE.

METHODOLOGIES TO BE SUBMITTED TO THE ARCHITECT FOR COMMENT PRIOR TO WORKS COMMENCING. THE USE OF PERCUSSIVE MECHANICAL, POWERED PLANT, WILL GENERALLY NOT BE ALLOWED.

WORKS TO PROCEED FOLLOWING THE COMPLETION AND UNDERSTANDING OF PRELIMINARY SITE INVESTIGATION WORKS INCLUDING PAINT/RENDER REMOVAL AND OPENING UP.

No.	DATE	DESCRIPTION	DRN	CHK
S2.P2	22-10-2022	ISSUED FOR PLANNING	AH	AC
S2.P1	13-05-2022	ISSUED FOR PLANNING	MB	AC

REVISION HISTORY

Architect



A: 5 Rochester Mews - London - NW1 9JB
T: 020 7267 8532
W: f3architects.com
E: info@f3architects.com

Except for Planning purposes, figured dimensions only are to be taken from this drawing.
All dimensions are in millimetres unless otherwise stated.
All dimensions shall be checked on site prior to works commencing.
Any discrepancies shall be reported to the Architect.
© Copyright F3 Architecture + Design. All rights reserved.

Health and Safety

Based on the use of experienced and competent contractors working to an approved method statement.

Project Name

SARABANDE AT NOS. 792 TO 794 HIGH ROAD

792-794 HIGH ROAD
LONDON
N17 0BX

Drawing Title

Nos. 792-794 HIGH ROAD
Floor Built-Up Details

Date	Status
13/05/2022	STAGE 3 - PLANNING

Drawn By	Checked By	Approved By	Scale	Size	Project Reference
MB	AC	IL	1: 5	A1	220329

Project	Agent	Zone	Level	Type	Role	Drawing No.	Revision
SBND-1000-ZZ-ZZ-DE-A-31019							S2.P2

© Copyright F3 Architecture + Design. All rights reserved.

