



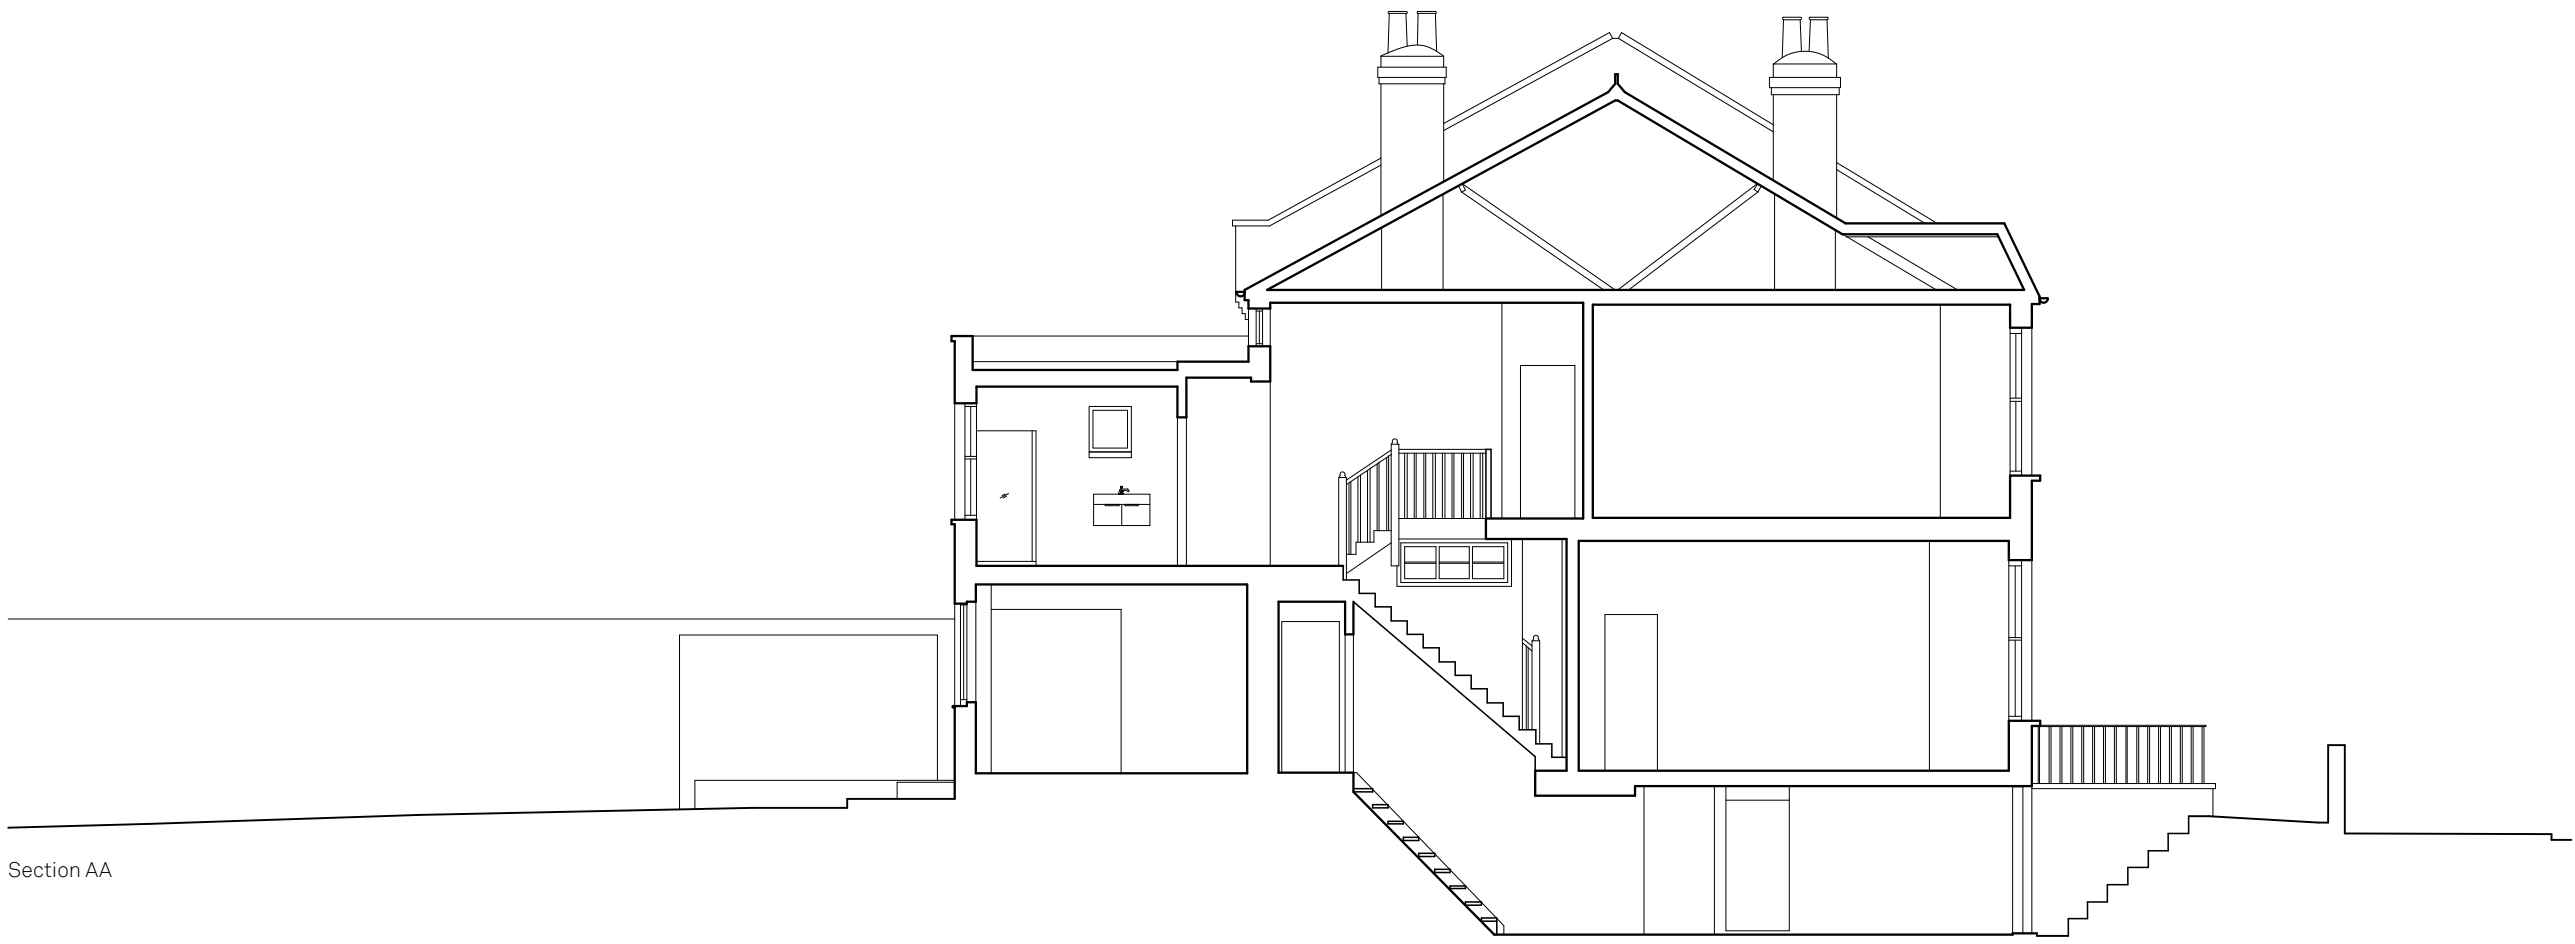

Section AA



Section BB

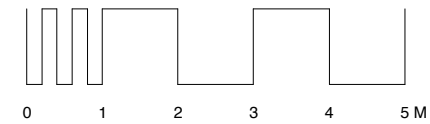

Existing Sections

Muswell House
86 Muswell Road
Drawn By WM
Scale 1:100
Status
Project Stage Planning

Issue Notes Date

896.205

paul archer
design