



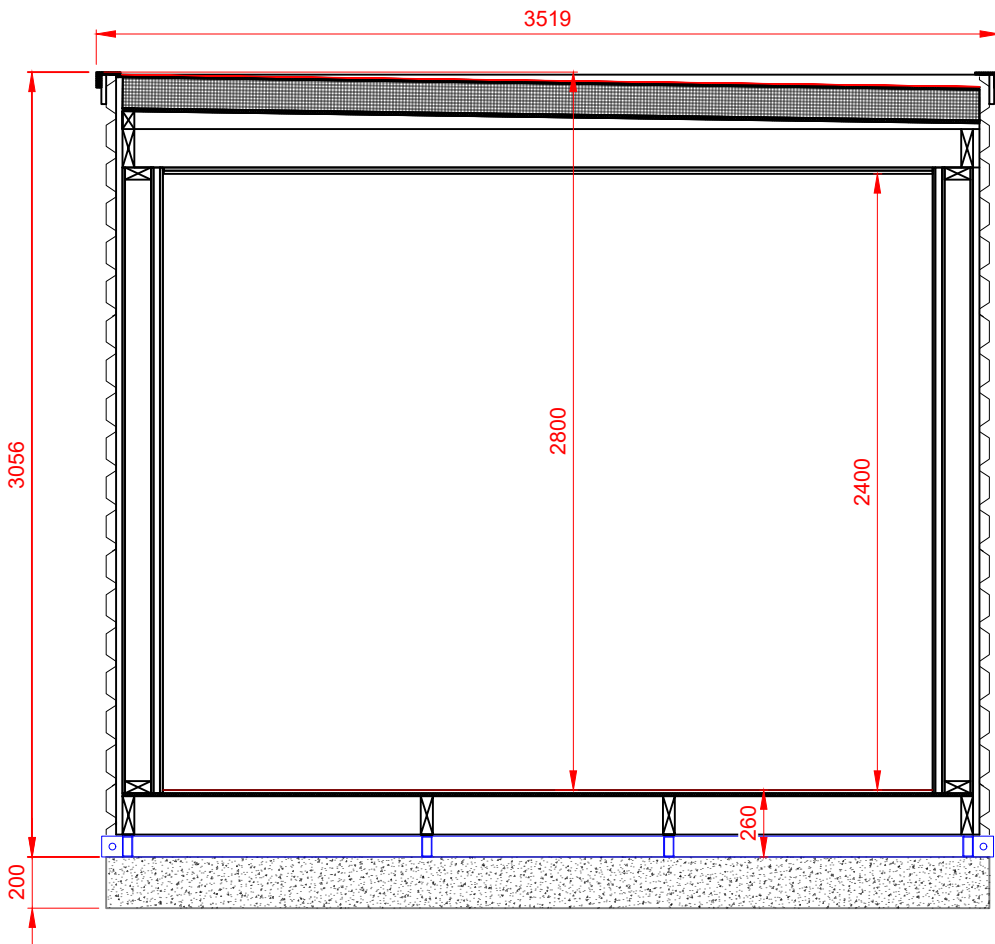


01 VERTICAL SECTION

Scale 1:30

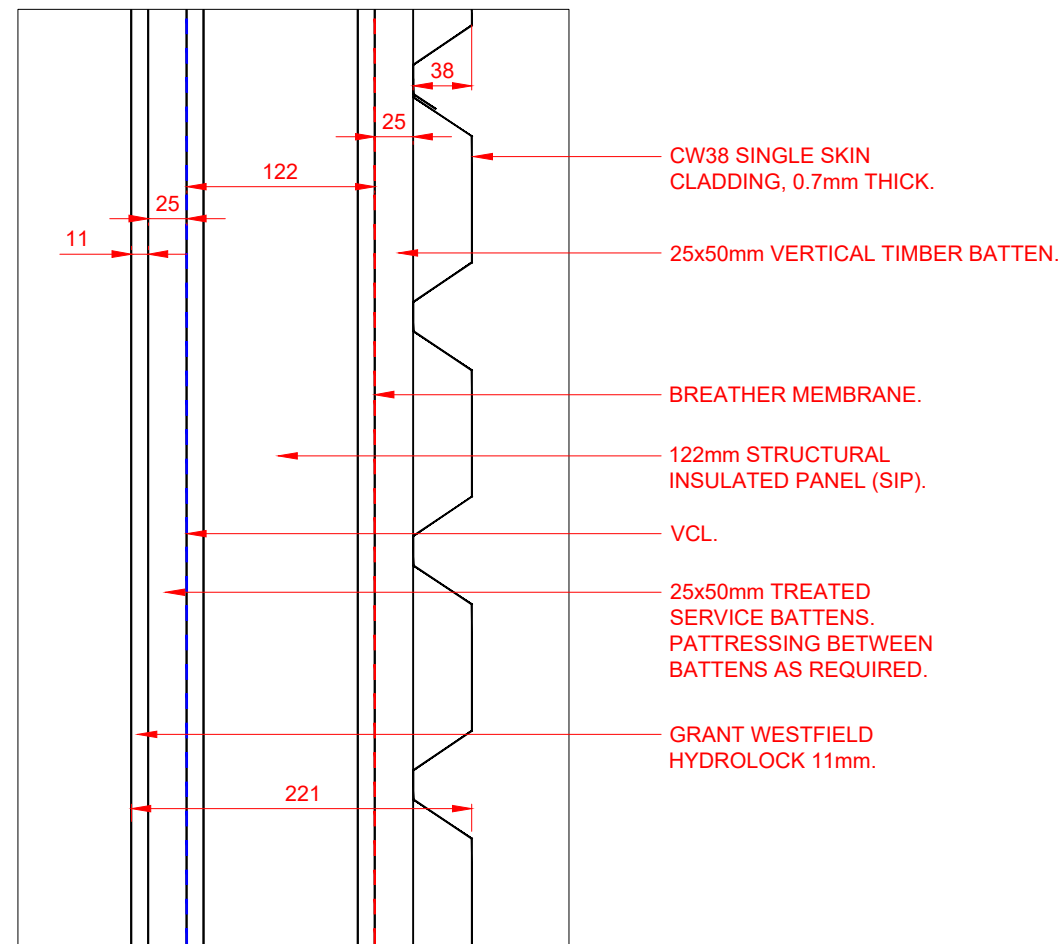


02 WALL BUILDUP
U-Value = 0.22 W/m²K

Scale 1:5

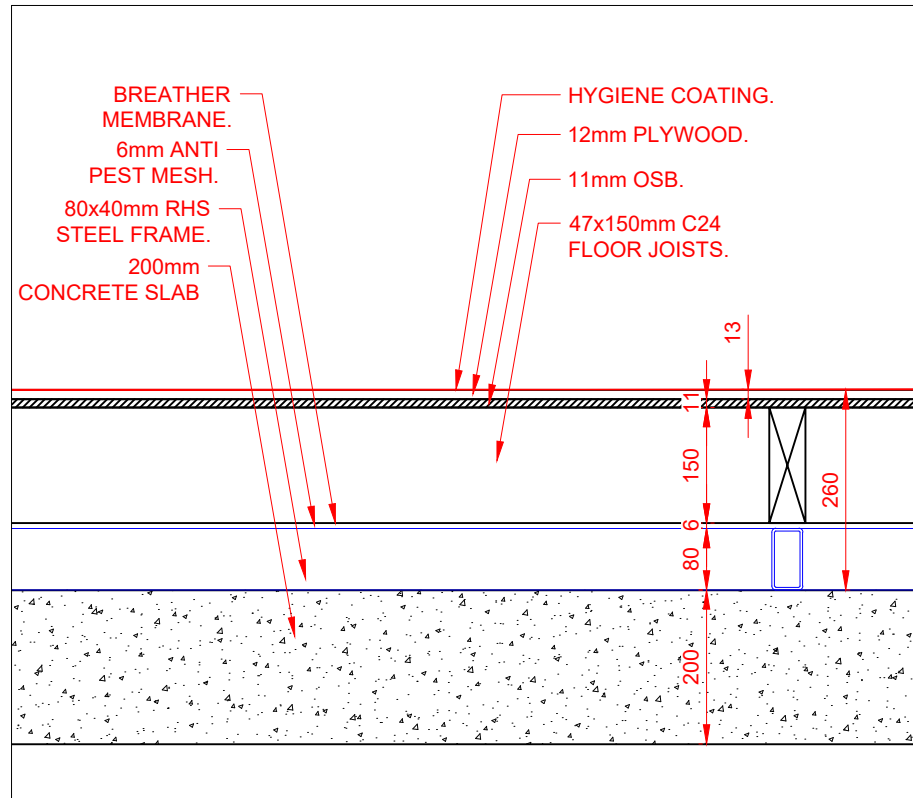

03 FLOOR BUILDUP
U-Value = 0.22 W/m²K

Scale 1:5

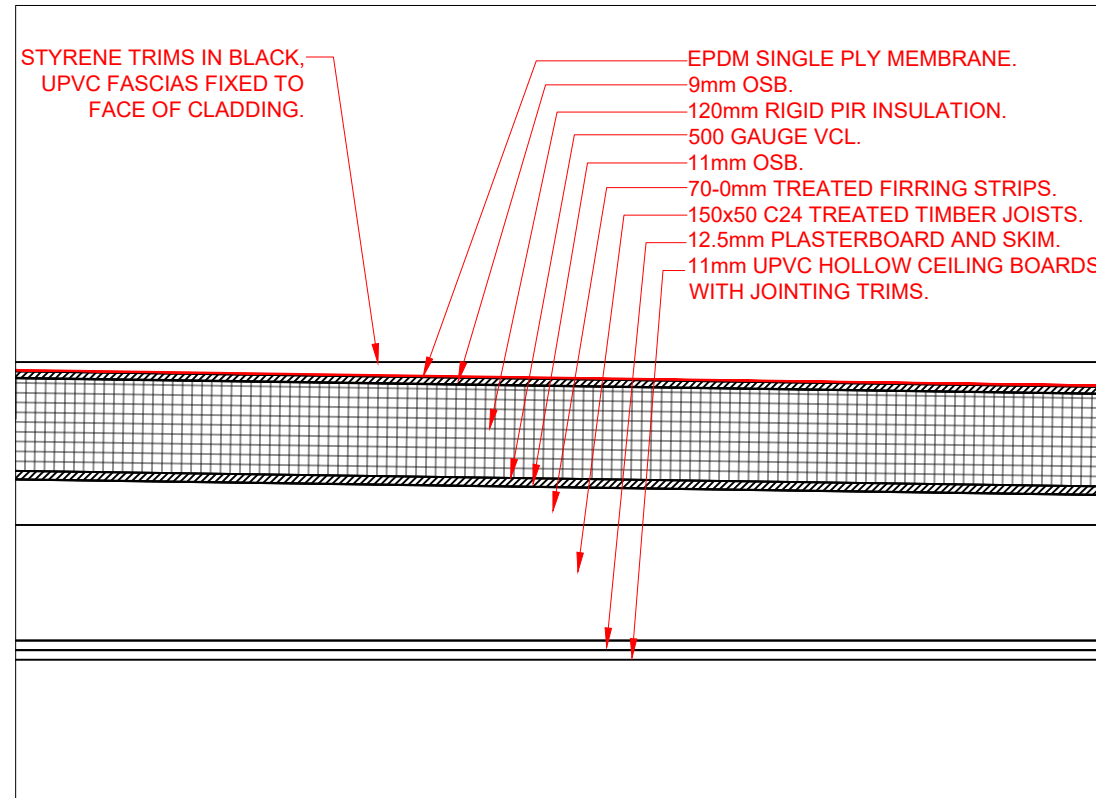


04 ROOF BUILDUP
U-Value = 0.16 W/m²K

Scale 1:5

DO NOT SCALE FROM THIS DRAWING

© copyright: all rights reserved. This drawing must not be reproduced or be scaled.

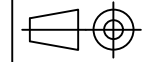

PLEASE NOTE :
All dimensions are in millimetres unless stated otherwise
All drawings in 1st Angle Projection unless stated otherwise

CLIENT APPROVAL

Please tick **one** box to indicate stage of approval.

- ☐ Category A - Approved with no comments.
☐ Category B - Approved with minor comments.
☐ Category C - Rejected.

Any comments from the client to be issued back to Innova as part of the standard approval process, via an email or PDF markup.

Client signature :

Date :

P01	04.01.23	APPROVAL ISSUE		AC	WO
REV	DATE	DESCRIPTION OF REVISION		DRAWN	CHECK



Innova
Unit 700
Thorp Arch Trading Estate
Thorp Arch
Wetherby
LS23 7BJ
T: 0845 034 1450
E: Enquiries@innova.uk.com

CLIENT HARINGEY COUNCIL

PROJECT TITLE
NEW RIVER
SPORTS GROUND

DRAWING TITLE
TYPE 1 - VERTICAL SECTION &
BUILDUP DETAILS.

Drawn by AC	Scale 1:20 @ A3	APPROVAL
Date JAN '23	Drawing No 408087-DR-0008	Rev P01