




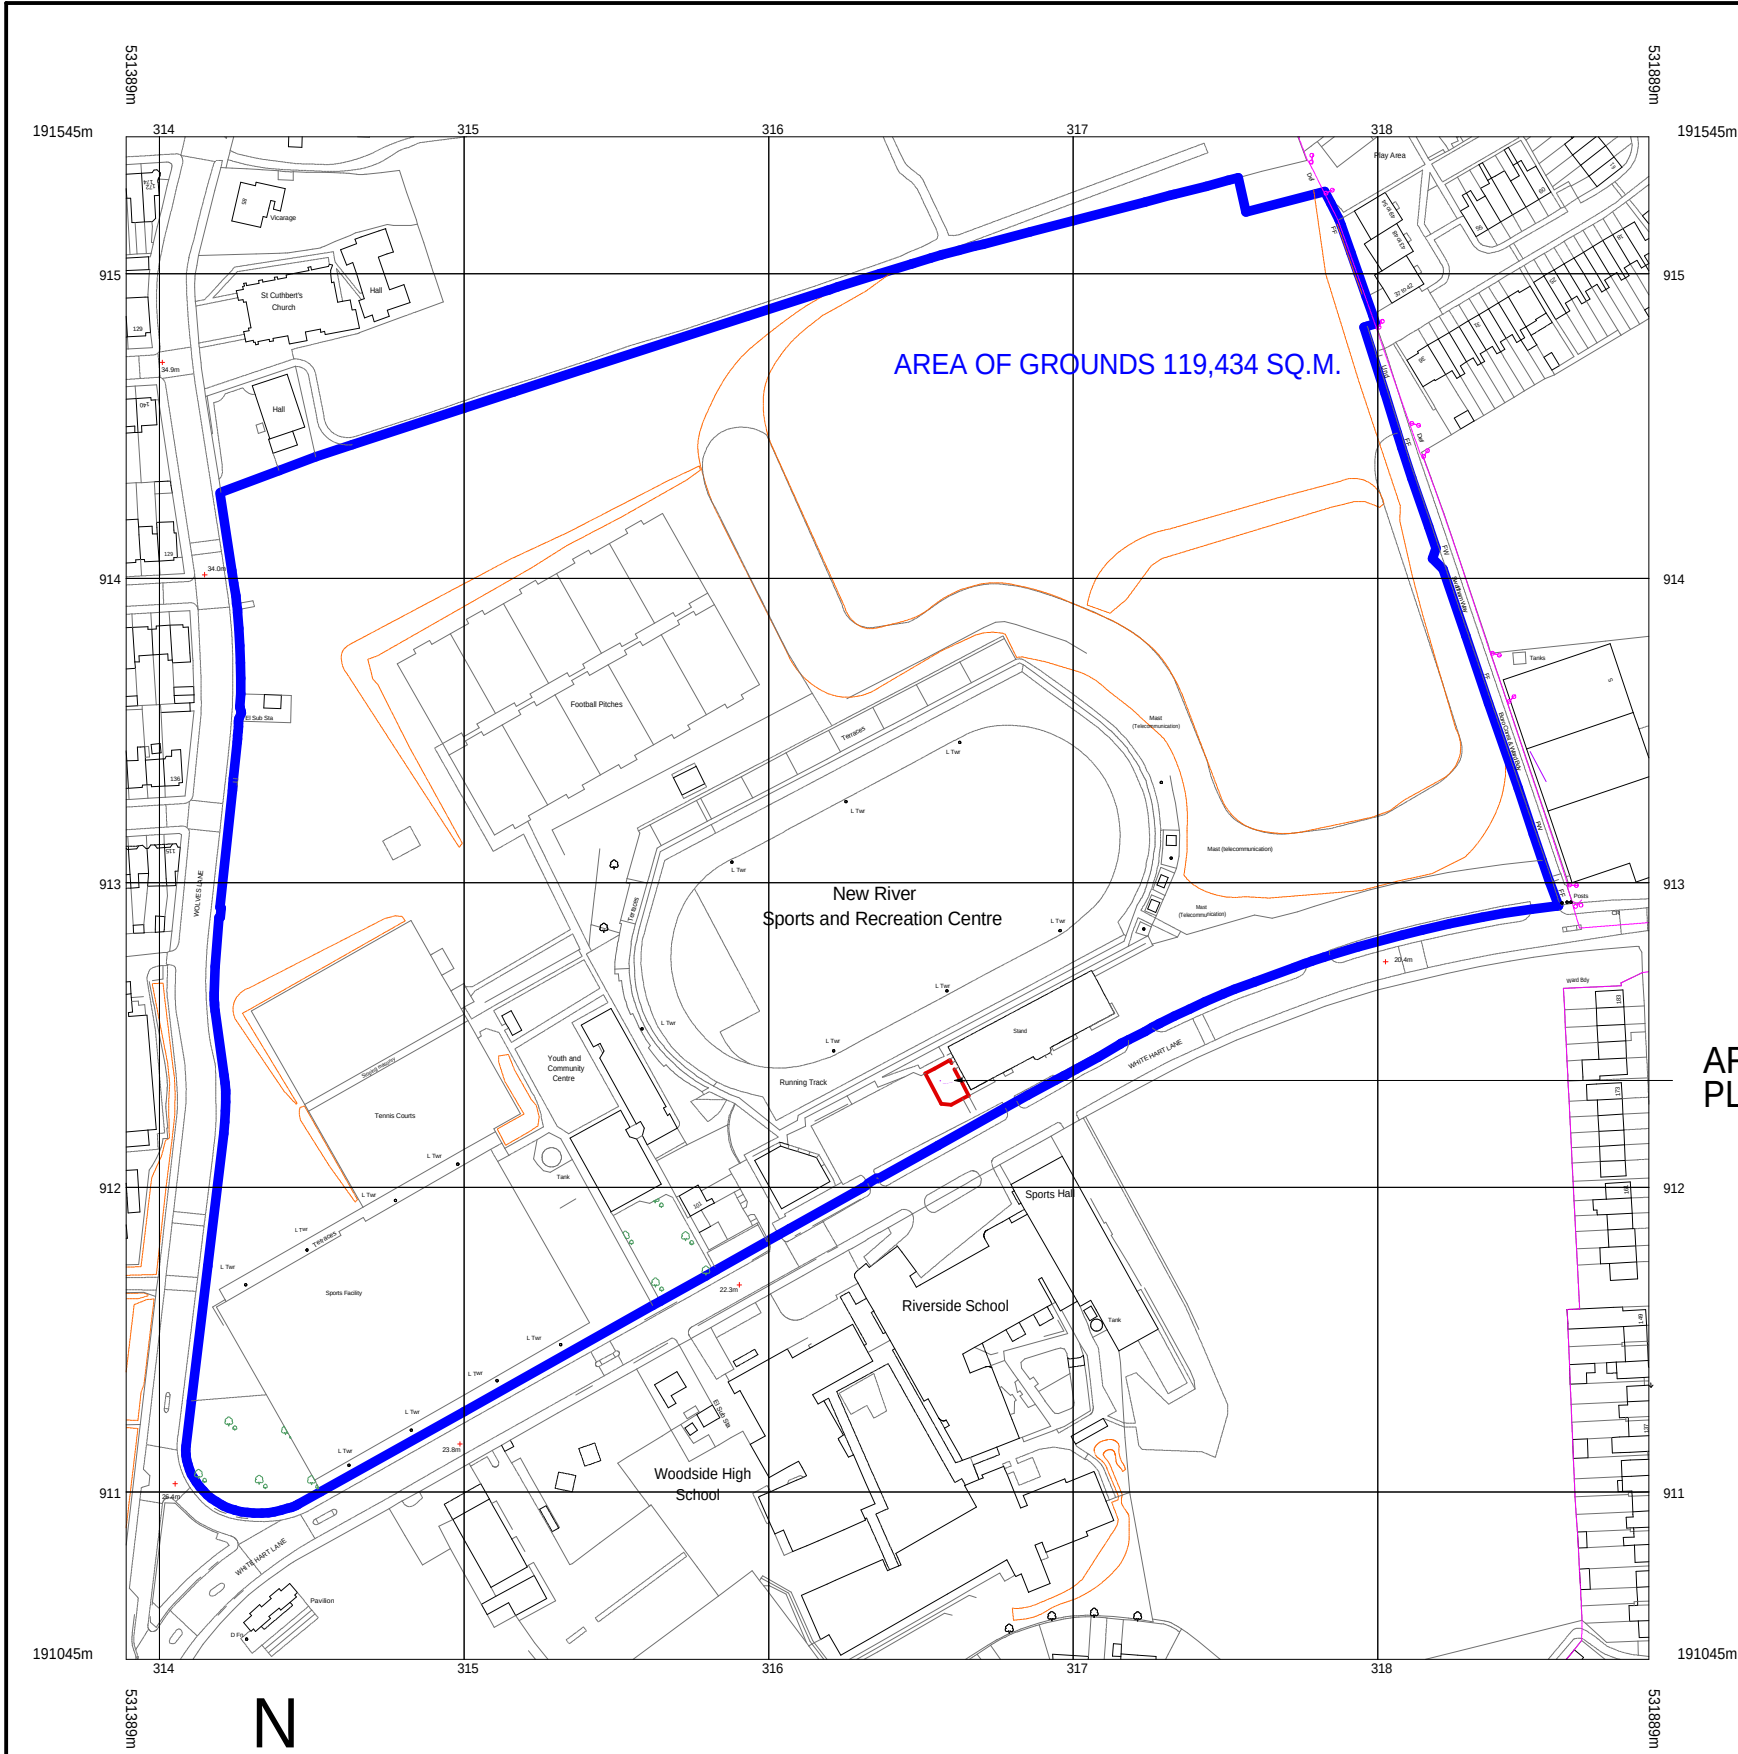


AREA PERTAINING TO
PLANNING APPLICATION

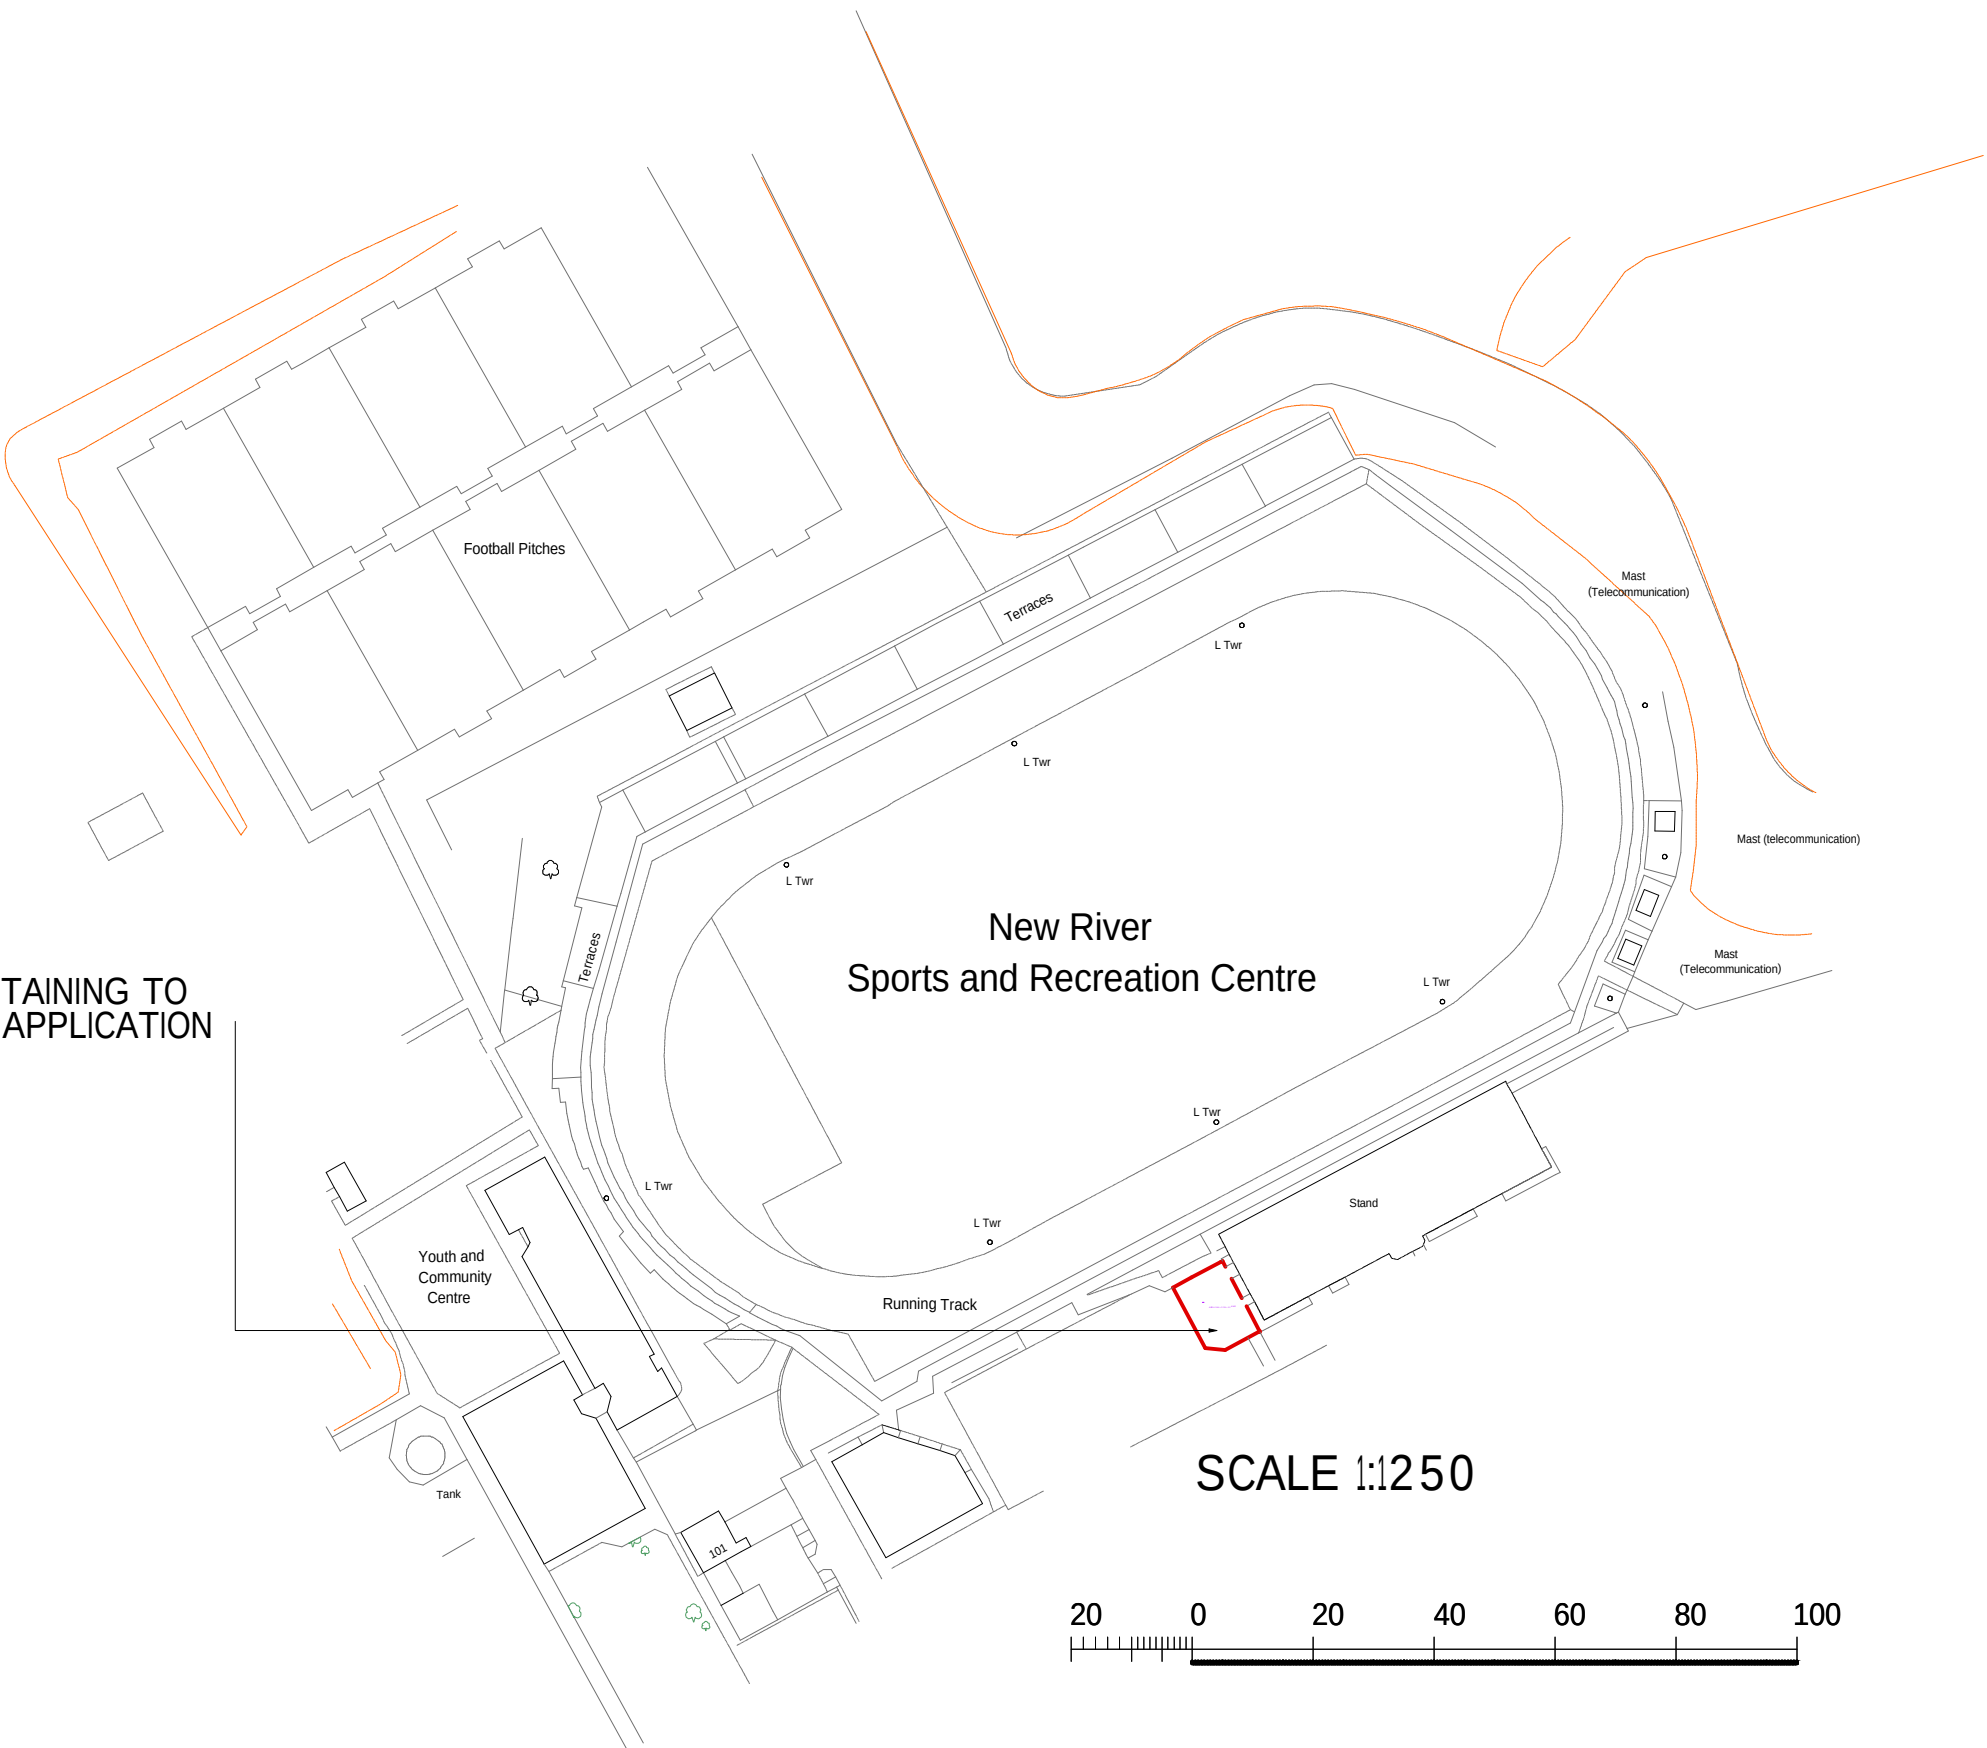



SCALE 1:1250

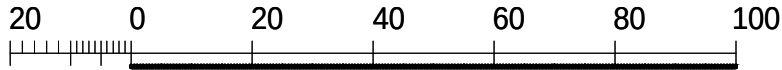

SCALE 1:2500.

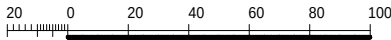

PROPOSED ACCESSIBLE
UNIT FOR STADIUM

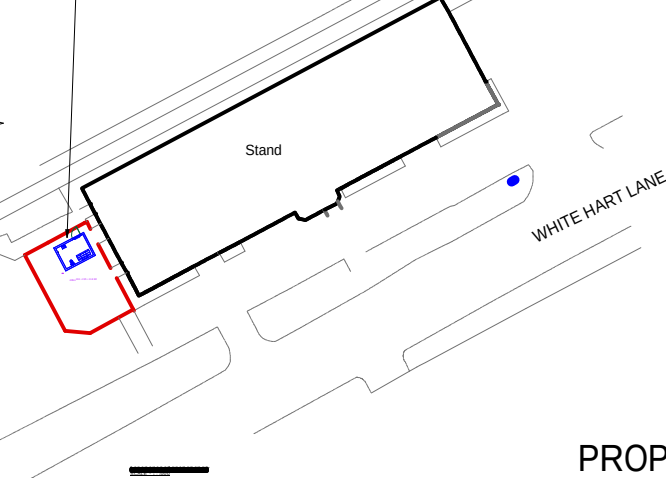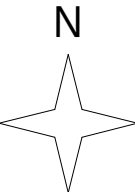

SCALE 1:1000

PROPOSED ACCESSIBLE UNIT



ARTIST IMPRESSION OF NEW ACCESSIBLE UNIT

CONTRACTORS / SPECIALISTS &
SUPPLIERS TO
CHECK ALL SITE
MEASUREMENTS
PRIOR TO START
OF WORKS. ANY DISCREPANCIES
TO BE REPORTS TO PROJECT
MANAGER AT L.B. OF HARINGEY

A 25/1/23 REVISED LAYOUT					
0	4/1/23	FIRST ISSUE	DFH	KJM	KJM
REV:	DATE:	AMENDMENT:	DRN.	CHKD	APP'D
					
Asgard House Ltd. t/a MBS Project Management					
DO NOT SCALE THIS DRAWING. EXCEPT FOR PLANNING PURPOSES. COPYRIGHT OF THIS DRAWING IS RESERVED. IT IS NOT TO BE REPRODUCED COPIED OR DISCLOSED TO A THIRD PARTY EITHER WHOLELY OR IN PART WITHOUT OUR WRITTEN CONSENT. copyright - MBS PROJECT MANAGEMENT.			ASGARD HOUSE LTD ASGARD HOUSE CHANDLERS CROSS RICKMANSWORTH HERTS WD3 4ND TEL 07778 169135 EMAIL kenncardle@sky.com		
PROJECT: NEW RIVER SPROTS STADIUM					
CLIENT: L.B. HARINGEY					
ADDRESS: NEW RIVER SPORTS STADIUM WHITE HART LANER TOTTENHAM					
DRAWING TITLE: NEW ACCESSIBLE UNIT					
DRAWING No: NRSS 101 LOCATION PLAN					
SCALE: 1:100	SIZE: A2	REV: A			