




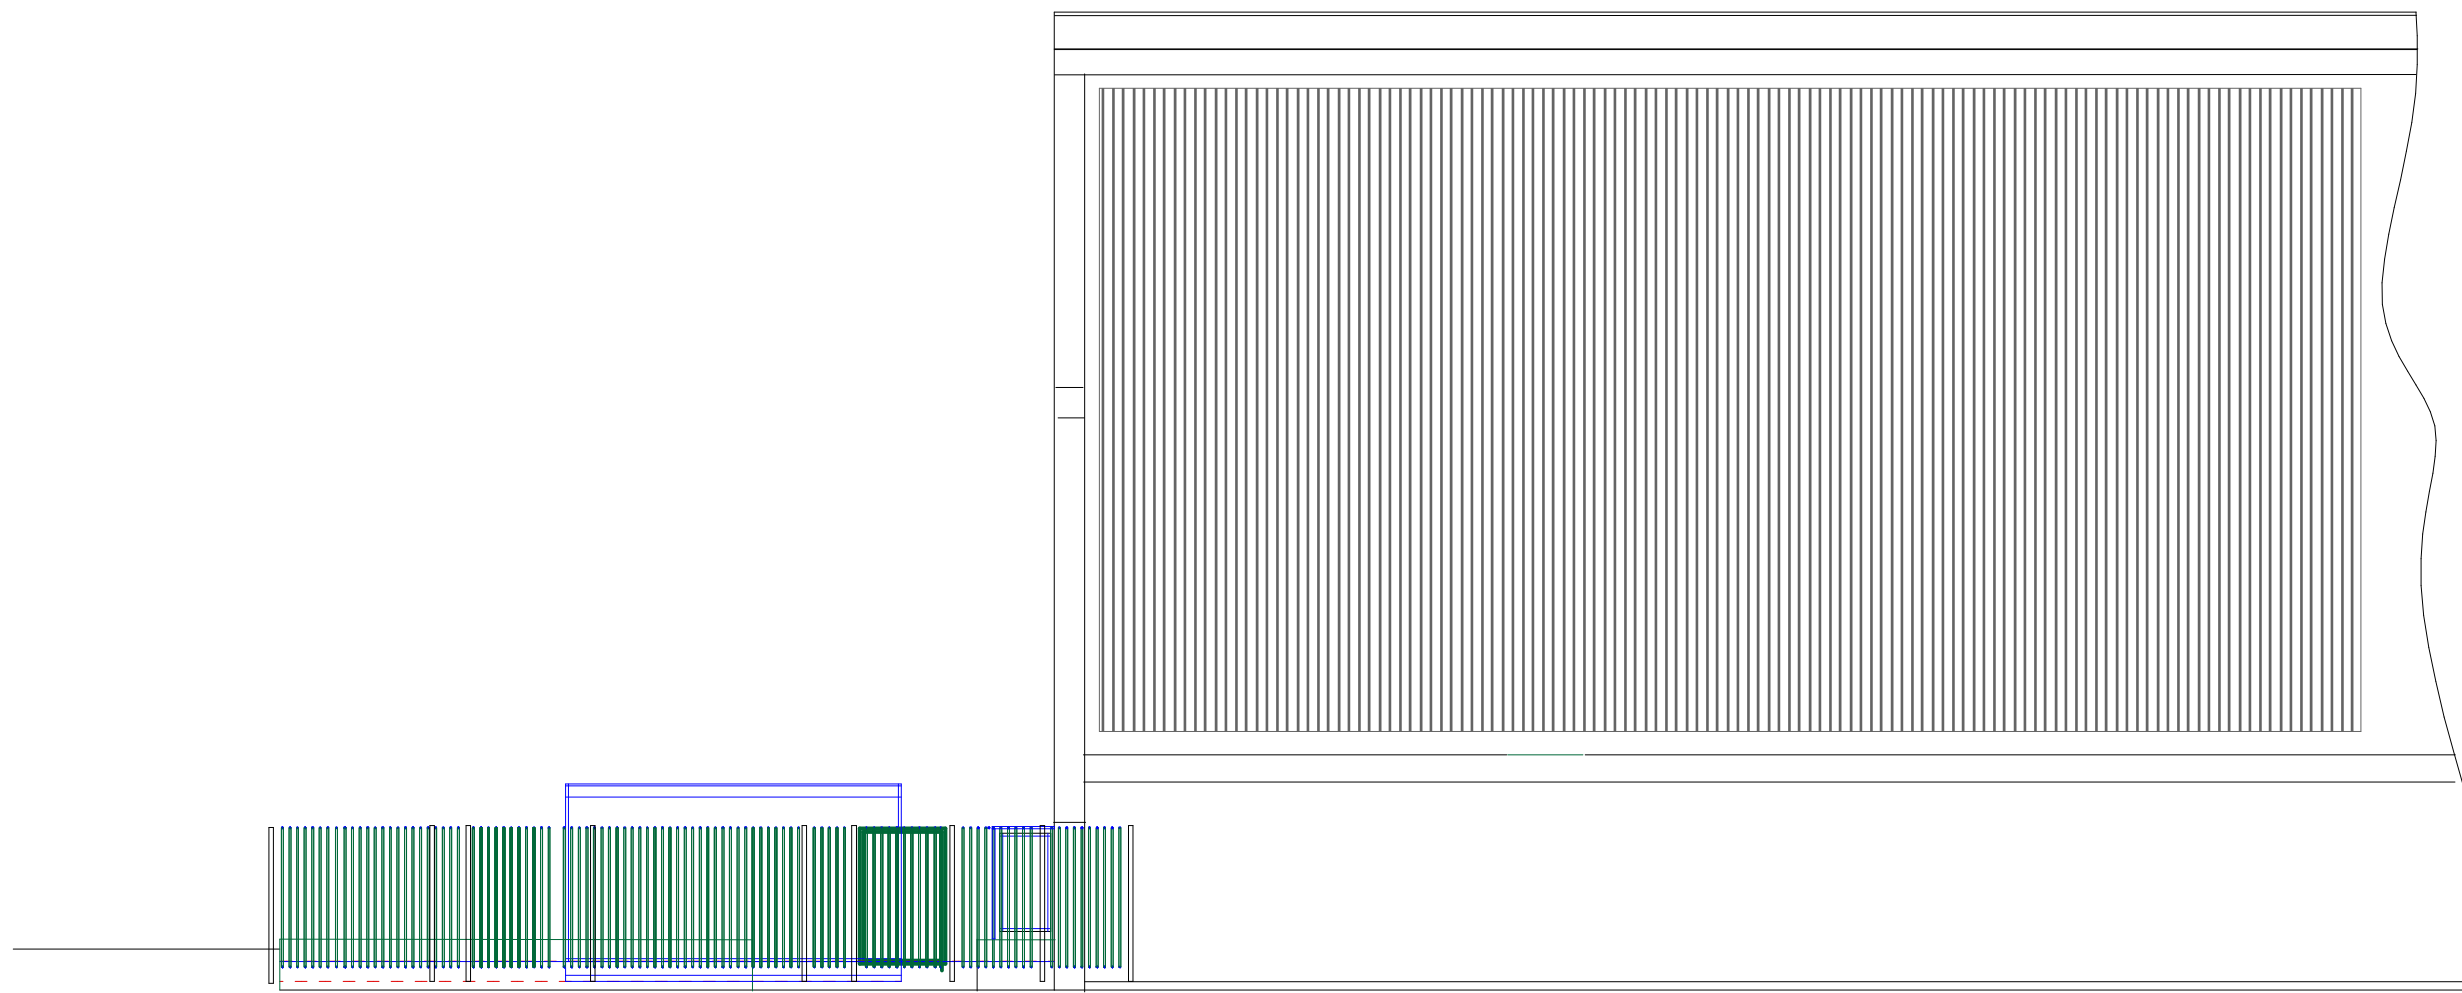

SIDE ELEVATION WITH OUTLINE OF PROPOSED ACCESSIBLE UNIT


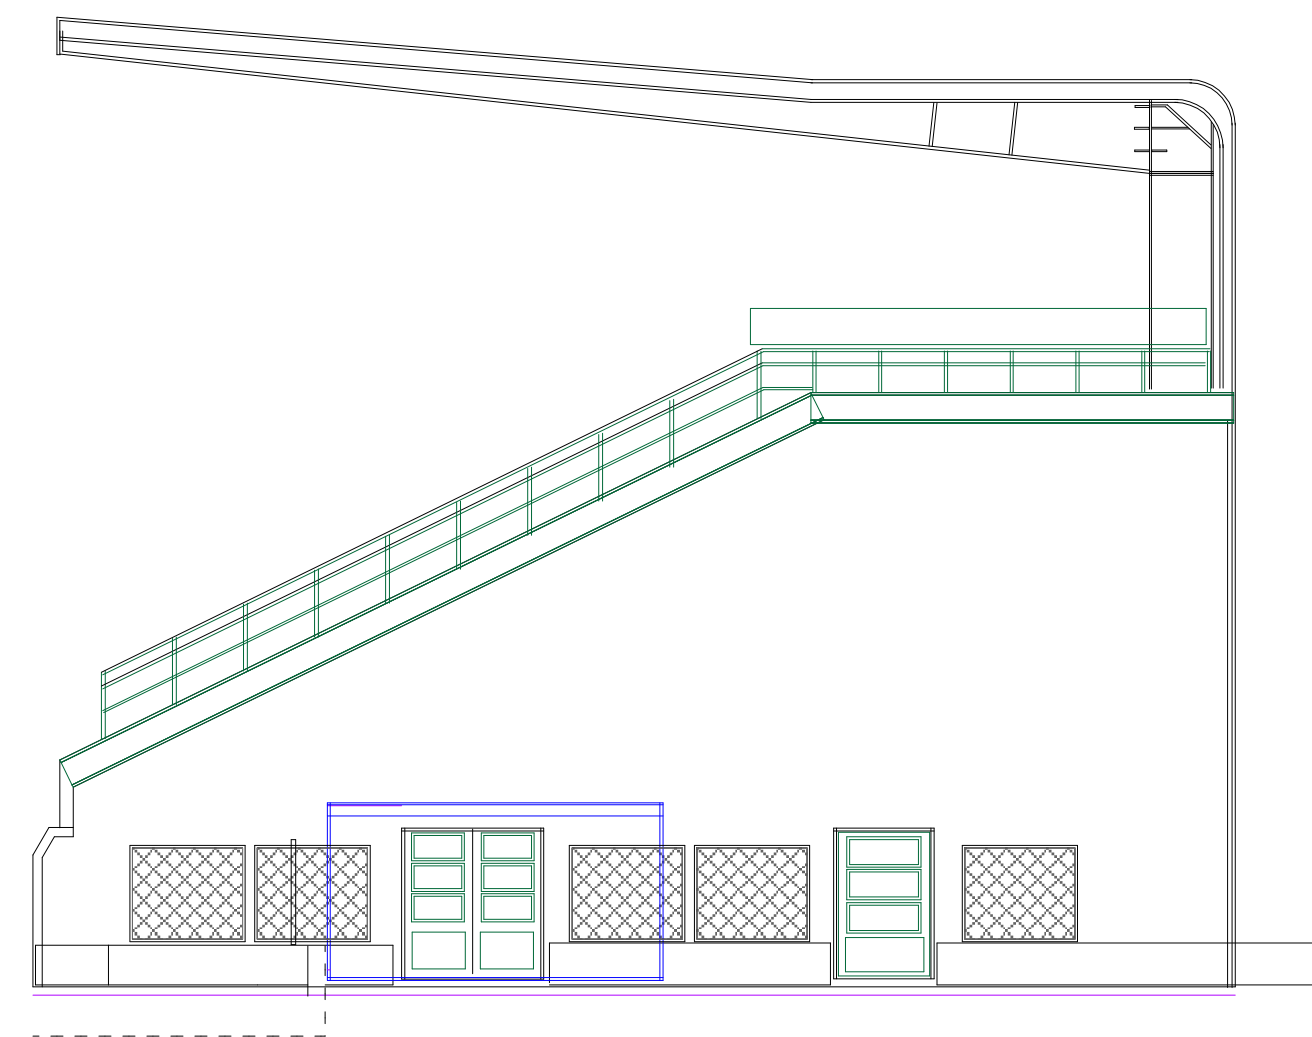


SIDE ELEVATION WITH OUTLINE OF PROPOSED ACCESSIBLE UNIT

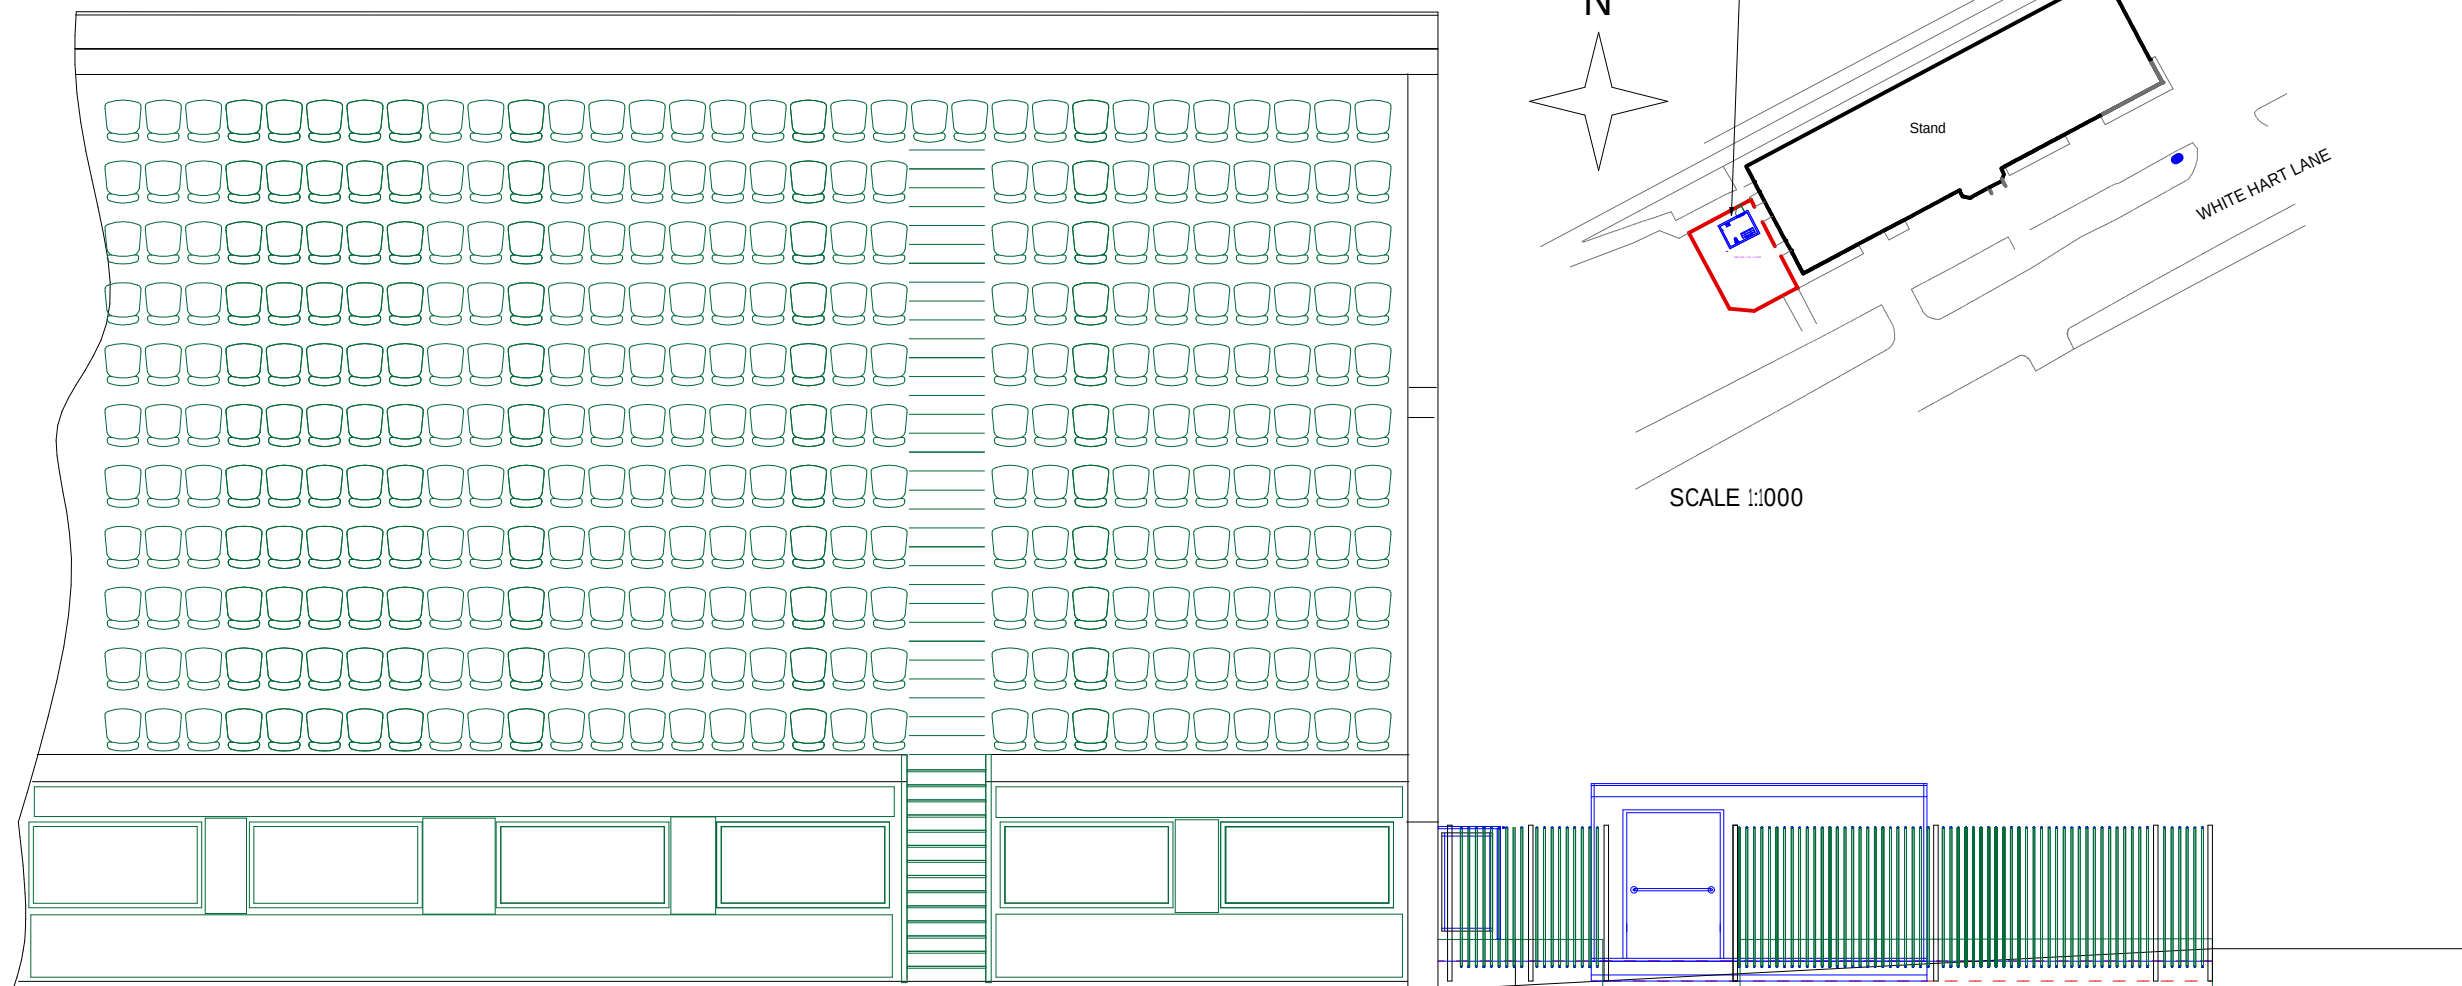

SIDE ELEVATION WITH OUTLINE OF PROPOSED ACCESSIBLE UNIT

0 1m 2m 3m 4m 5m 6m 7m 8m 9m 10m  
SCALE - 1 : 100 METRES

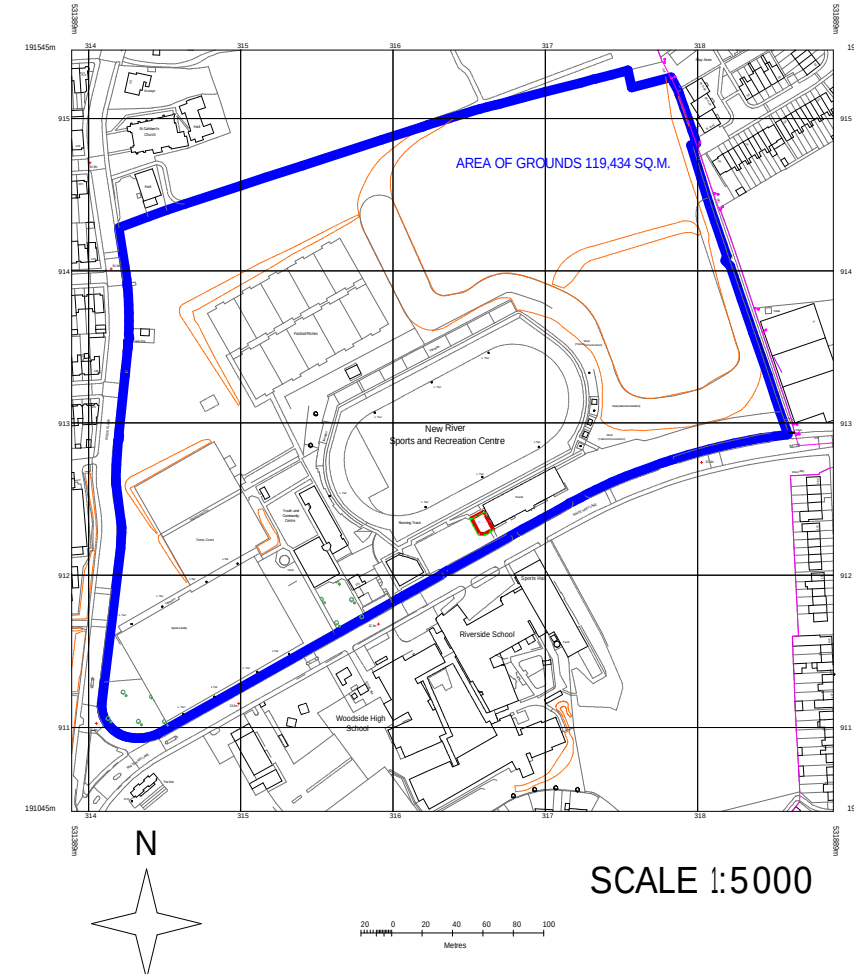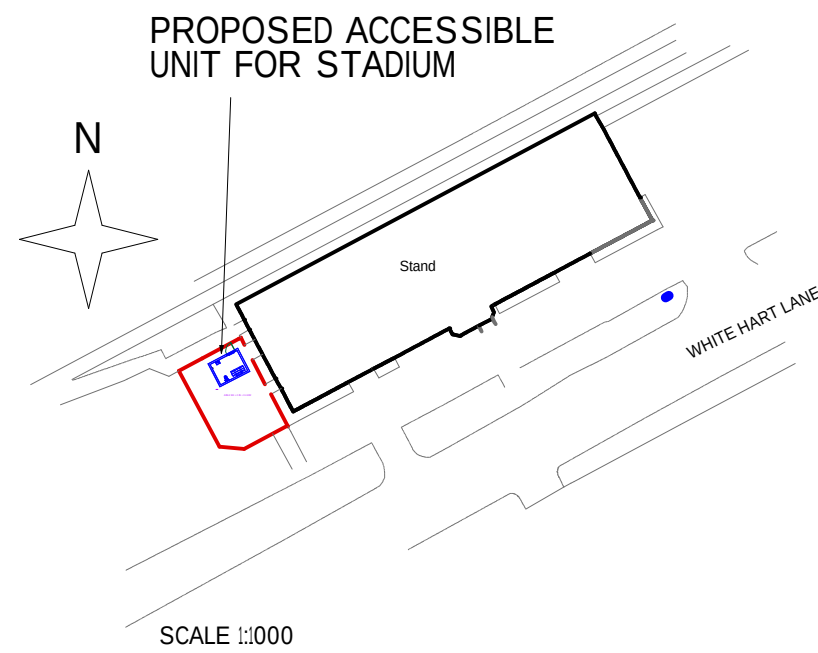

CONTRACTORS / SPECIALISTS &  
SUPPLIERS TO  
CHECK ALL SITE  
MEASUREMENTS  
PRIOR TO START  
OF WORKS. ANY DISCREPANCIES  
TO BE REPORTS TO PROJECT  
MANAGER AT L.B. OF HARINGEY

|   |        |             |   |        |       |
|---|--------|-------------|---|--------|-------|
|   |        |             |   |        |       |
| A 25/1/23 REVISED LAYOUT   |        |             |   |        |       |
| 0   | 4/1/23 | FIRST ISSUE | DFH   | KJM    | KJM   |
| REV:   | DATE:  | AMENDMENT:  | DRN   | CHKD   | APP'D |
| <div>MBS</div> <div>Asgard House Ltd. t/a<br/>MBS Project Management</div>   |        |             |   |        |       |
| DO NOT SCALE THIS DRAWING.<br>EXCEPT FOR PLANNING PURPOSES<br>COPYRIGHT OF THIS DRAWING IS RESERVED.<br>IT IS NOT TO BE REPRODUCED COPIED OR<br>DISCLOSED TO A THIRD PARTY EITHER<br>WHOLLY OR IN PART<br>WITHOUT OUR WRITTEN CONSENT.<br><small>copyright © MBS PROJECT MANAGEMENT.</small> |        |             | ASGARD HOUSE LTD<br>ASGARD HOUSE<br>CHANDLERS CROSS<br>RICKMANSWORTH<br>HERTS WD3 4ND<br>TEL 07778 169135<br>EMAIL <a href="mailto:kenmccardle@sky.com">kenmccardle@sky.com</a> |        |       |
| PROJECT:   |        |             |   |        |       |
| NEW RIVER SPROTS STADIUM   |        |             |   |        |       |
| CLIENT:   |        |             |   |        |       |
| L.B. HARINGEY   |        |             |   |        |       |
| ADDRESS:   |        |             |   |        |       |
| NEW RIVER SPORTS STADIUM<br>WHITE HART LANER<br>TOTTENHAM   |        |             |   |        |       |
| DRAWING TITLE:   |        |             |   |        |       |
| NEW ACCESSIBLE UNIT   |        |             |   |        |       |
| DRAWING No: NRSS 002   |        |             |   |        |       |
| SCALE: 1:100   |        | SIZE: A2    |   | REV: A |       |