


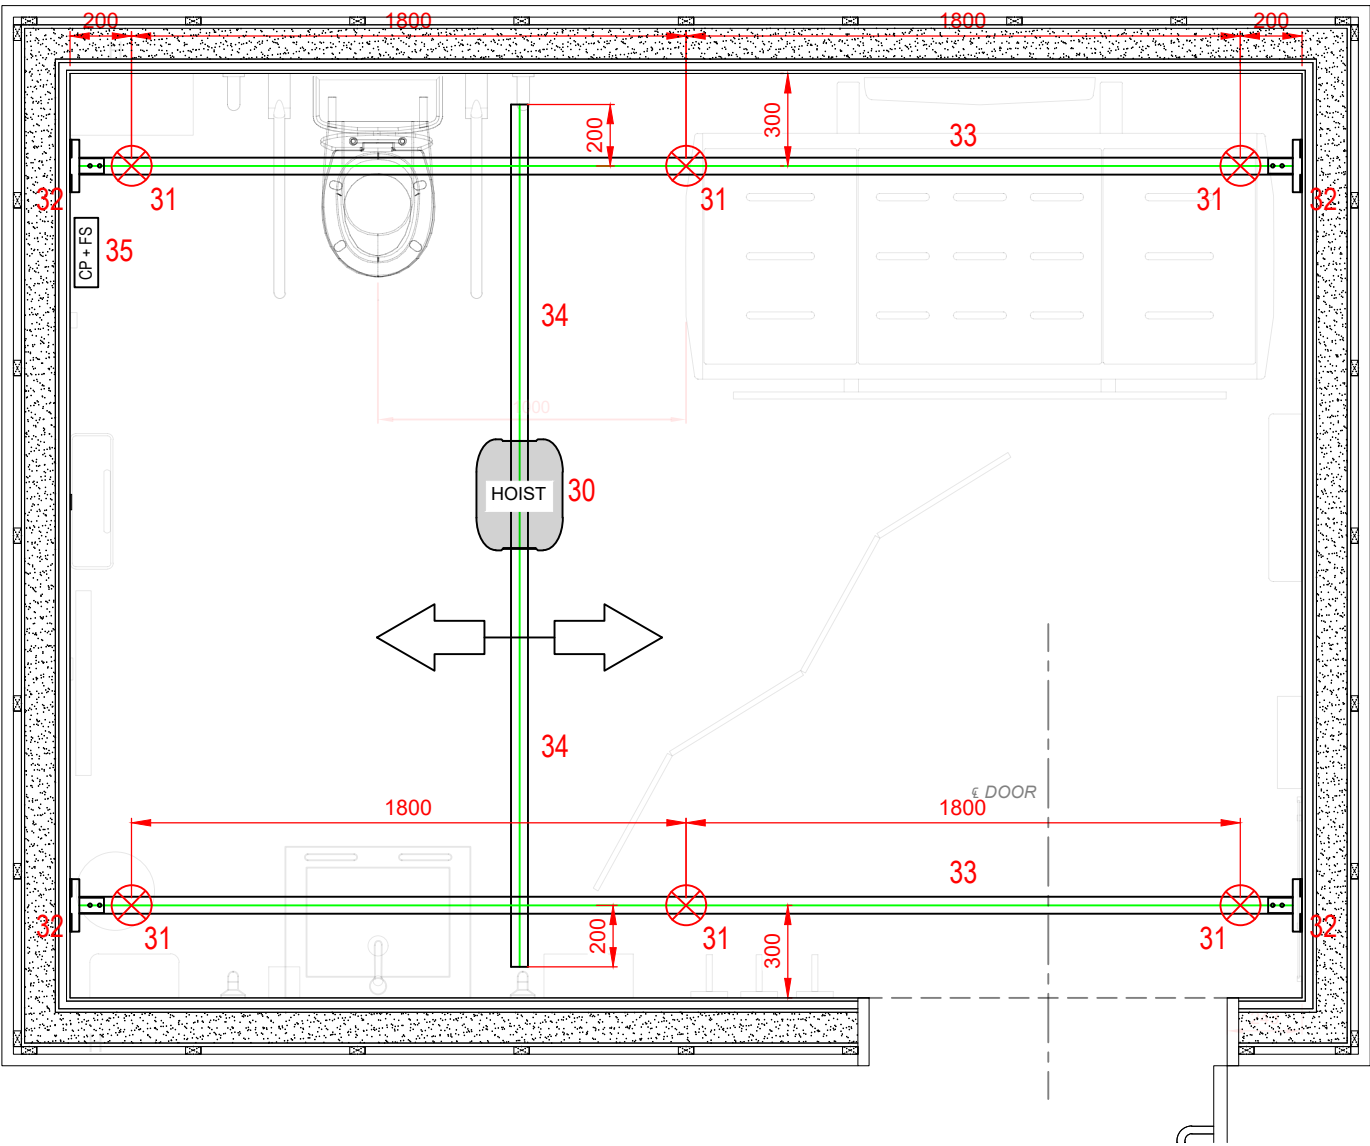


Key

#	Item	Supplied by
30	AirRise 200kg hoist unit	Innova
31	Track ceiling fixing	Innova
32	Wall bracket	Innova
33	AirGlide 360 - 65mm hoist track	Innova
34	AirGlide 360 - 65mm traverse rail	Innova
35	Charging point & fuse spur	Innova

DO NOT SCALE FROM THIS DRAWING

© copyright: all rights reserved. This drawing must not be reproduced or be scaled.

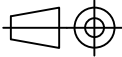

PLEASE NOTE :
All dimensions are in millimetres unless stated otherwise
All drawings in 1st Angle Projection unless stated otherwise

CLIENT APPROVAL

Please tick **one** box to indicate stage of approval.

- ☐ Category A - Approved with no comments.
- ☐ Category B - Approved with minor comments.
- ☐ Category C - Rejected.

Any comments from the client to be issued back to Innova as part of the standard approval process, via an email or PDF markup.

Client signature :

Date :

P01	09.12.22	APPROVAL ISSUE	AC	WO
REV	DATE	DESCRIPTION OF REVISION	DRAWN	CHECK



Innova
Rofta House
Rudgate
Thorp Arch
Wetherby
LS23 7QA
T: 0845 034 1450
E: Enquiries@innova.uk.com

CLIENT HARINGEY COUNCIL

PROJECT TITLE
NEW RIVER
SPORTS GROUND

DRAWING TITLE
MODULAR POD TYPE 1
HOIST LAYOUT

Drawn by AC	Scale 1:25 @ A3	APPROVAL
Date DEC '22	Drawing No 408087-DR-0002	Rev P01