




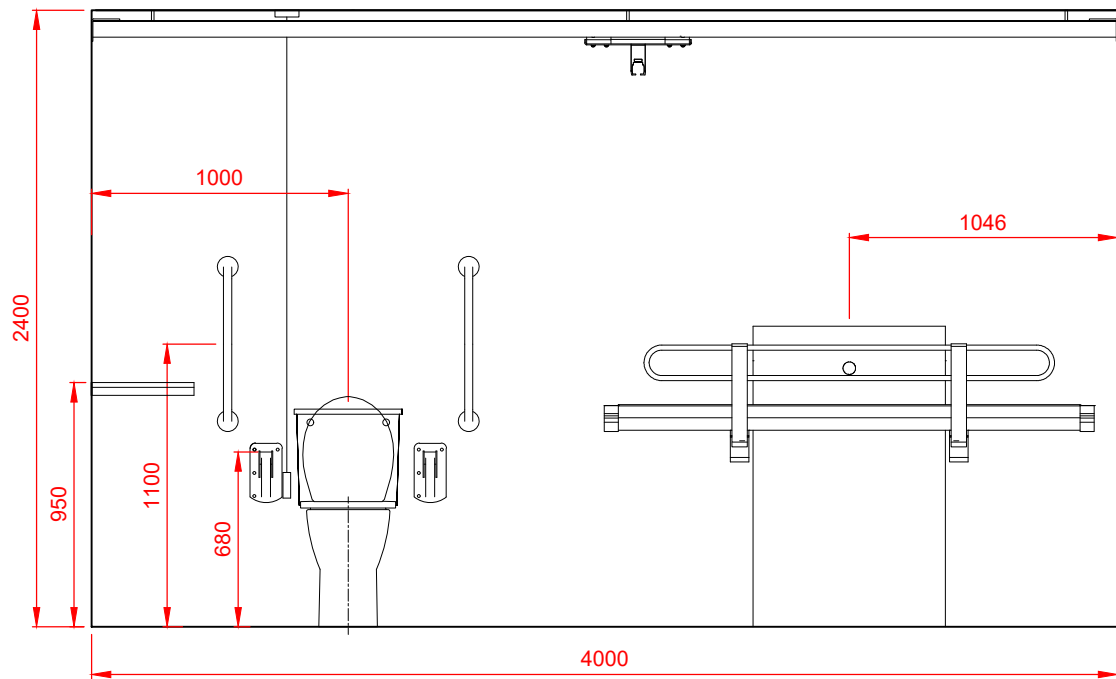


1 Internal Elevation 1 Scale 1:30

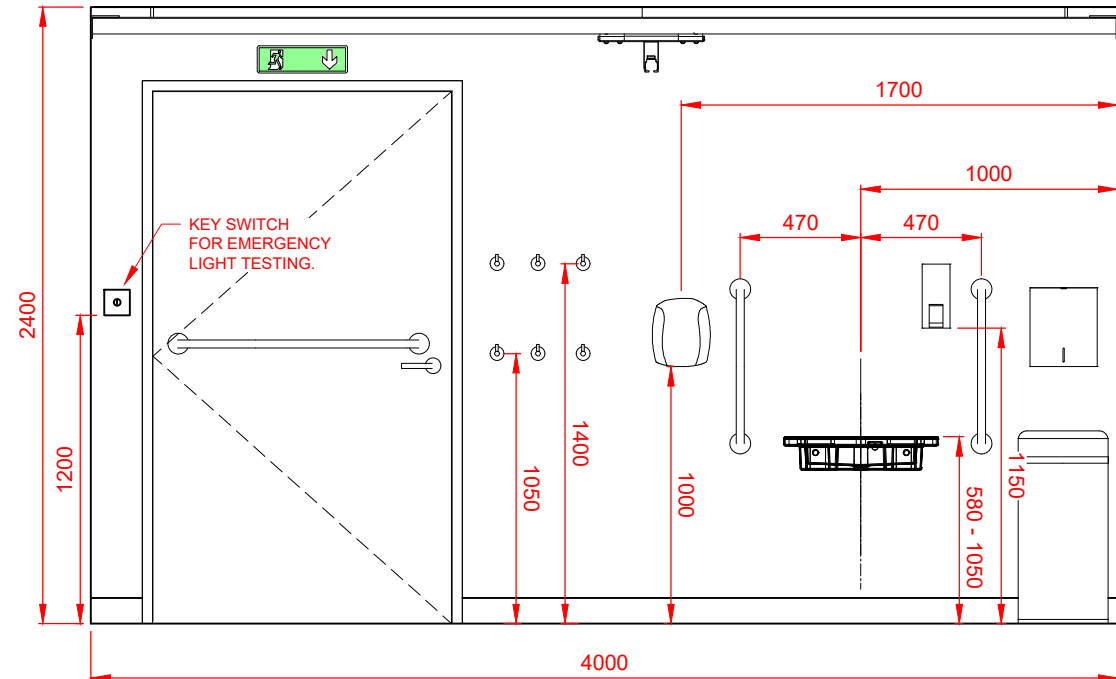

3 Internal Elevation 3 Scale 1:30

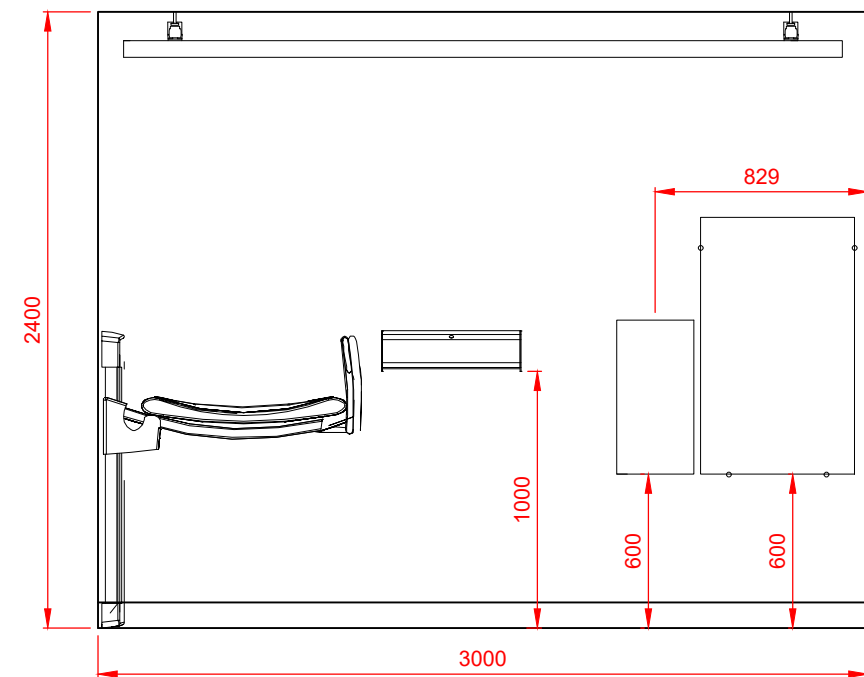


2 Internal Elevation 2 Scale 1:30

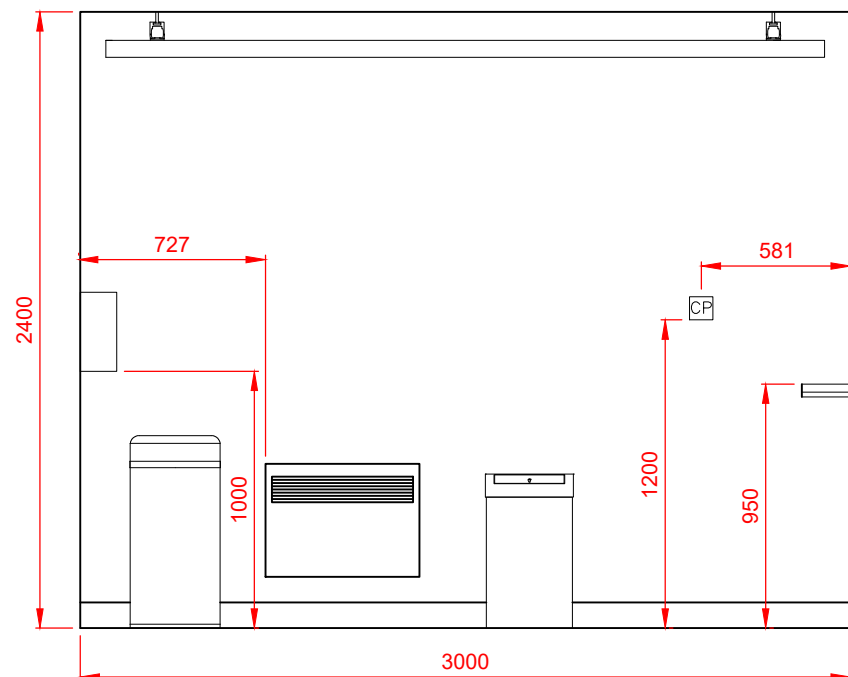

4 Internal Elevation 4 Scale 1:30


DO NOT SCALE FROM THIS DRAWING

© copyright: all rights reserved. This drawing must not be reproduced or be scaled.

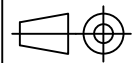

PLEASE NOTE :
All dimensions are in millimetres unless stated otherwise
All drawings in 1st Angle Projection unless stated otherwise

KEY PLAN

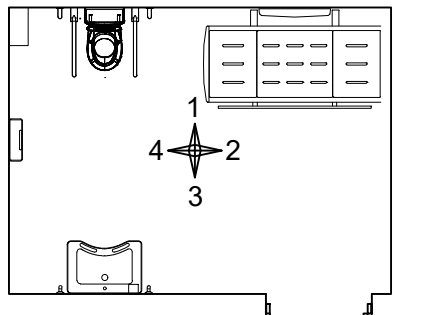

CLIENT APPROVAL

Please tick **one** box to indicate stage of approval.

- ☐ Category A - Approved with no comments.
☐ Category B - Approved with minor comments.
☐ Category C - Rejected.

Any comments from the client to be issued back to Innova as part of the standard approval process, via an email or PDF markup.

Client signature :

Date :

P01	09.12.22	APPROVAL ISSUE	AC	WO	
REV	DATE	DESCRIPTION OF REVISION	DRAWN	CHECK	



Innova
Rofta House
Rudgate
Thorp Arch
Wetherby
LS23 7QA
T: 0845 034 1450
E: Enquiries@innova.uk.com

CLIENT HARINGEY COUNCIL

PROJECT TITLE
NEW RIVER
SPORTS GROUND

DRAWING TITLE
MODULAR POD TYPE 1
INTERNAL ELEVATIONS

Drawn by AC	Scale 1:30 @ A3	APPROVAL
Date DEC '22	Drawing No 408087-DR-0003	Rev P01