



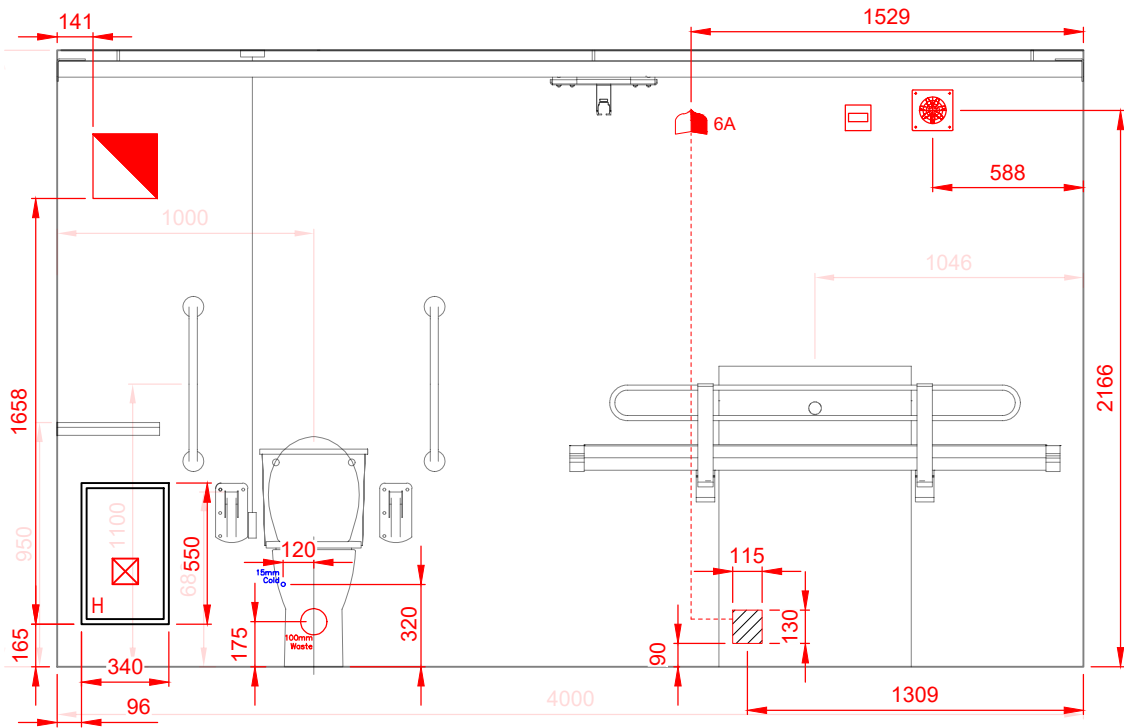


1 Services Elevation 1

Scale 1:30

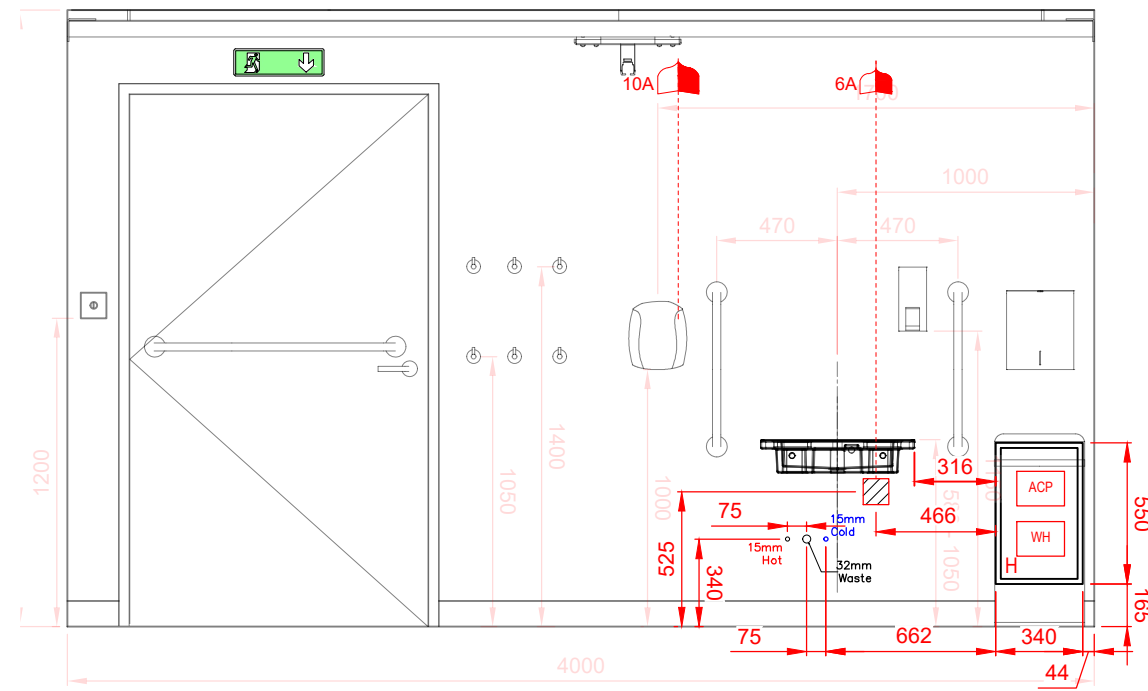


3 Services Elevation 3

Scale 1:30

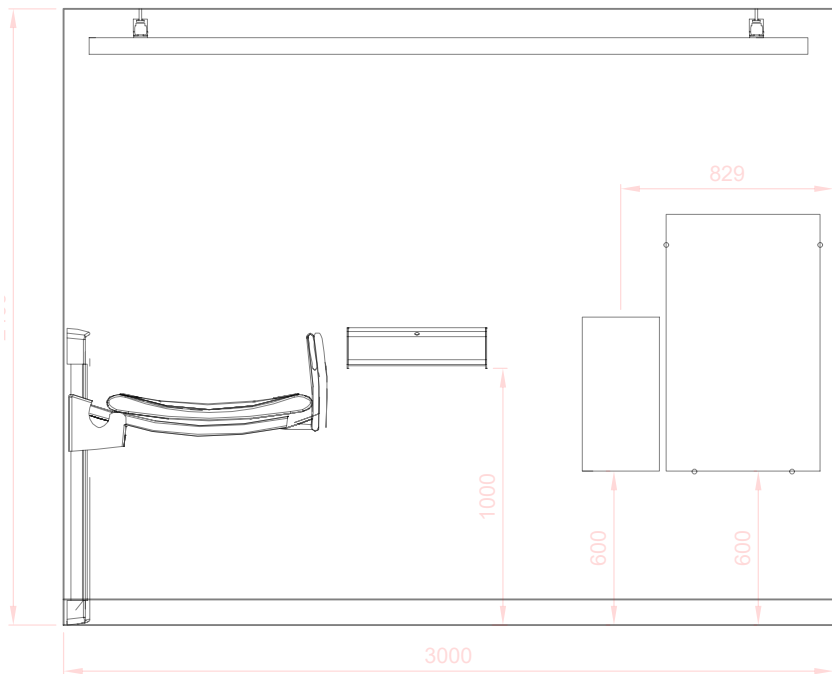

2 Services Elevation 2

Scale 1:30

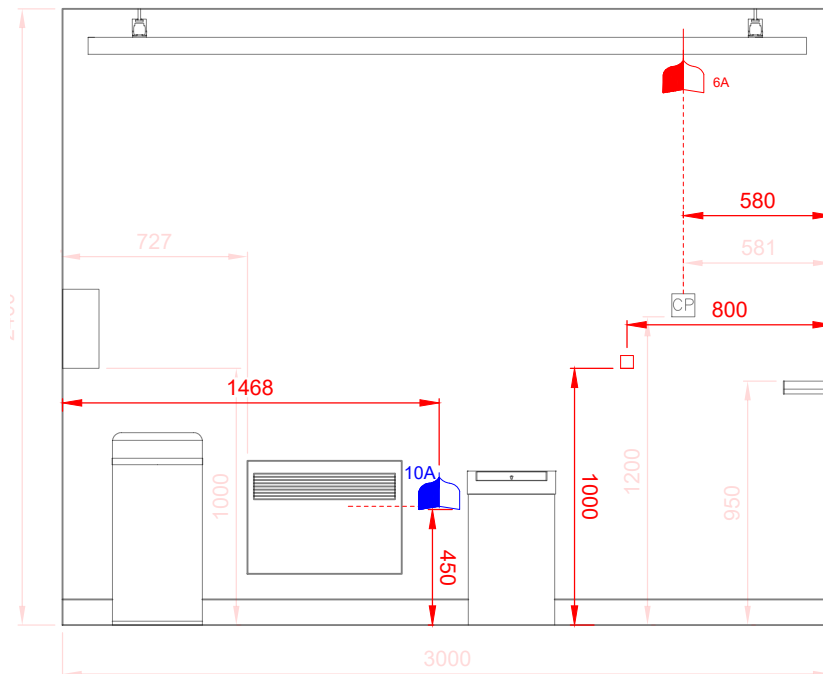

4 Services Elevation 4

Scale 1:30

CLIENT APPROVAL

Please tick **one** box to indicate stage of approval.


- ☐ Category A - Approved with no comments.
☐ Category B - Approved with minor comments.
☐ Category C - Rejected.

Any comments from the client to be issued back to Innova as part of the standard approval process, via an email or PDF markup.

Client signature :


Date :

KEY PLAN

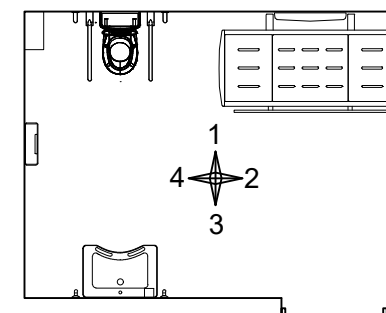

DO NOT SCALE FROM THIS DRAWING

© copyright: all rights reserved. This drawing must not be reproduced or be scaled.

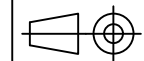

PLEASE NOTE :
All dimensions are in millimetres unless stated otherwise
All drawings in 1st Angle Projection unless stated otherwise



Extractor Fan -(Silent 100 or similar)



Electrical socket



Fuse connection Unit



Switched fuse spur with flex outlet



15mm cold water feed



15mm hot water feed



Waste pipe



Alarm Reset button



Access Hatch (1 for water heater & ACP @ sink, 1 for water and electrics inlets)



Unventilated instant water heater (Zip Inline ES6 6kW)



Consumer Unit with RCD and IP rated for wetroom



Alarm Control Panel



Hoist Charging Point



Fan Isolator Switch



Emergency LED Exit Bulkhead Surface Mounted



Electrical Junction Box

REV	DATE	DESCRIPTION OF REVISION	DRAWN	CHECK
P01	09.12.22	APPROVAL ISSUE	AC	WO



Innova
Rofta House
Rudgate
Thorp Arch
Wetherby
LS23 7QA
T: 0845 034 1450
E: Enquiries@innova.uk.com

CLIENT	HARINGEY COUNCIL		
PROJECT TITLE	NEW RIVER SPORTS GROUND		
DRAWING TITLE	MODULAR POD TYPE 1 SERVICES ELEVATIONS		
Drawn by AC	Scale 1:30 @ A3	APPROVAL	
Date DEC '22	Drawing No 408087-DR-0004	Rev P01	