


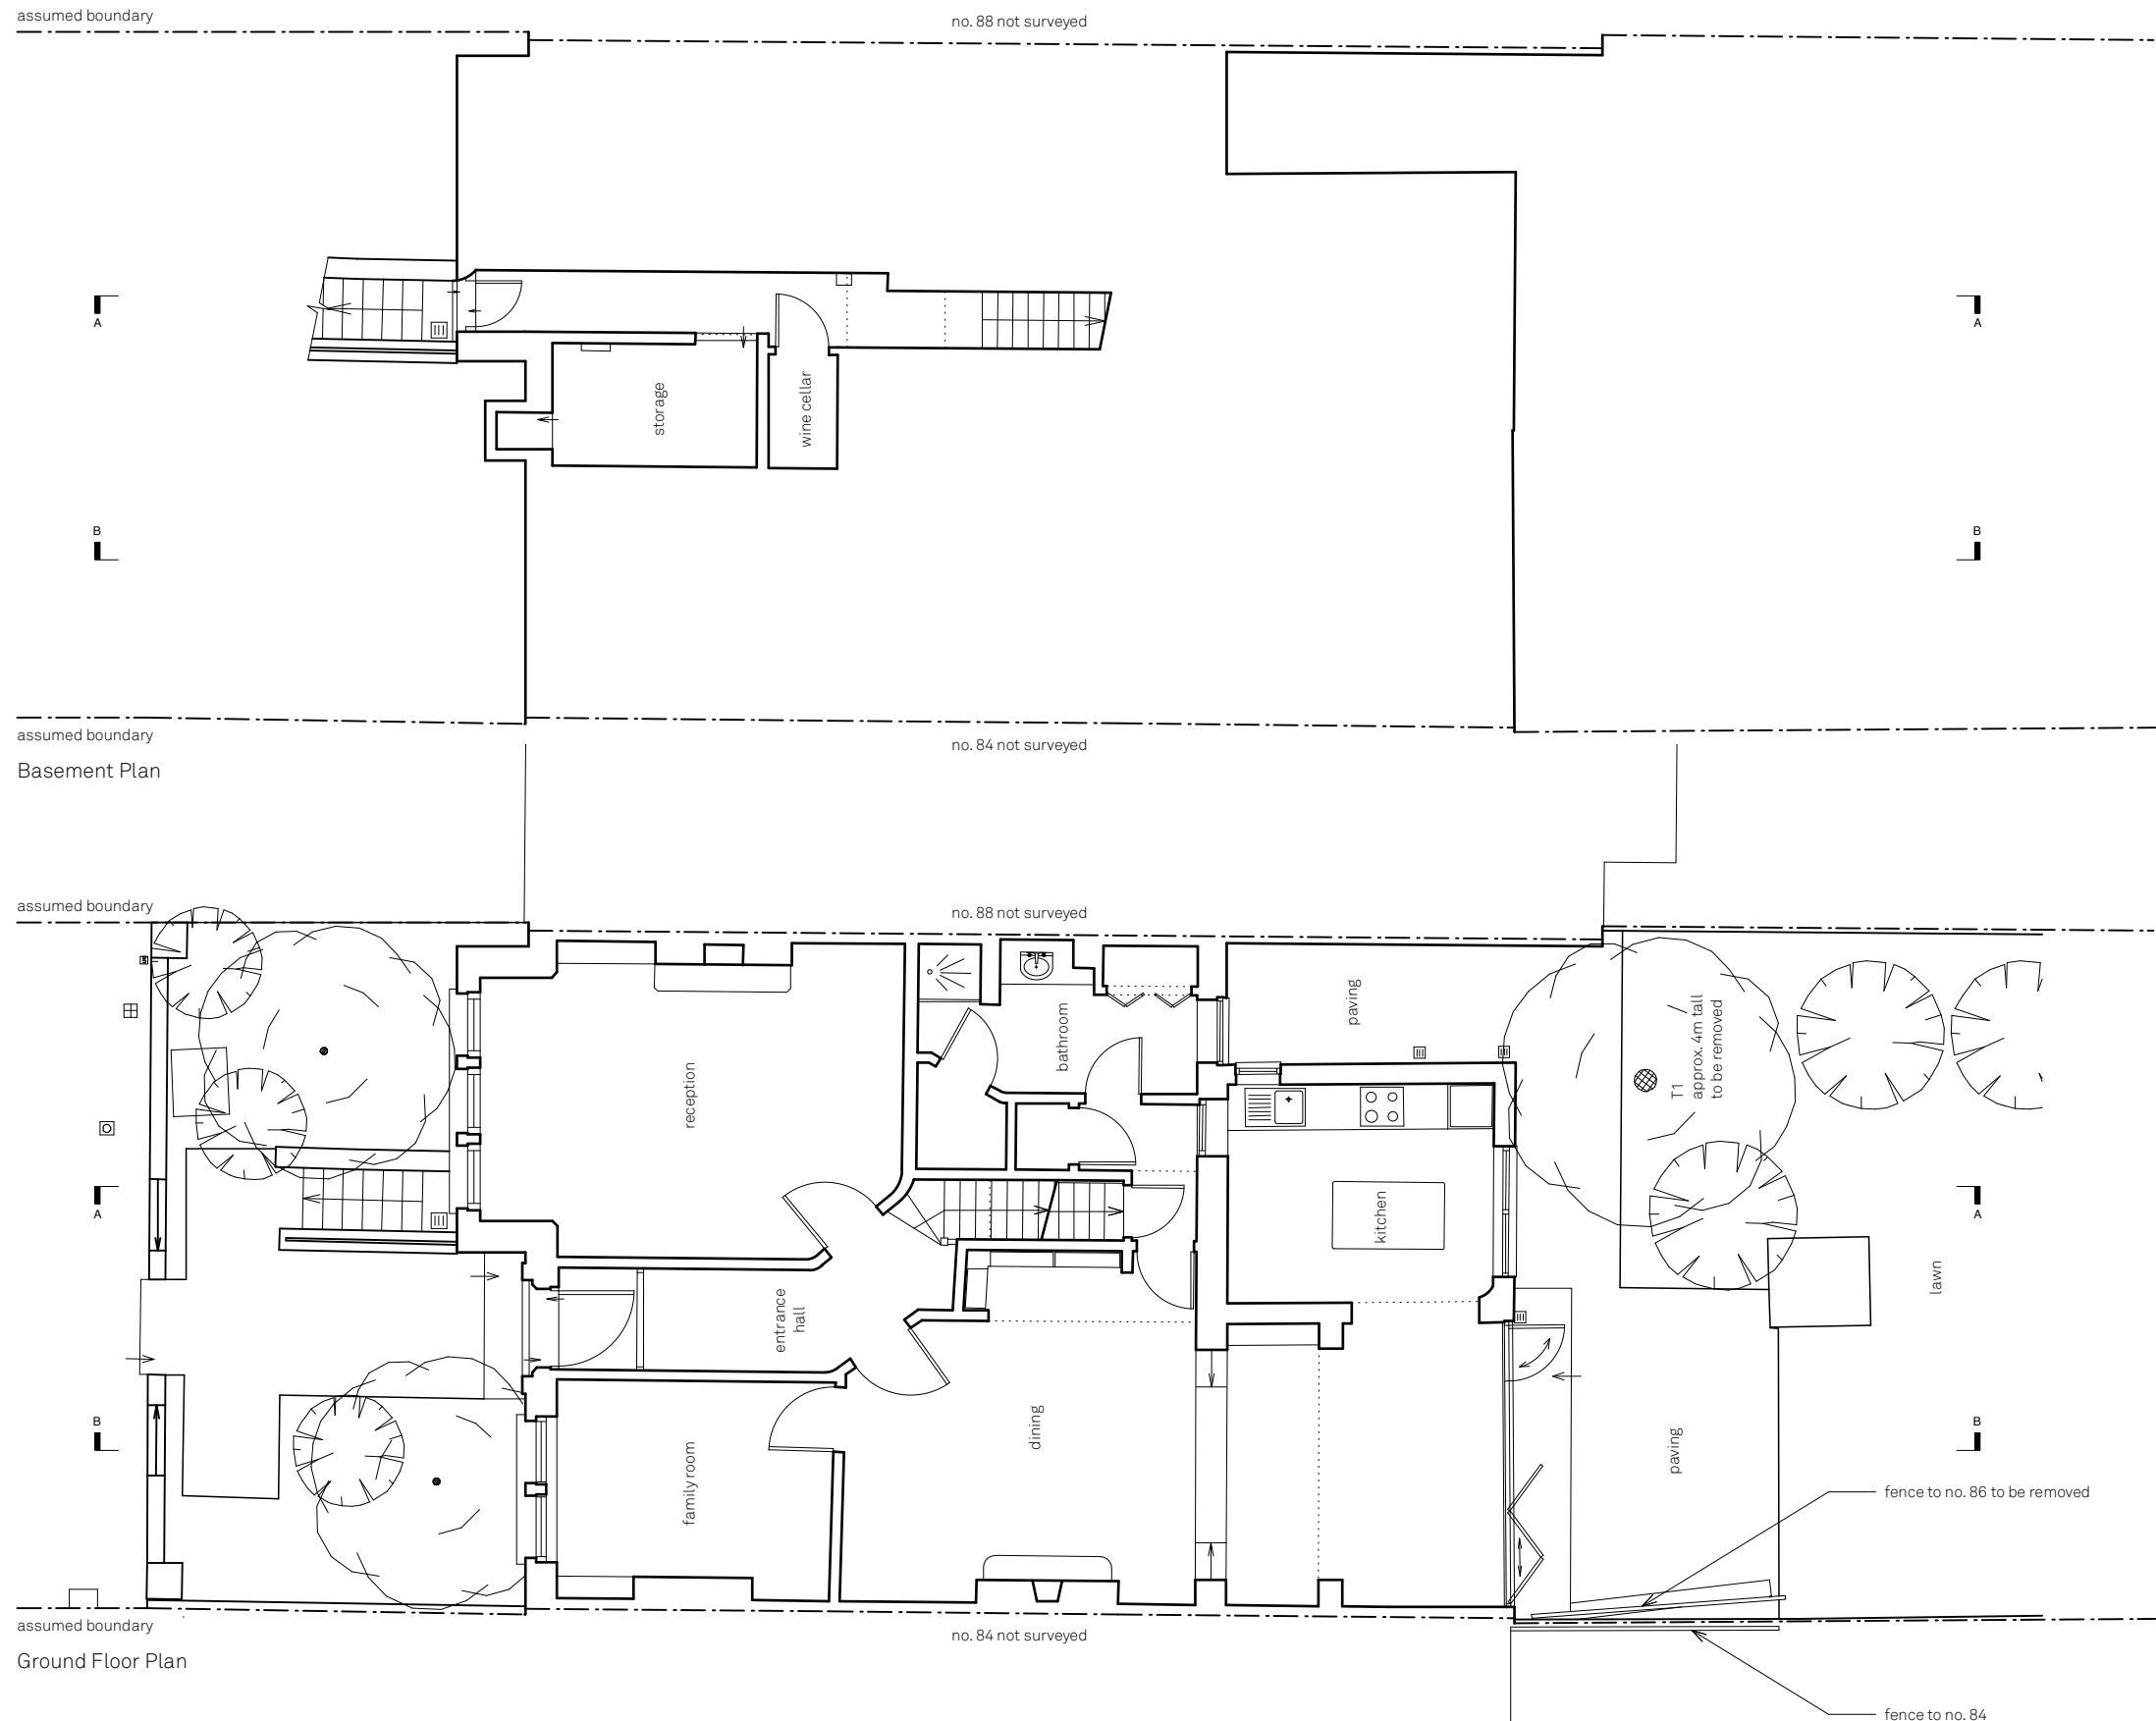

Existing Basement & GF Plans

Muswell House
 86 Muswell Road
 Drawn By WM
 Scale 1:100
 Status
 Project Stage Planning

Issue Notes Date