



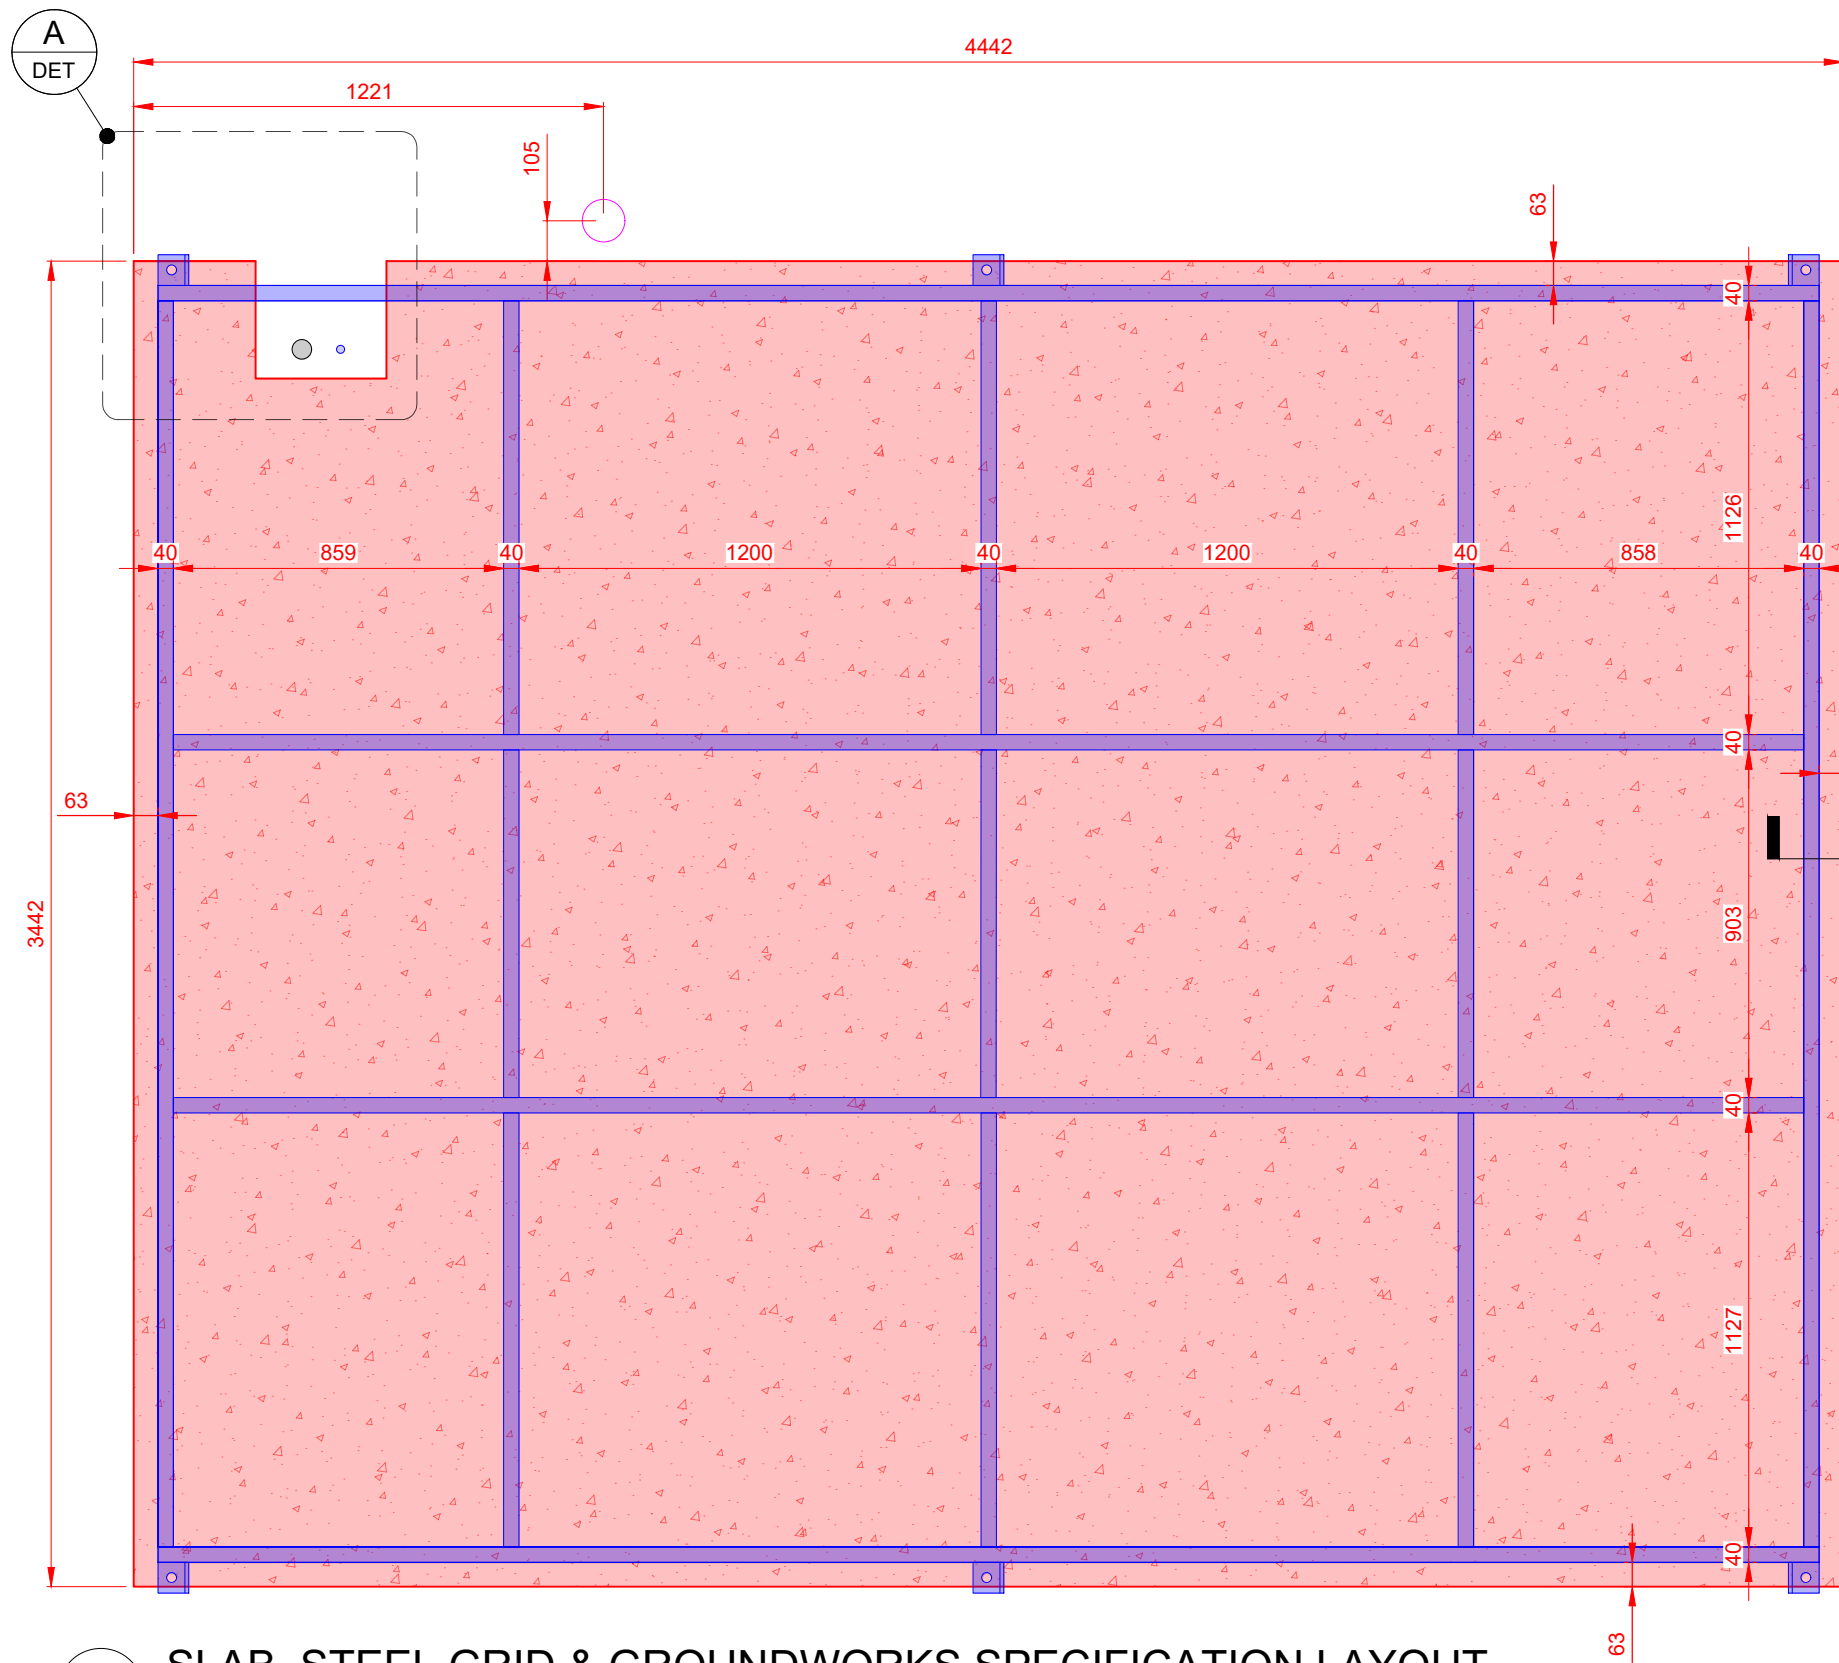


01 SLAB, STEEL GRID & GROUNDWORKS SPECIFICATION LAYOUT

Scale 1:20

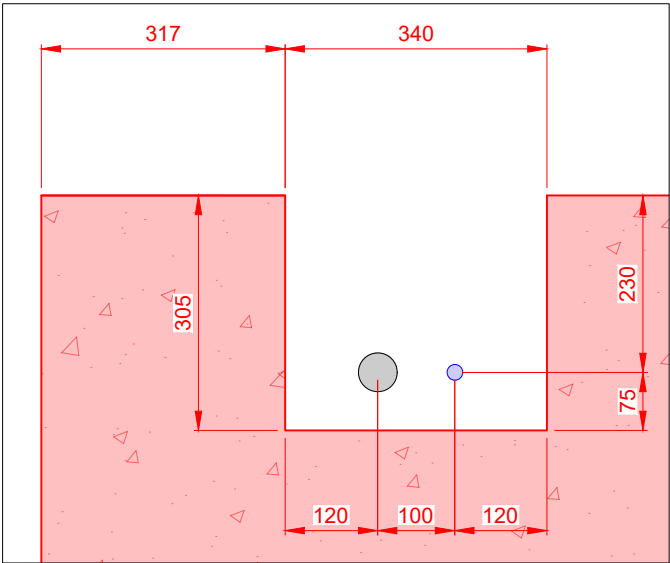

A NOTCH DETAIL

Scale 1:10

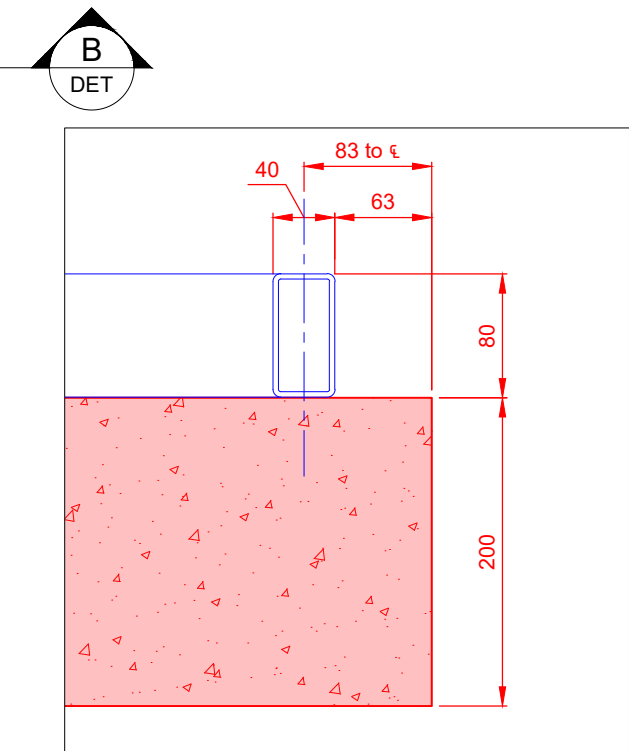

B EDGE DETAIL

Scale 1:5

DO NOT SCALE FROM THIS DRAWING

© copyright: all rights reserved. This drawing must not be reproduced or be scaled.

PLEASE NOTE :
All dimensions are in millimetres unless stated otherwise
All drawings in 1st Angle Projection unless stated otherwise

EXTENT OF 200mm CONCRETE SLAB.

40x80x5mm RECTANGULAR HOLLOW SECTION.

80x80x10mm STEEL LIFTING ANGLES.

CLIENT APPROVAL

Please tick **one** box to indicate stage of approval.

☐ Category A - Approved with no comments.

☐ Category B - Approved with minor comments.

☐ Category C - Rejected.

Any comments from the client to be issued back to Innova as part of the standard approval process, via an email or PDF markup.

Client signature :

Date :

P01	15.12.22	APPROVAL ISSUE		AC	DO
REV	DATE	DESCRIPTION OF REVISION		DRAWN	CHECK

Innova
Unit 700
Thorp Arch Trading Estate
Thorp Arch
Wetherby
LS23 7BJ
T: 0845 034 1450
E: Enquiries@innova.uk.com

CLIENT

HARINGEY COUNCIL

PROJECT TITLE

NEW RIVER SPORTS GROUND

DRAWING TITLE

TYPE 1 - SLAB, STEEL GRID & GROUNDWORKS SPECIFICATION & LAYOUT.

Drawn by
AC

Scale
1:20 @ A3

APPROVAL

Date
Dec '22

Drawing No
408087-DR-0007

Rev
P01