





Side Elevation from no. 88 looking towards no. 86

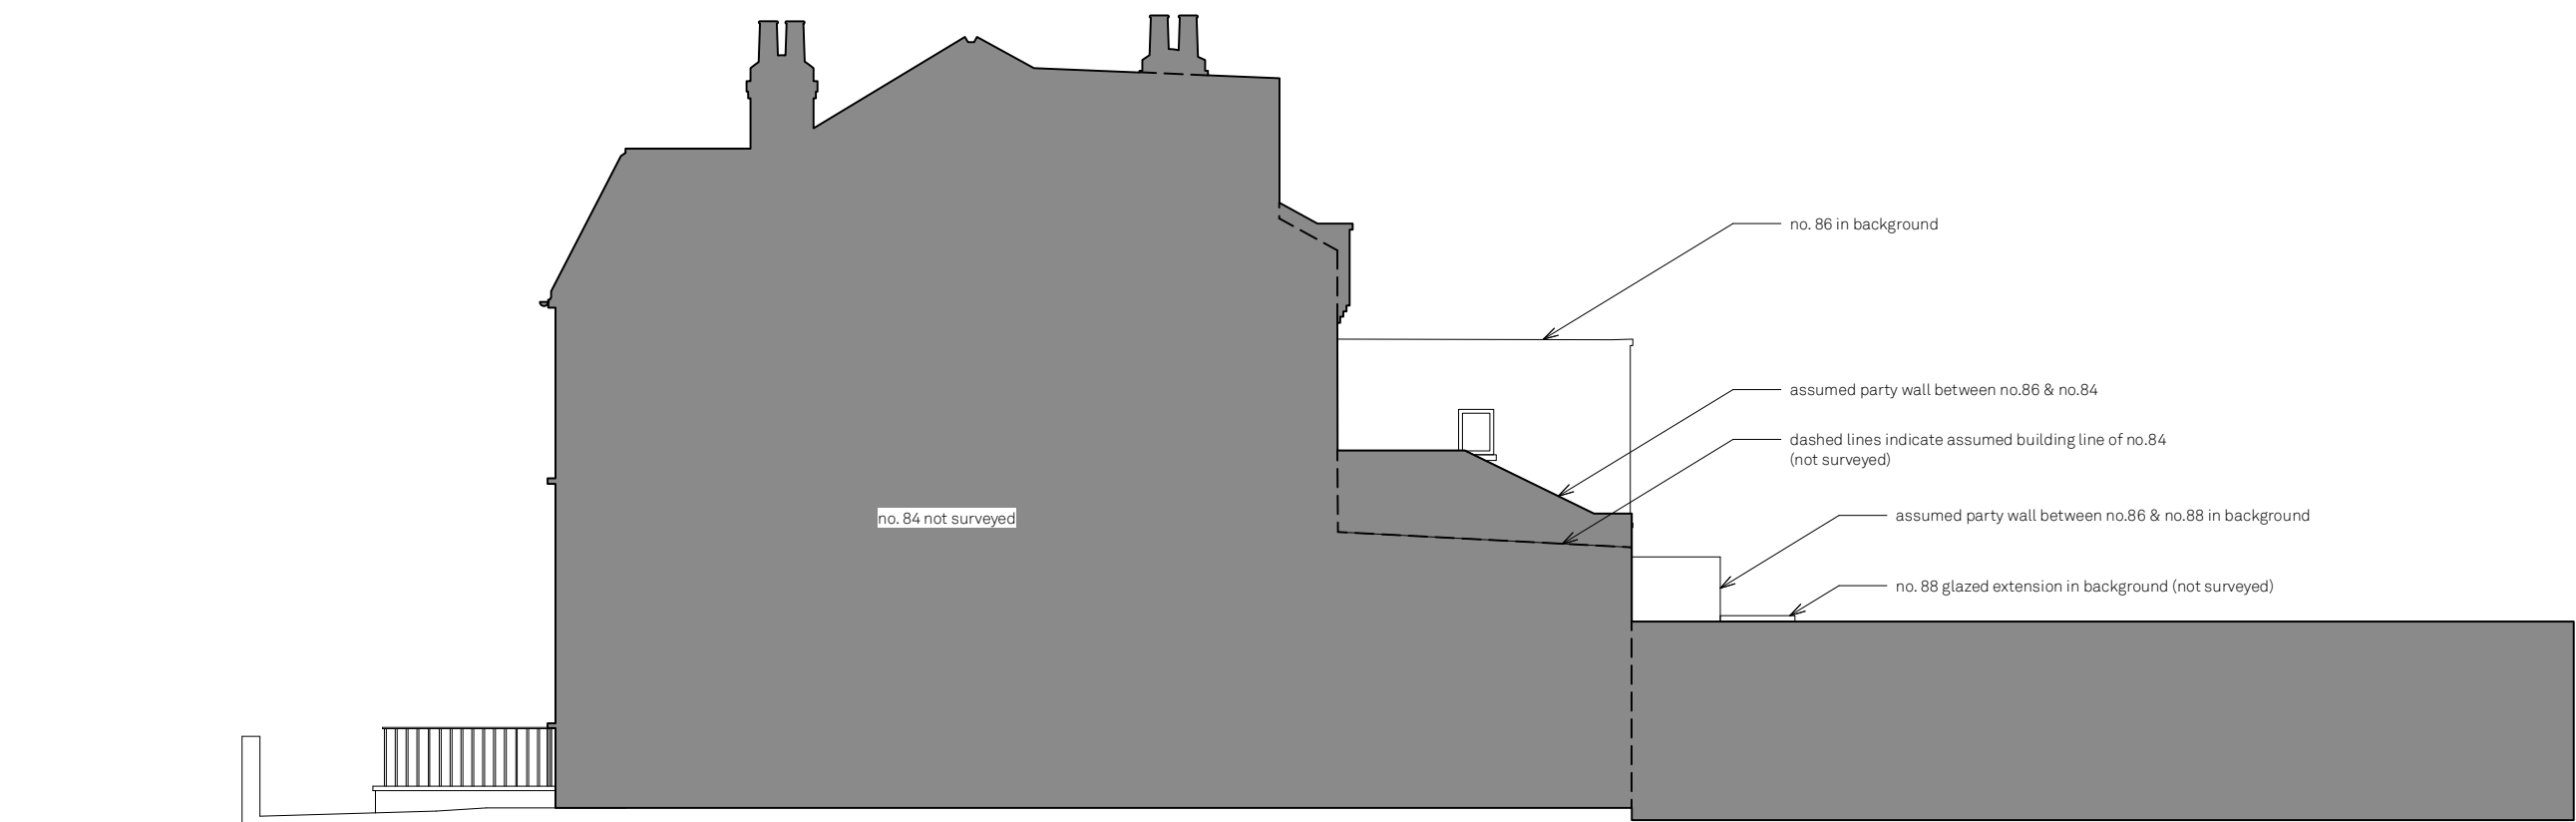

Side Elevation from no. 84 looking towards no. 86

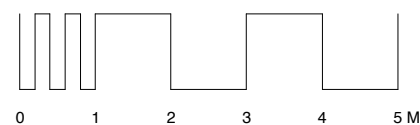

Existing Side Elevations

Muswell House

86 Muswell Road

Drawn By

Scale

Status

Project Stage

WM

1:100

Planning

Issue Notes

Date

Paul Archer Design Ltd

Unit D204 Lana House 116 Commercial Street London E1 6NF

Tel. 020 3668 2668

896.206

paul archer
design

www.paularcherdesign.co.uk