


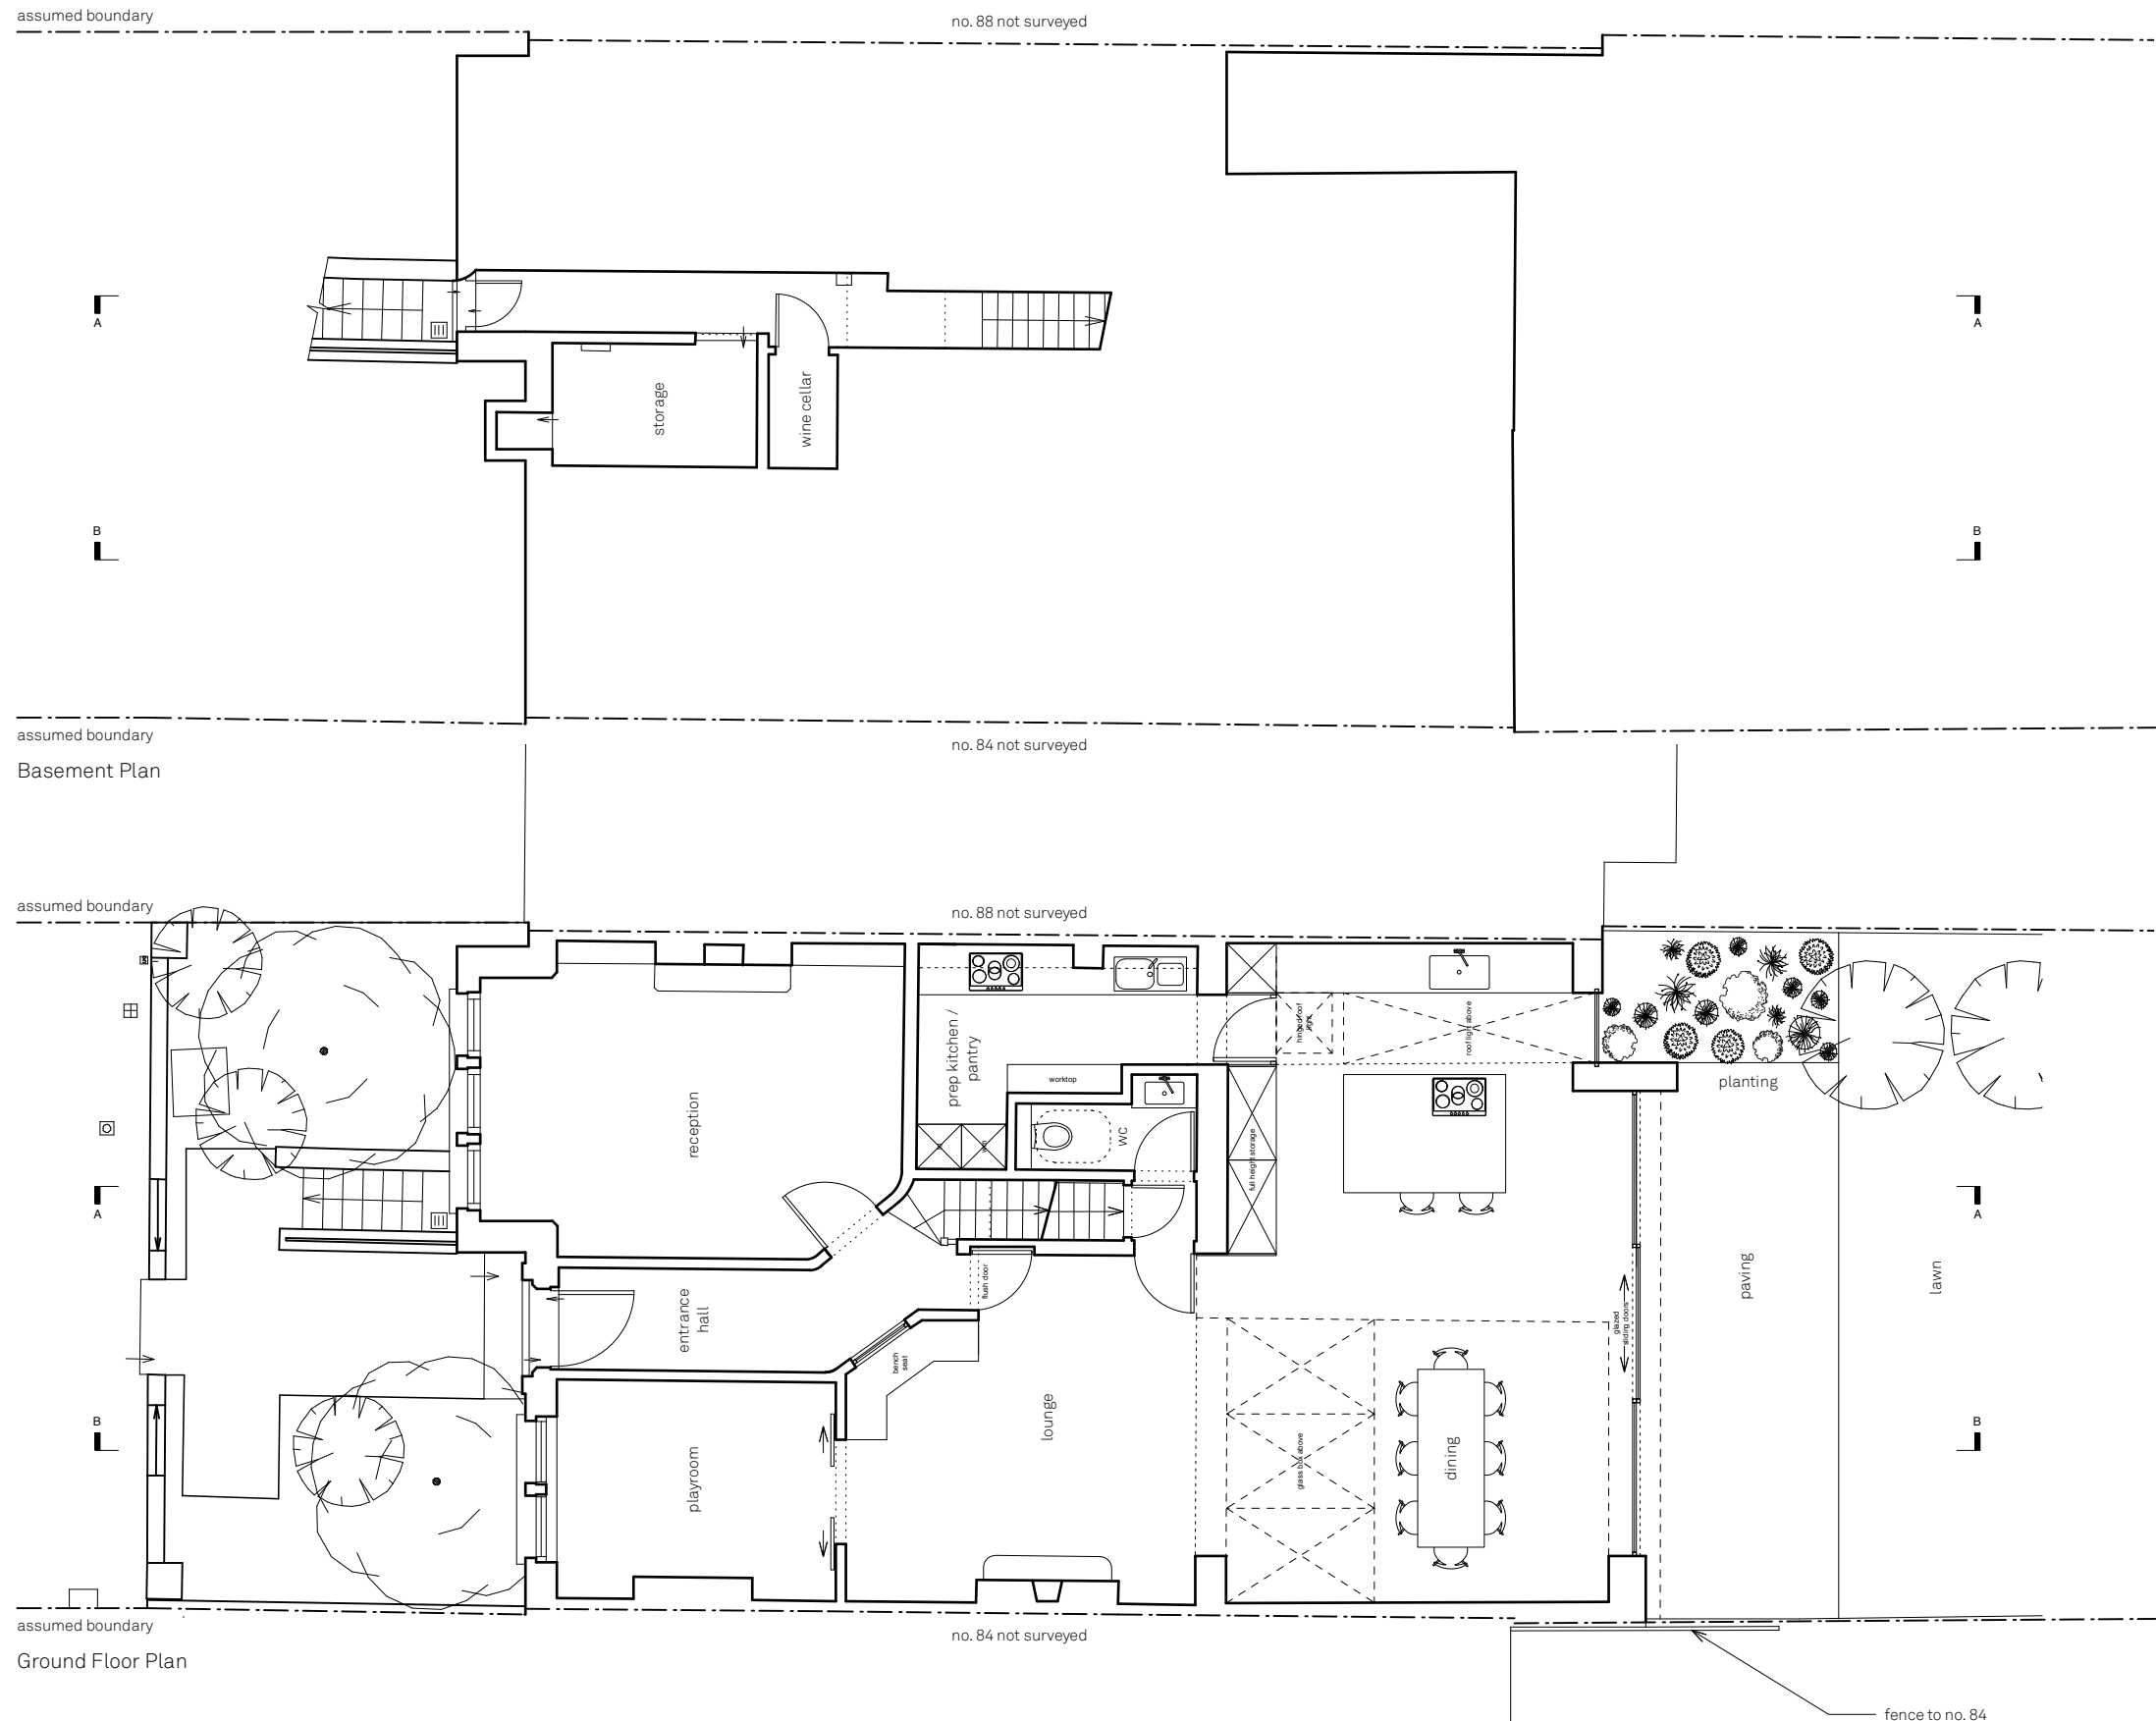

# Proposed Basement & GF Plans

Muswell House

86 Muswell Road

Drawn By WM

Scale 1:100

Status

Project Stage Planning

Issue Notes Date

896.211

paul archer  
design