



Profile of NO 33 Wargrave Type 3

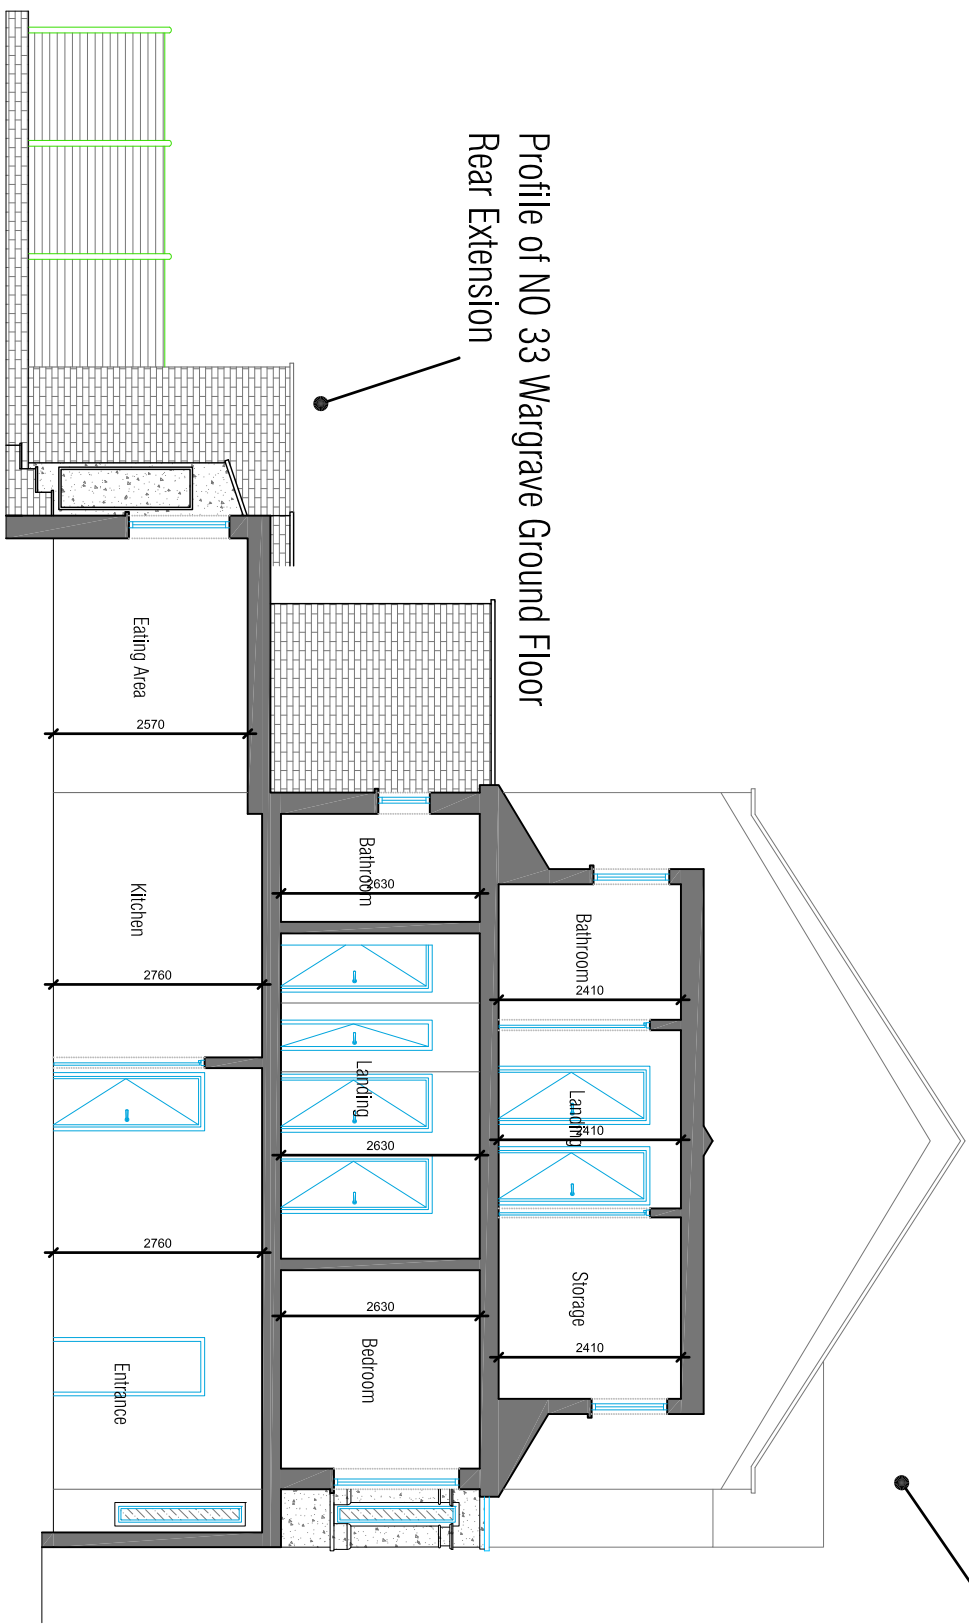

Section A - A NO 31

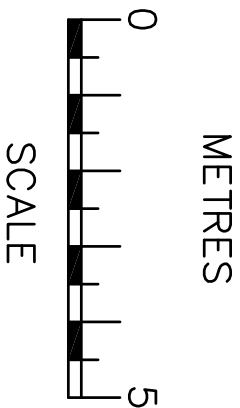

NOTES
The contractors are to check all the dimensions, levels, drain runs and general condition of the site before works commence.

All works are to be carried out in accordance with current Building Regulations, British Standards, Code of Practice and Local Authority Requirements.

AJ PLANS
info@ajplans.co.uk
020 8150 1820

Project:
31 & 33 Wargrave Ave
London N15 6UH

Title:
Proposed Section A - A NO 31

Date: May 2022	Scale: 1:100 @ A3
Dwg. No. WG.31&33.PRO.060	Rev: A