


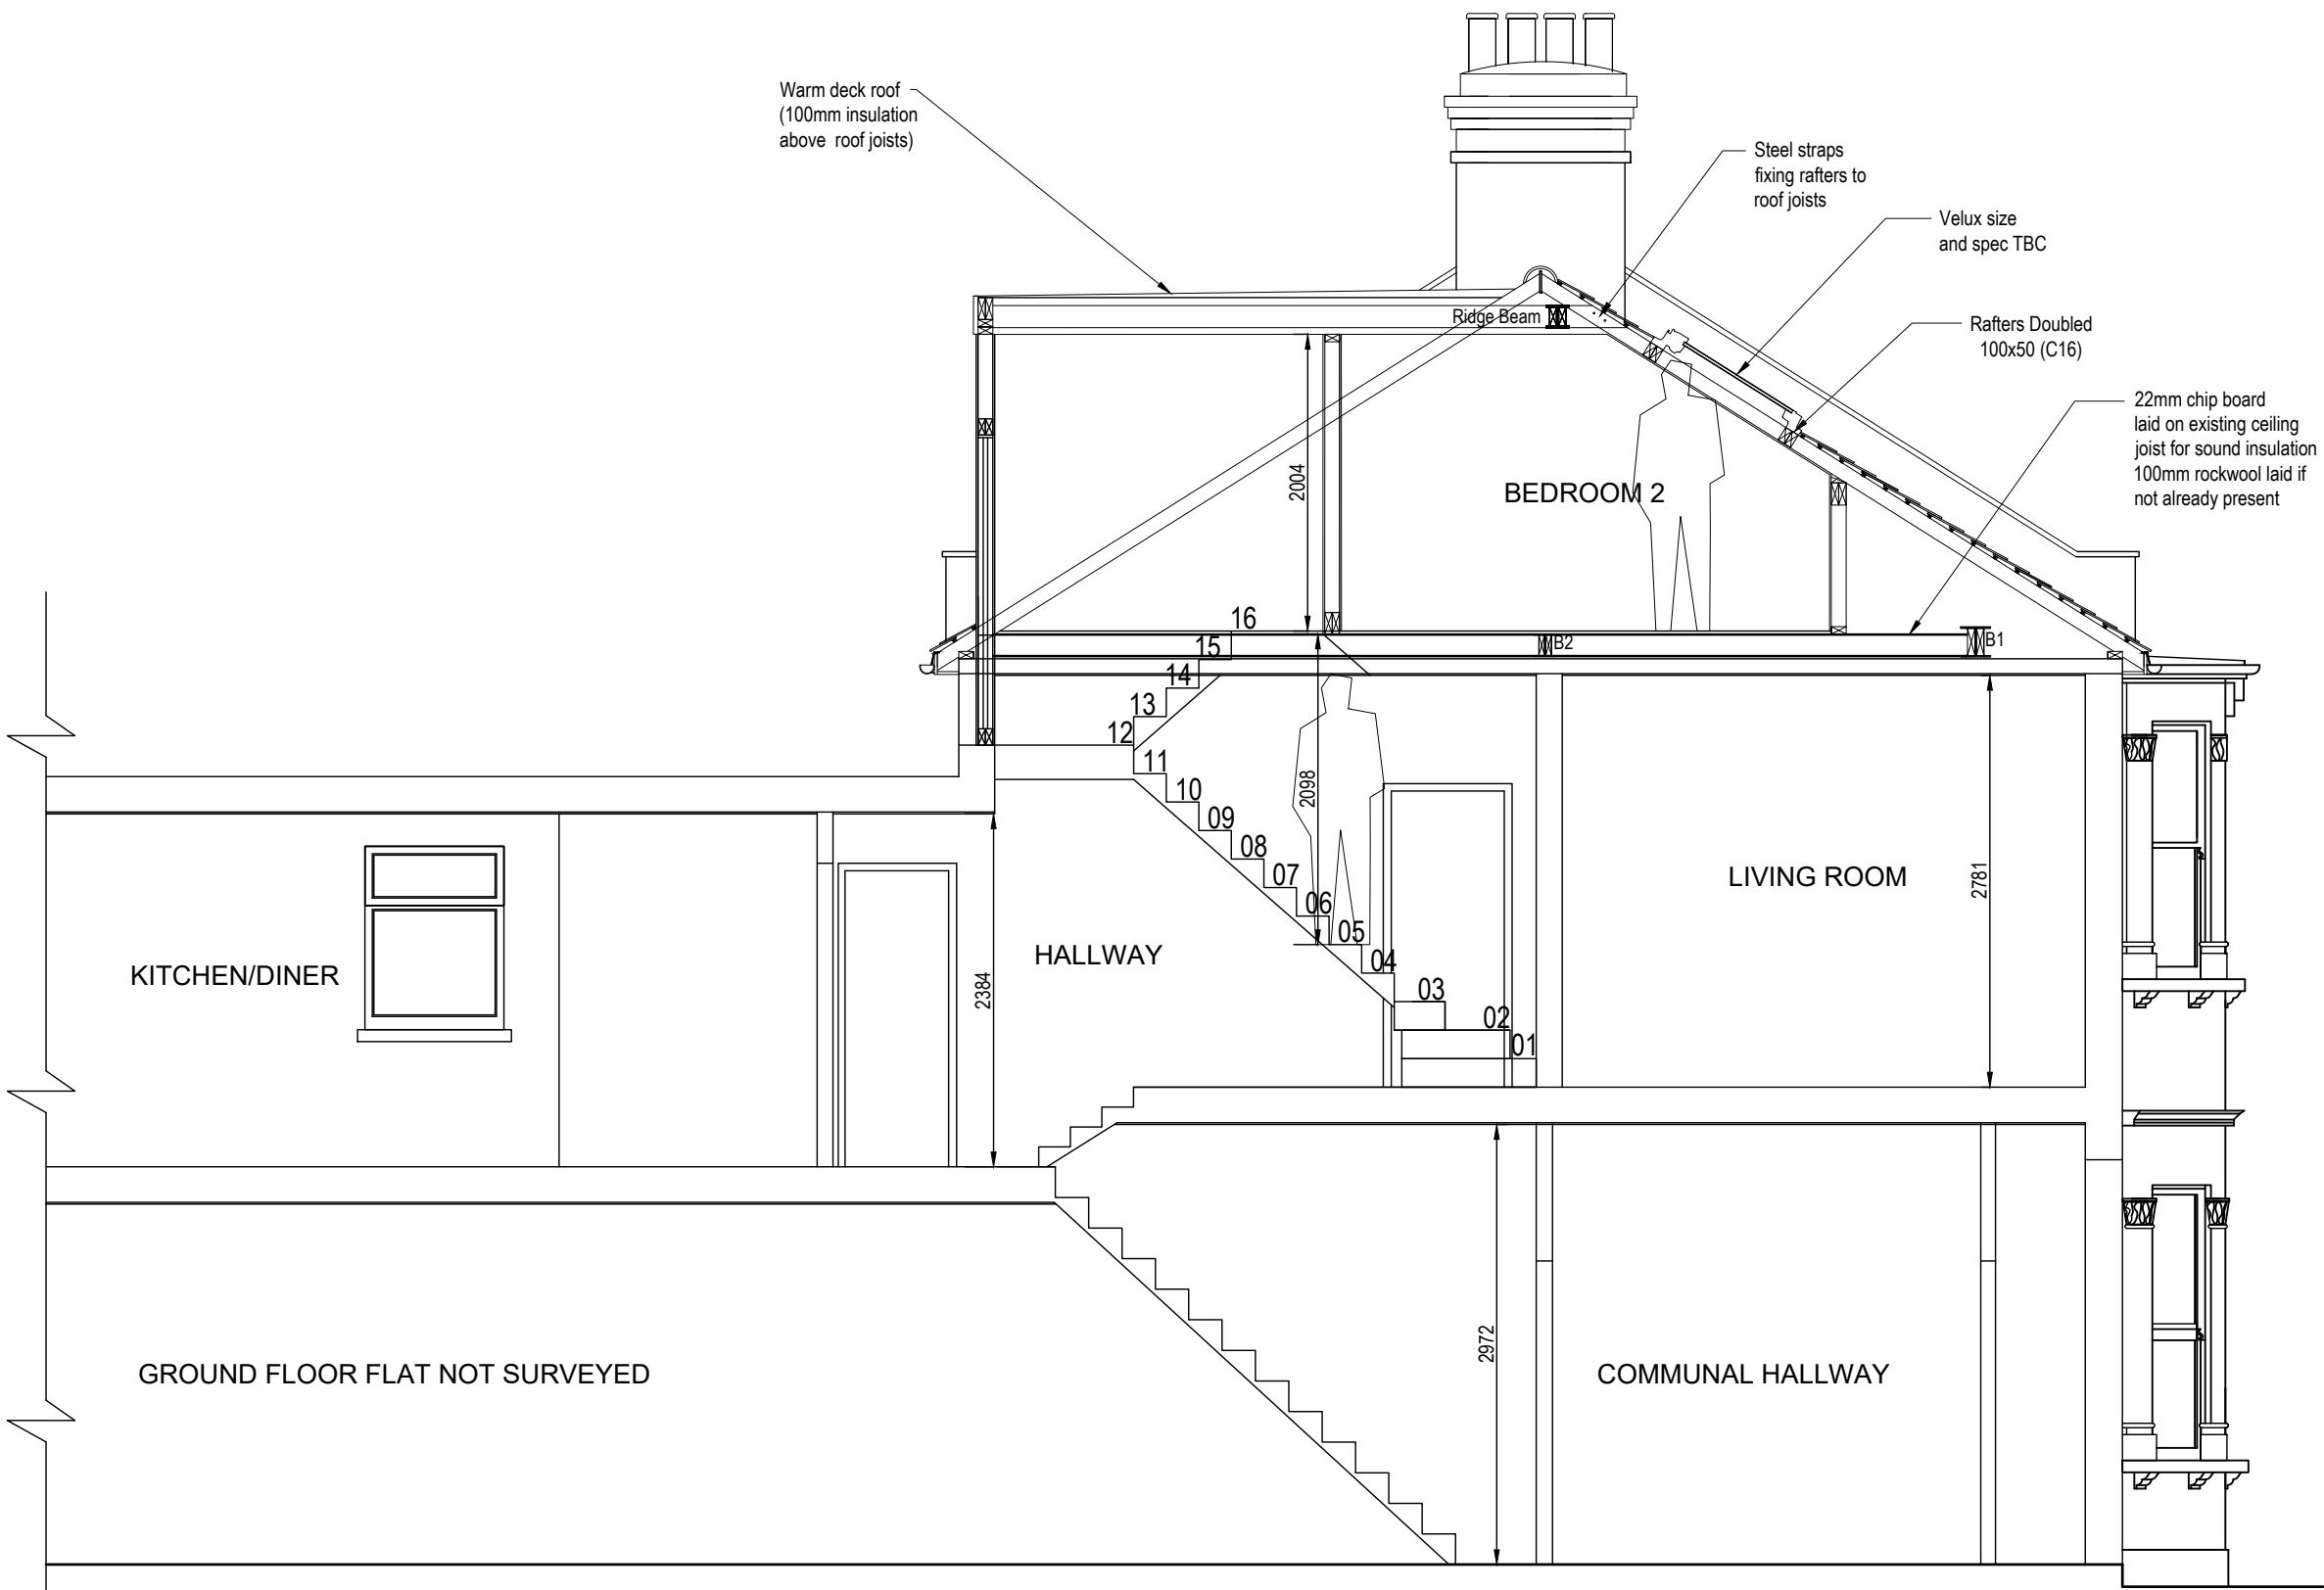

Notes:
The General contractor is responsible for the verification of all dimensions on site and shall inform the contract administrator of any discrepancies.

Do not scale from this drawing. Use figure dimension only.

Date	Description	Rev
Drawing 5		
Project 68B Raleigh Road, London N8 0HY Proposed Loft Conversion		
Client Ben Mace		
Title Proposed Side Section		Revision B
Date 08-01-23	Scale 1-50 @A3	Drawn SH
Job No.	Dwg No.005	Checked by

PROPOSED SECTION

