



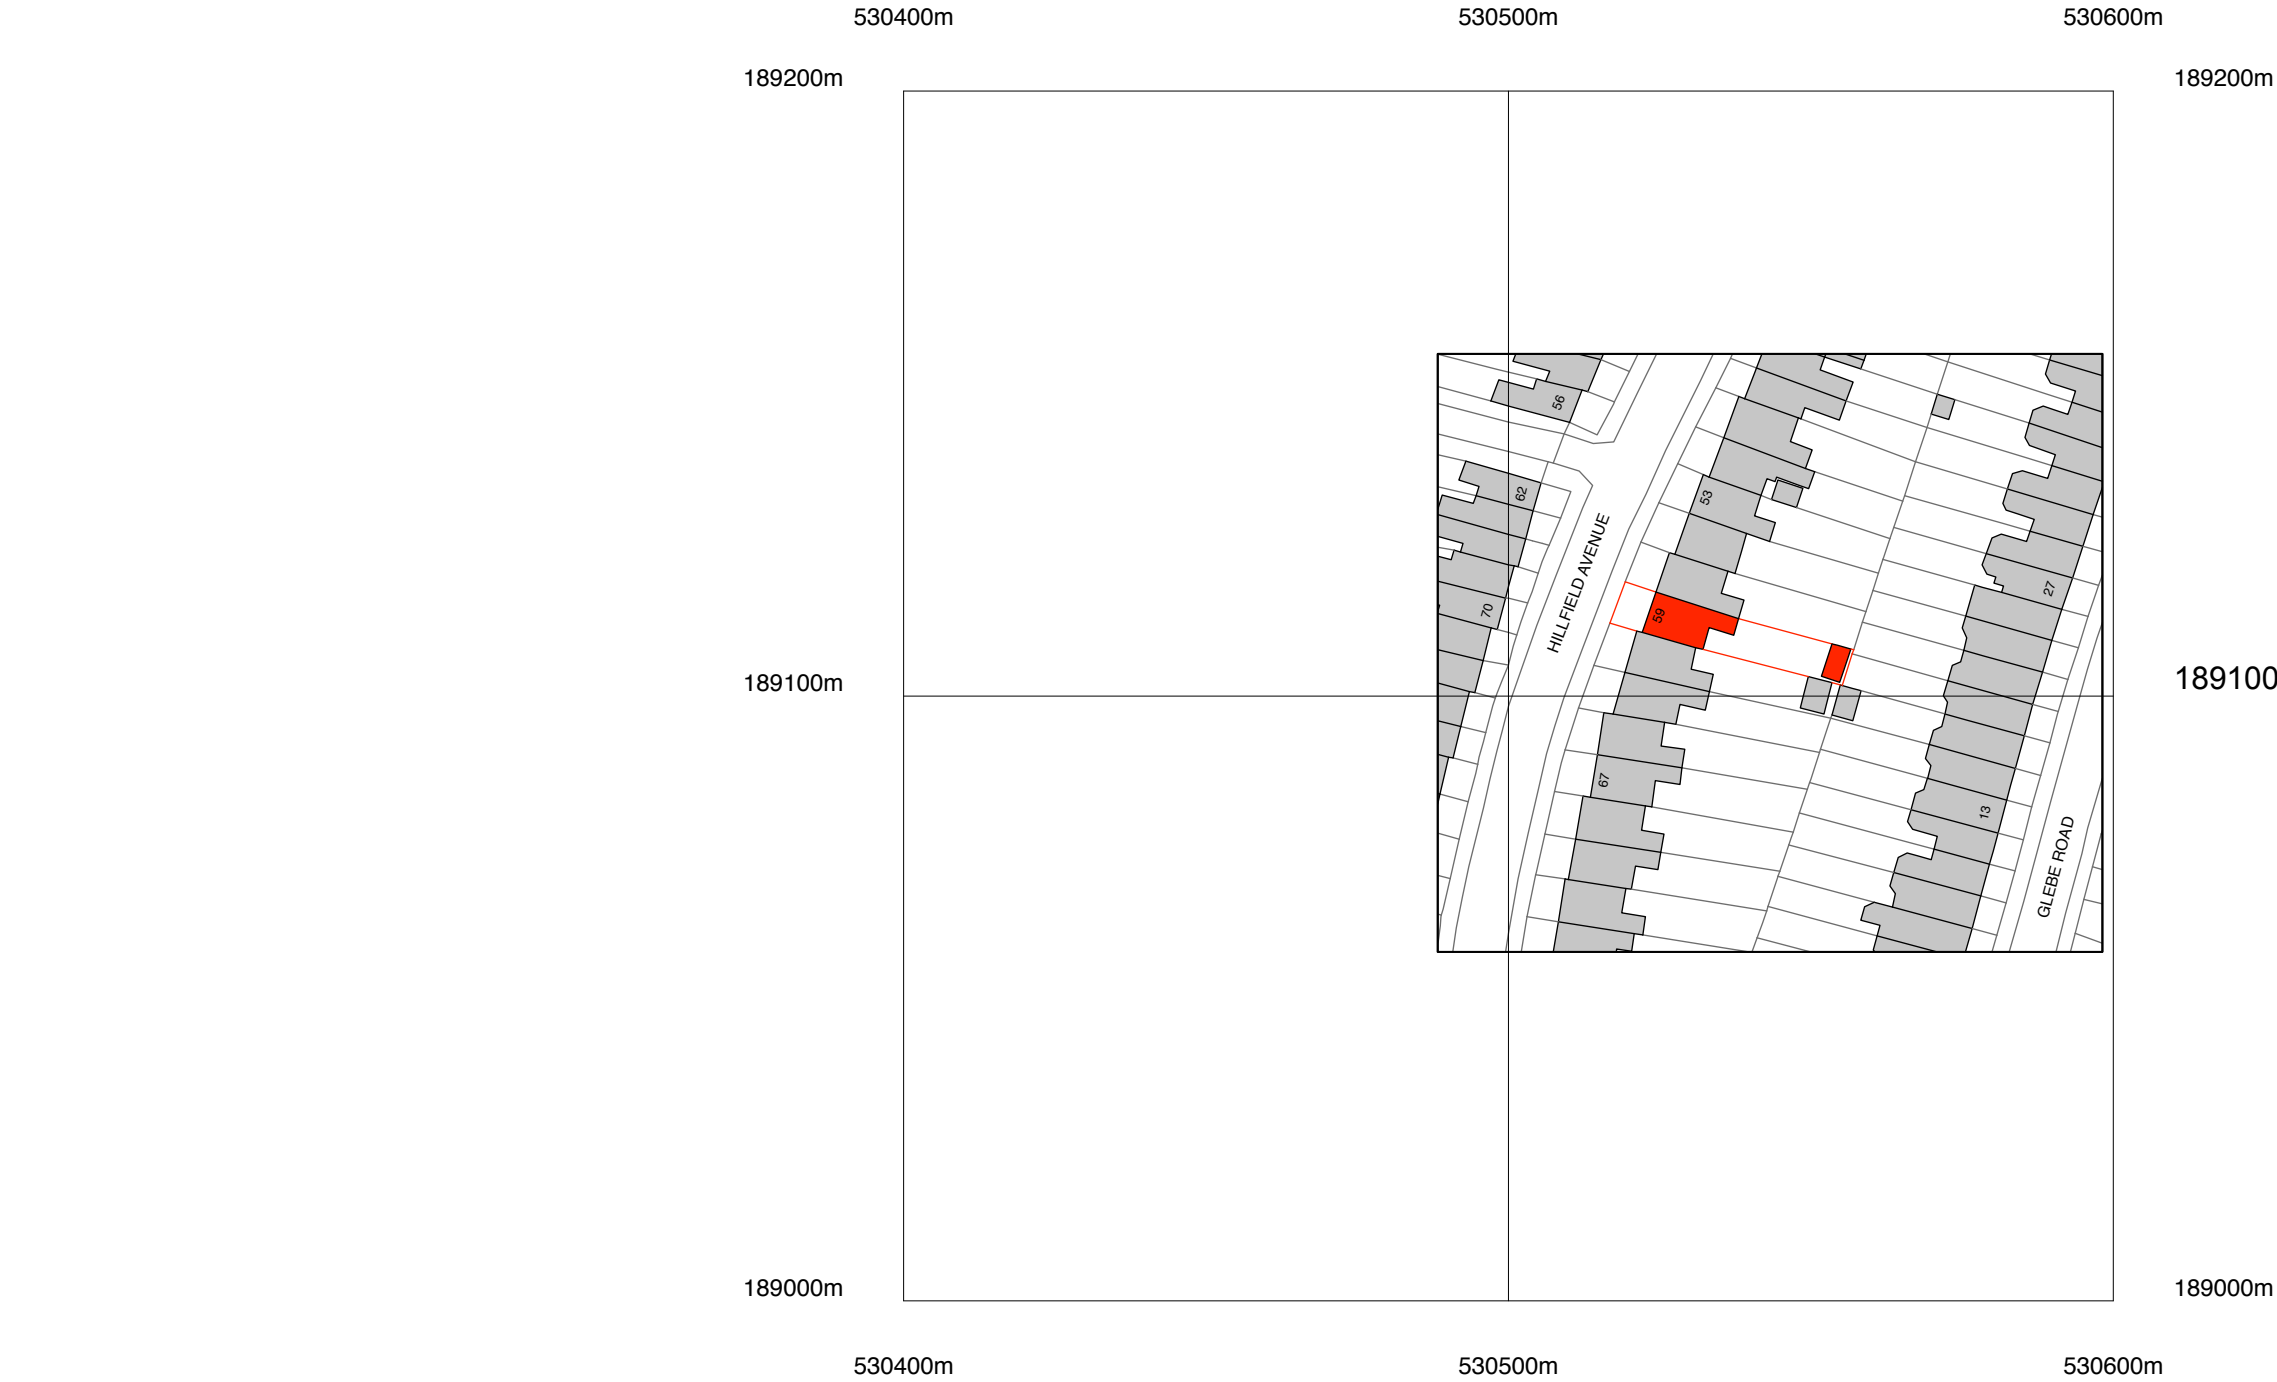

Crown Copyright and database rights 2022 OS Licence no. AC0000849896

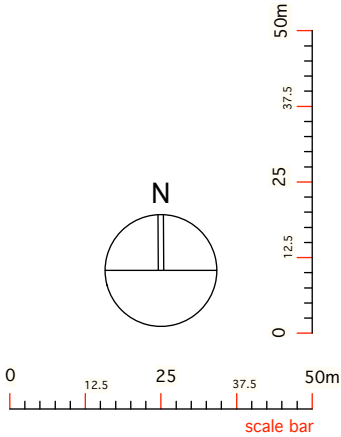

rev		date		notes		A2studio 106-108 high street, london N8 7NT T 020 7998 9066 E info@a2studio.co.uk		project 59 hillfield avenue london N8 7DS			
P1	24/01/23	issued for planning									
						dimensions are not to be scaled from this drawing. this drawing is based on current available information and should not be relied on as accurate measurements of usable space. the contractor is responsible for checking all dimensions on site. this drawing is property of A2studio ltd. and copyright is reserved by them. the drawing is issued on condition that it is not copied or disclosed by or to any unauthorised persons without the prior consent in writing of A2studio ltd.					
						title site location map					
		issue		scale		date		drw no		rev	
		planning		1:1250 @ A3		24.01.2023		HNK A-000		P1	

dimensions are not to be scaled from this drawing. this drawing is based on current available information and should not be relied on as accurate measurements of usable space. the contractor is responsible for checking all dimensions on site.

this drawing is property of A2studio ltd. and copyright is reserved by them. the drawing is issued on condition that it is not copied or disclosed by or to any unauthorised persons without the prior consent in writing of A2studio ltd.