

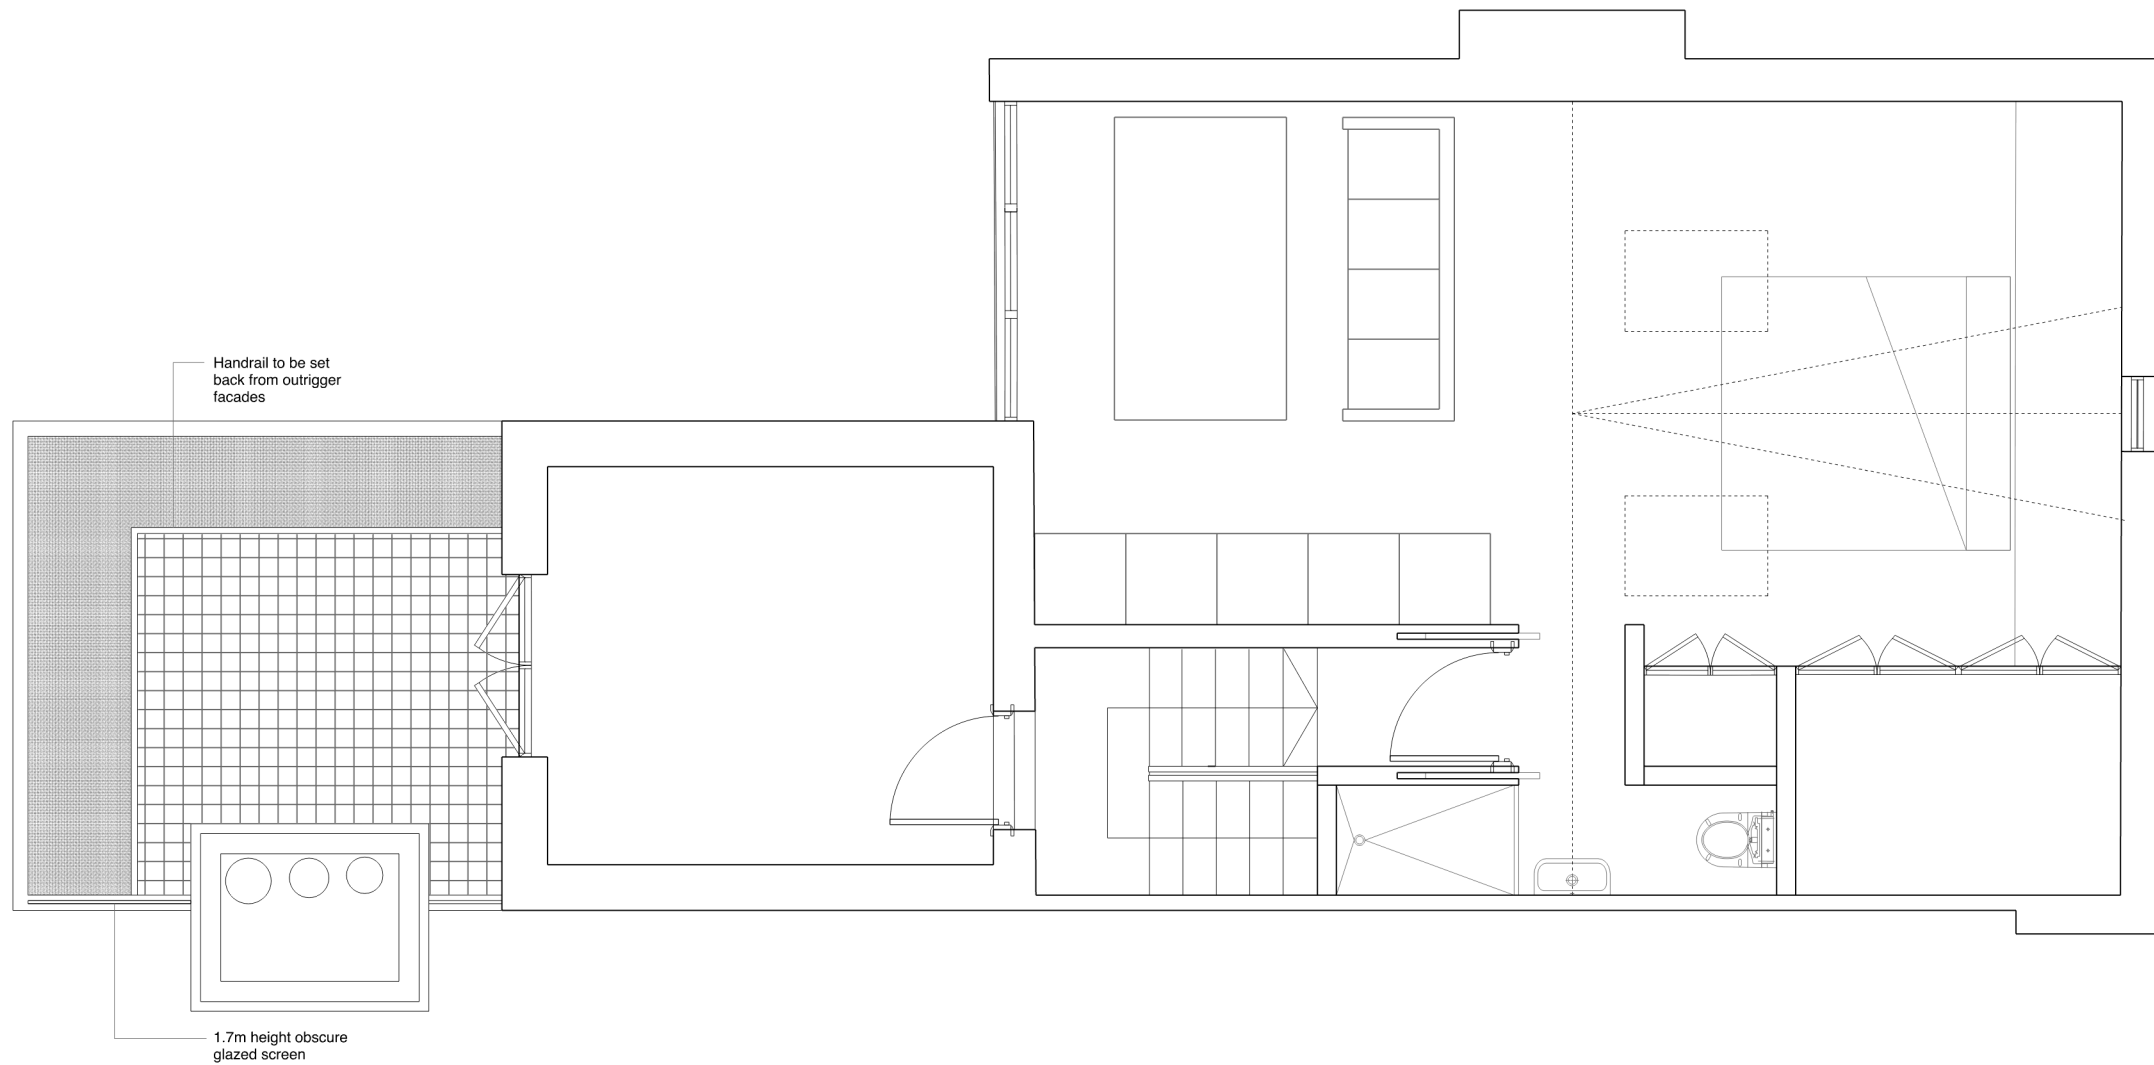
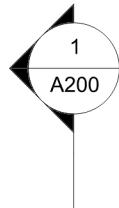


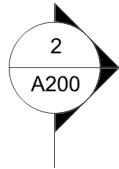

01 Proposed Loft
1:50

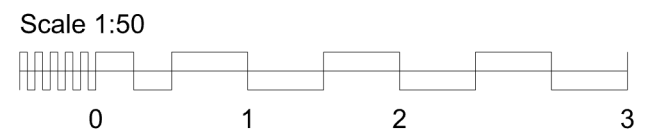

craft

General Notes

1. Do not scale drawings. Dimensions govern.
2. All dimensions are in millimetres unless noted otherwise.
3. All dimensions shall be verified on site before proceeding with the work.

4. CRAFT Design shall be notified in writing of any discrepancies.
5. Any areas indicated on this sheet are approximate and indicative only.

00	09/01/23	Planning submission	
Rev.	Date	Reason For Issue	Chk

Client

Marc Tauber

Project

83 Cavendish Rd,
London, N4 1RR

Title

Proposed Loft

Project No.

090

Scale @ A3

1:50

Date

29/09/21

Drawn By

craft

Number

A-101

Revision

01