



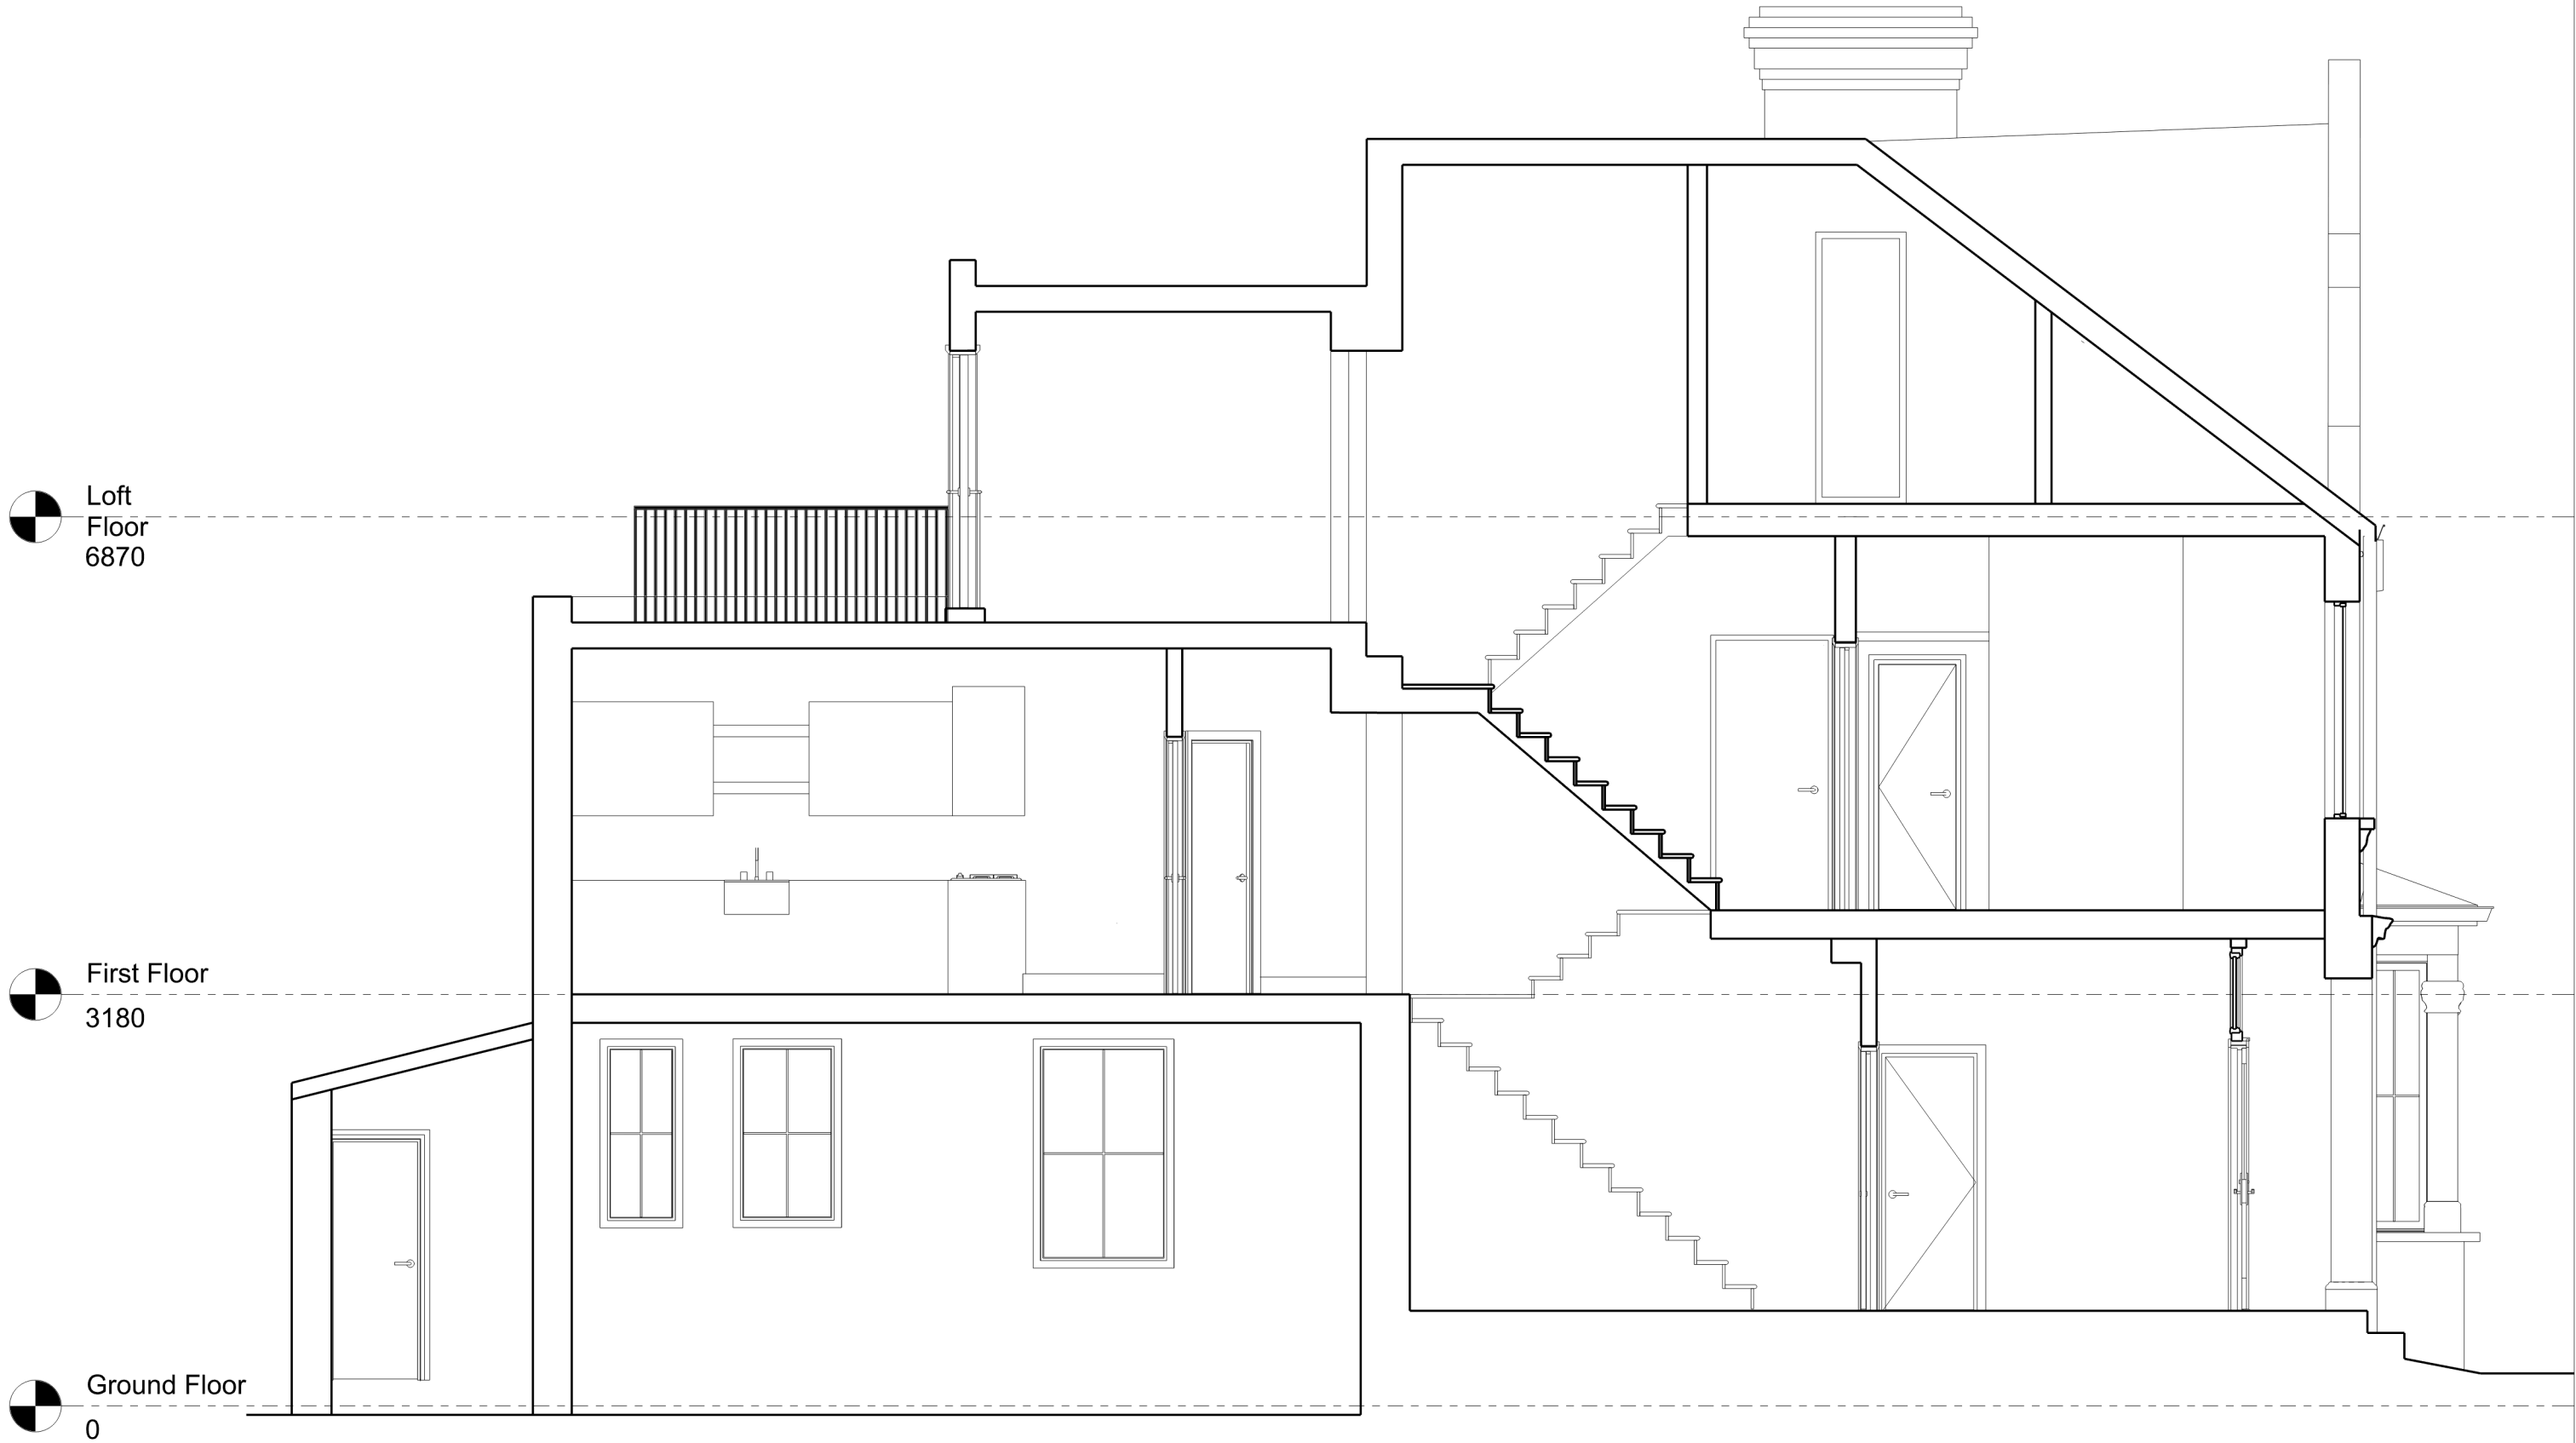

02 Proposed section
1:50

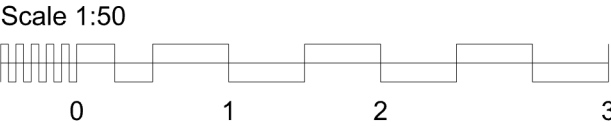

	General Notes	00	09/01/23	Planning submission	Client	Project	Title	Project No.	Scale @ A3	Date	Drawn By			
	1. Do not scale drawings. Dimensions govern.							Marc Tauber	83 Cavendish Rd, London, N4 1RR	Proposed section	090	1:50	29/09/21	craft
	2. All dimensions are in millimetres unless noted otherwise.													
	3. All dimensions shall be verified on site before proceeding with the work.													
	4. CRAFT Design shall be notified in writing of any discrepancies.													
	5. Any areas indicated on this sheet are approximate and indicative only.													
		Rev.	Date	Reason For Issue	Chk			Number			Revision			
								B-300			01			