




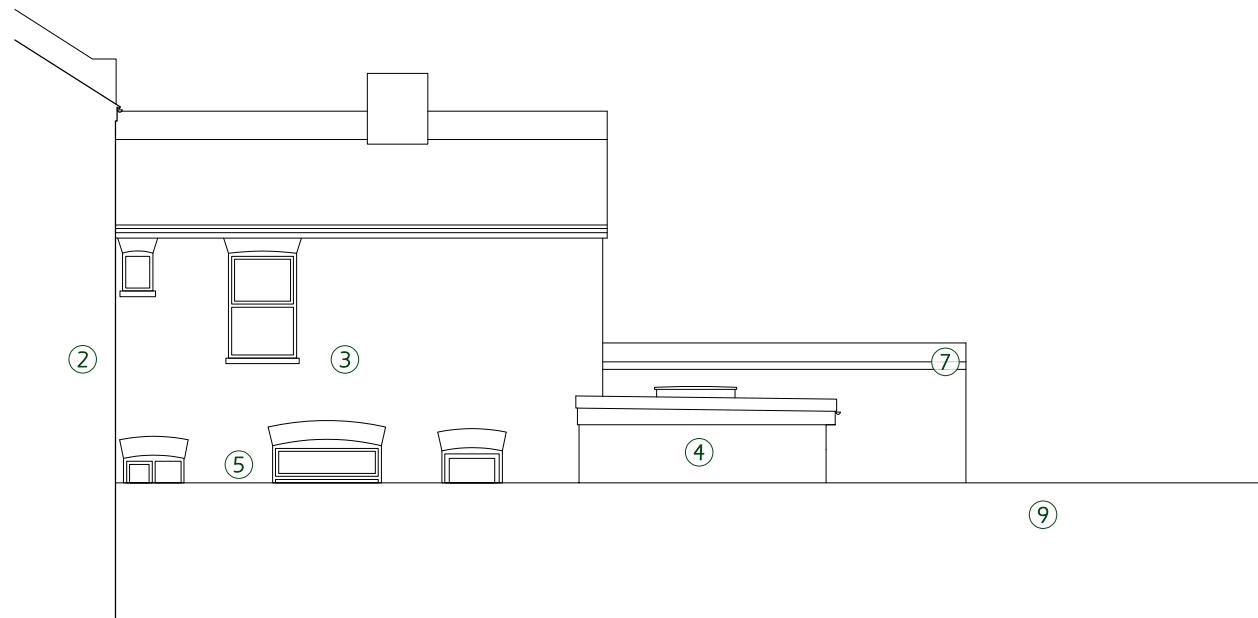

EXISTING SIDE ELEVATION FROM No.9 - Scale 1/100 @ A3

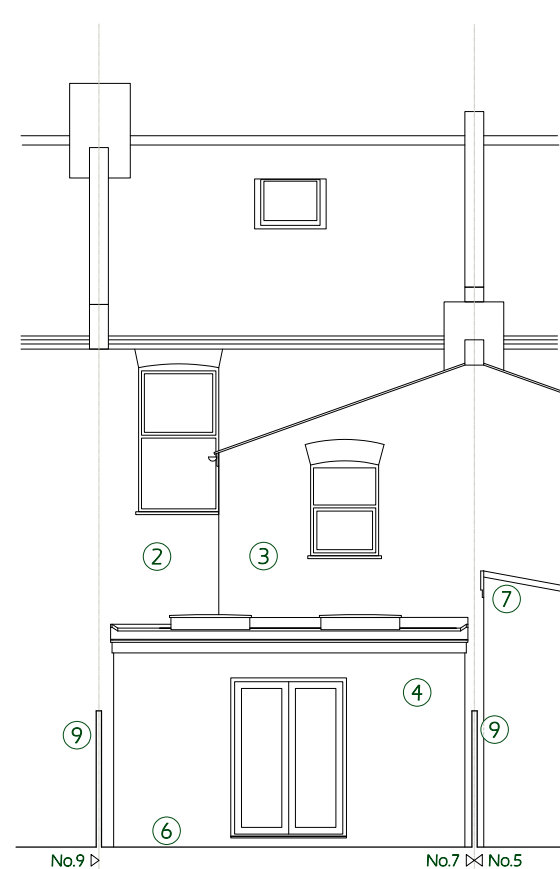


EXISTING REAR ELEVATION - Scale 1/100 @ A3

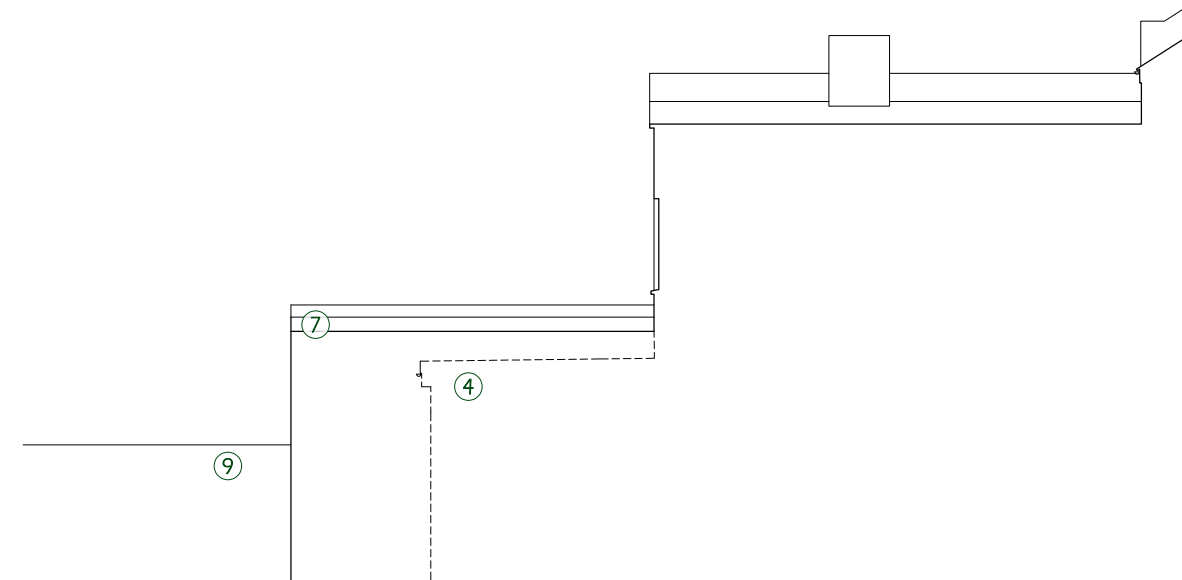


EXISTING SIDE ELEVATION FROM No.5 - Scale 1/100 @ A3

NOTES:


- 1 - Communal front garden to No.7a+b
- 2 - No.7a+b 2 storey main house, brick walls and PVC windows
- 3 - No.7a+b 2 storey original rear outrigger, brick walls and PVC windows
- 4 - Existing single storey extension to No.7a with masonry brick walls, flat roof, PVC doors and window
- 5 - rear side courtyard along outrigger
- 6 - Rear Garden to No.7a
- 7 - Existing rear extension to No.5
- 8 - Enlarged proposed extension to No.7a, brick walls to match the existing, flat roof to match the existing and new sliding doors to garden.
- 9 - 1800mm high close boarded boundary garden fence to Nos.5+9 to be retained

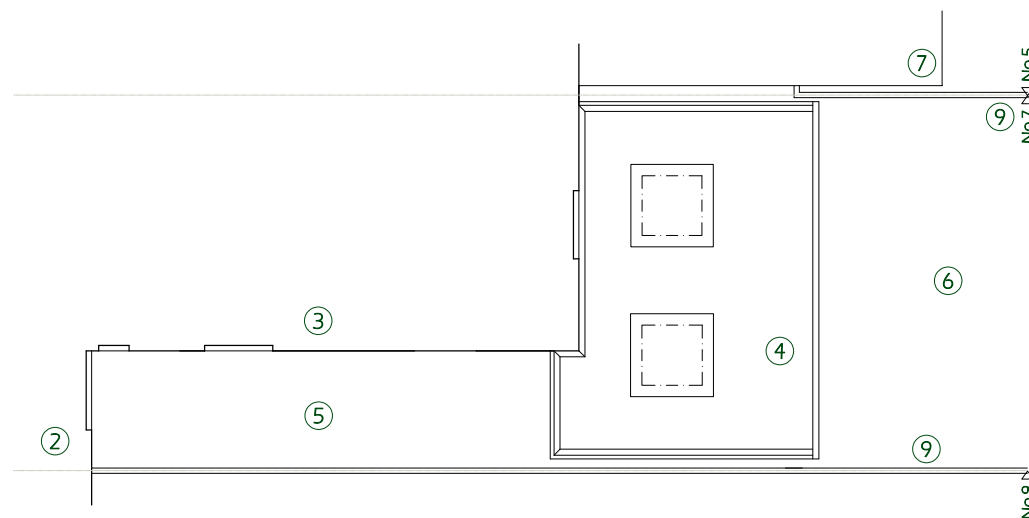

EXISTING ROOF PLAN - Scale 1/100 @ A3

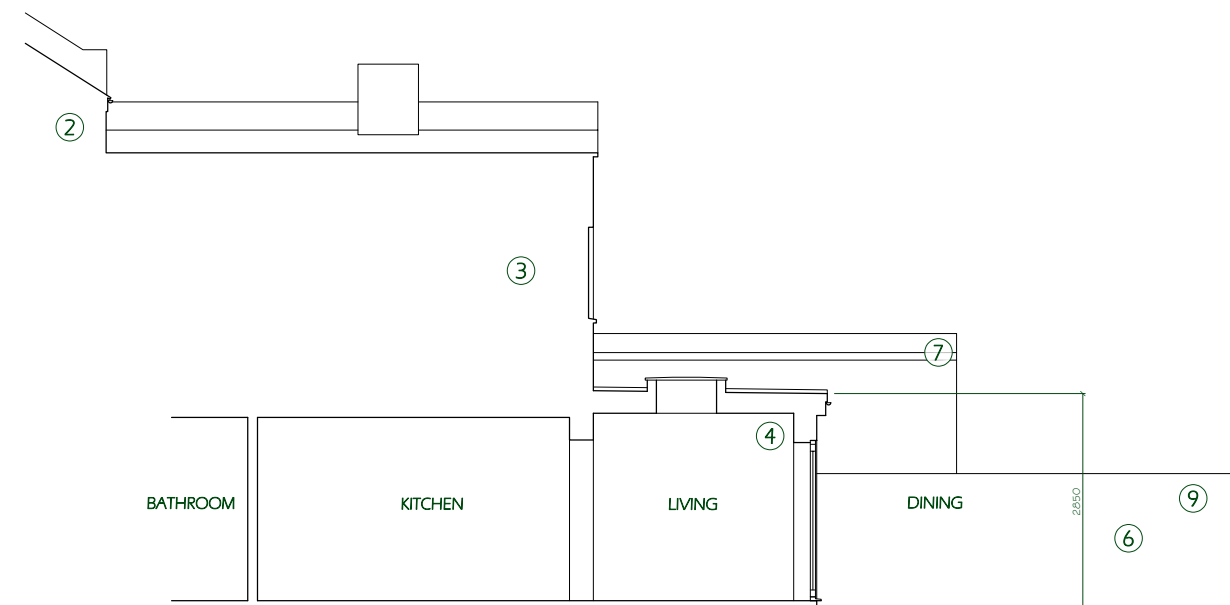

EXISTING SECTION A - A - Scale 1/100 @ A3

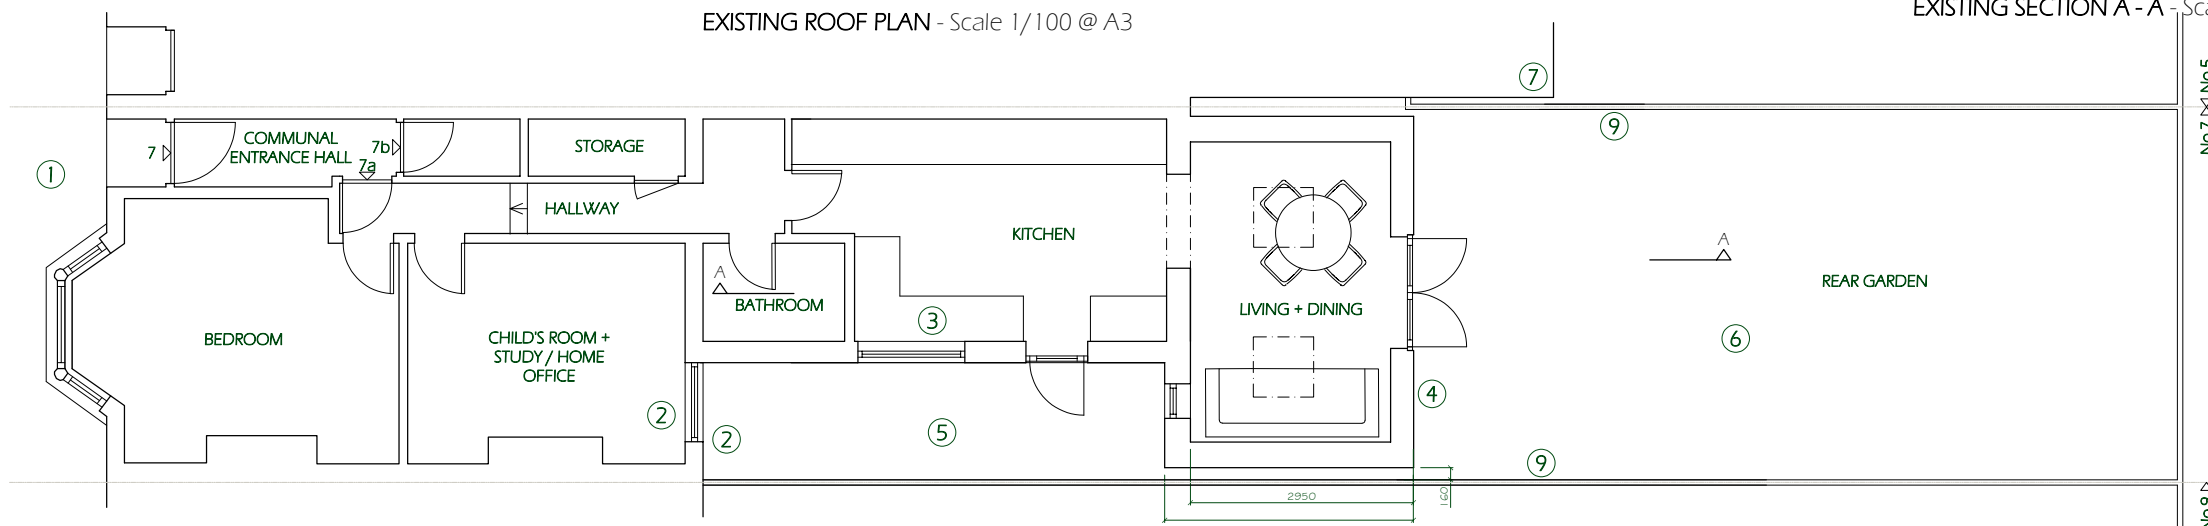

EXISTING GROUND FLOOR PLAN - Scale 1/100 @ A3



7a Waldegrave Road,
London, N8 0QA
Existing Drawings 1/100 @ A3
A144 - PL01
Planning Application - 30 January 2023
tobi jaekle architect
07986 512 411 tobi@elementalarchitecture.co.uk