



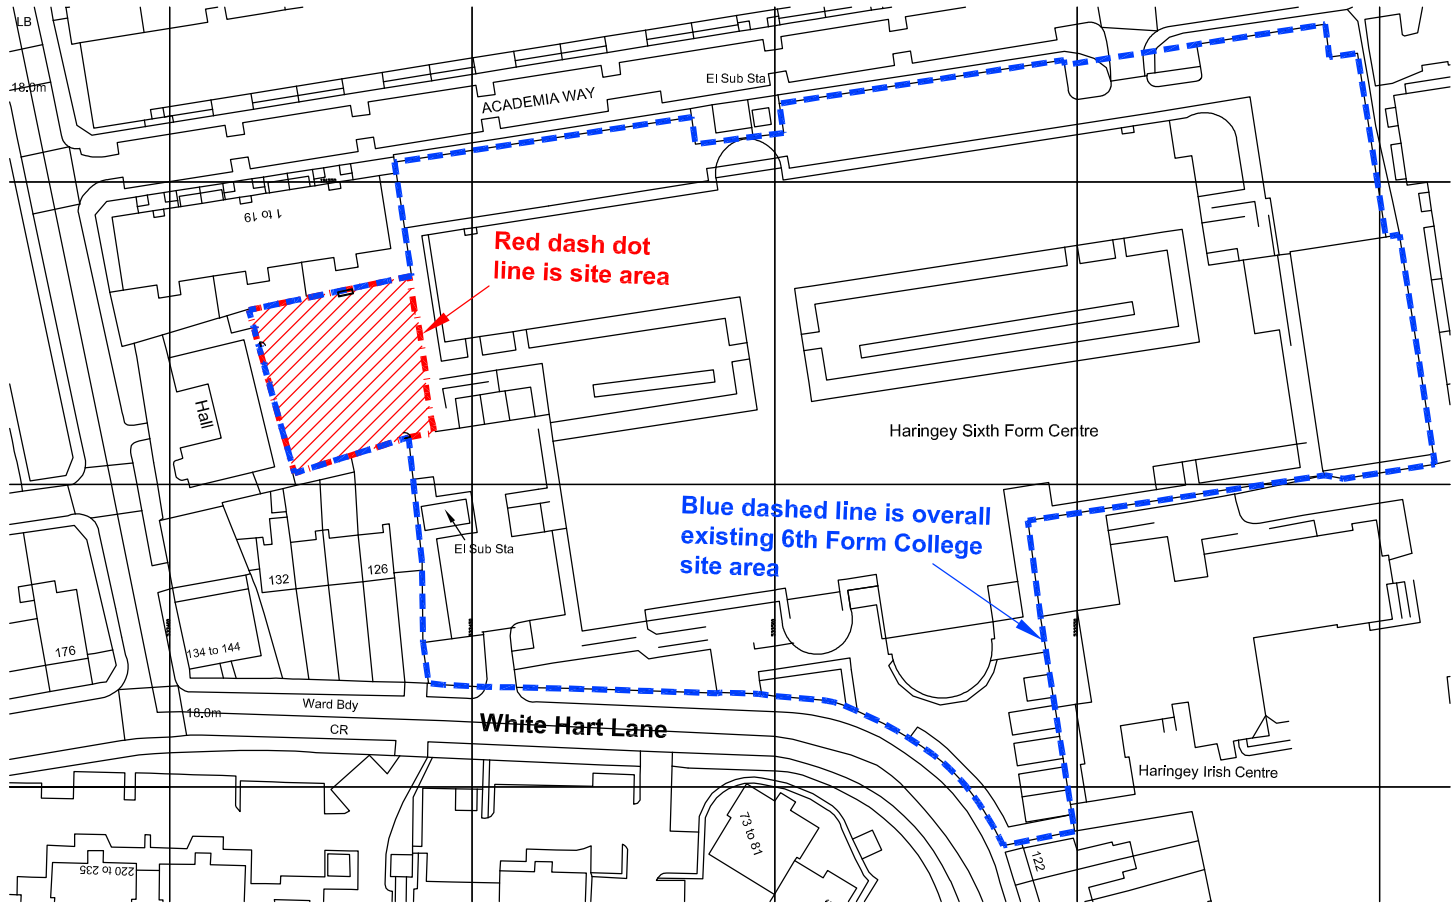

2000.1 - Location Plan - Scale: 1:1250

0 2 4 10 metres
1 3 5 15
Scale: 1:1250

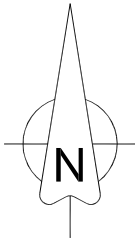

Purpose of Issue:	PLANNING	TF Job No.	5338
-------------------	----------	------------	------

Thornwood Interiors
Haringey 6th Form College
White Hart Lane, N17 8HR
Location Plan

Drawing Number:	5338 -TF- ZZ -SP- DR-A-2005	Sut.	S0	Rev.	P1
Drawn:	BMC	Approved:	KDE	Scale:	1:1250
				Date:	Aug.2022

ARCHITECTS • DESIGNERS

Warwick House
116 Palmerston Road,
Buckhurst Hill, Essex,
IG9 5LQ
020 8504 9711
architects@tooleyfoster.com
www.tooleyfoster.com

© All Rights Reserved

1892
**Tooley
Foster**