



File Path - J:\03000-03999\03970 Highgate School\6 BIM\5.00 Central Models\03970-HKR-XX-XX-M3-AR-Highgate School.rvt


Do Not Scale

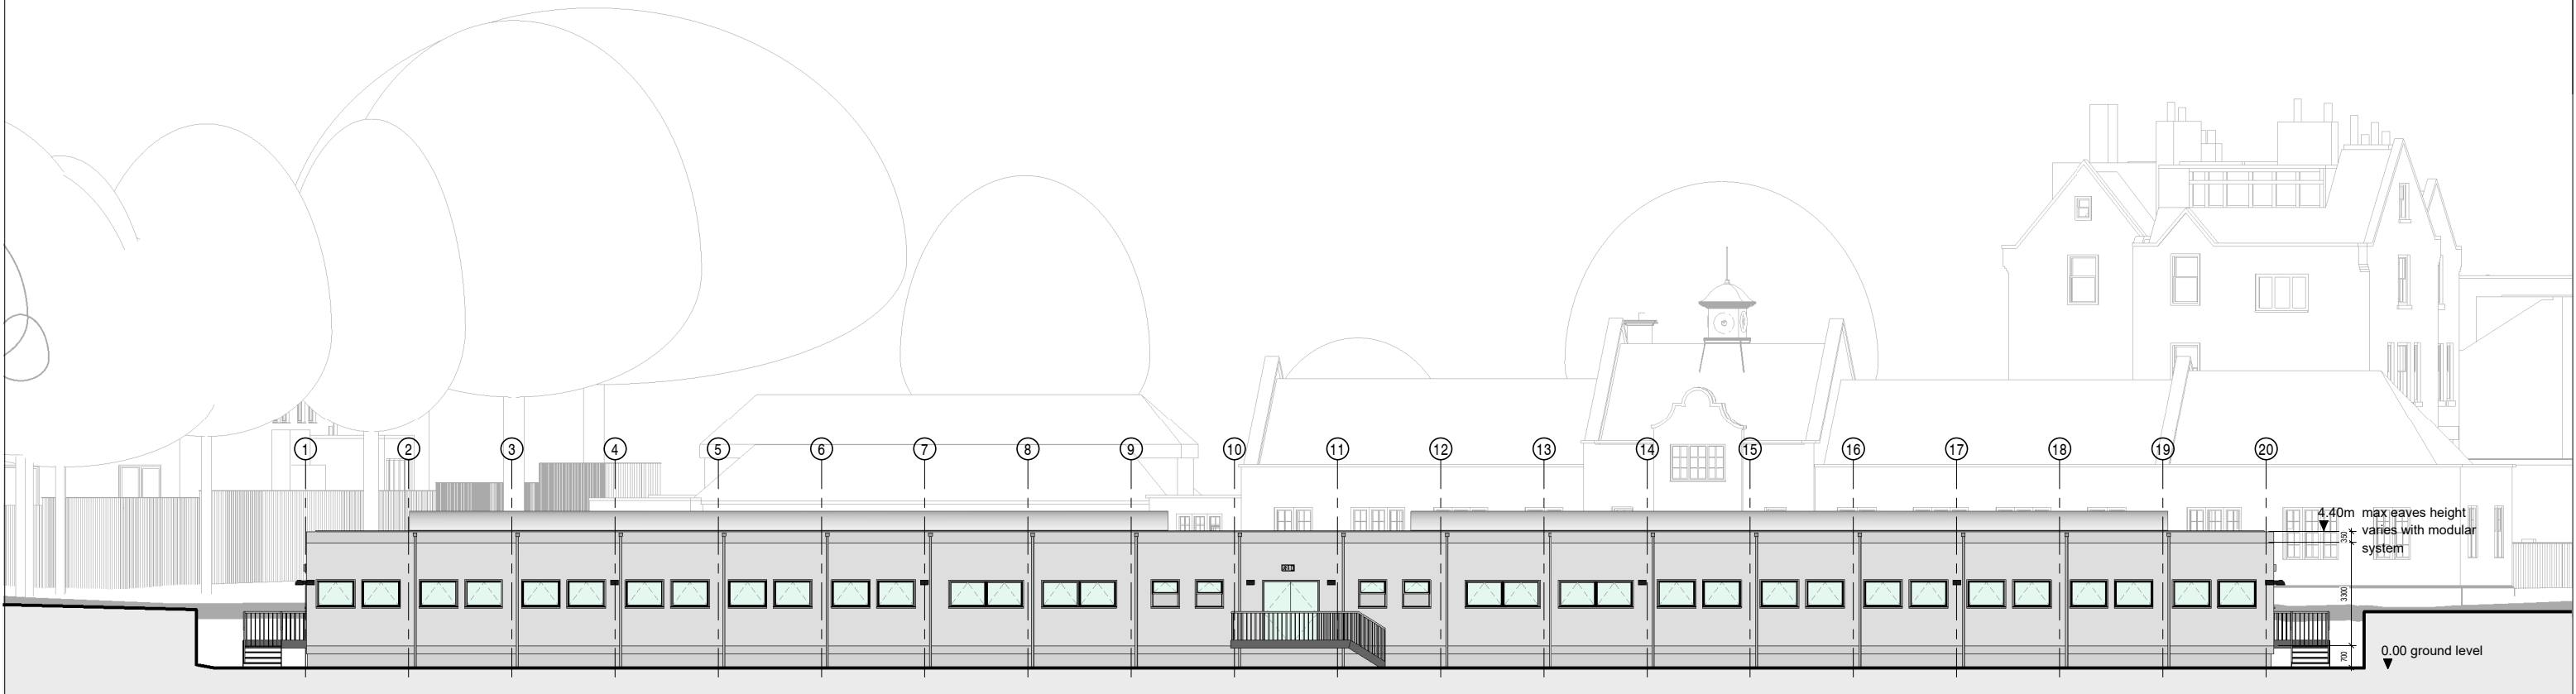

North Elevation (A-A)

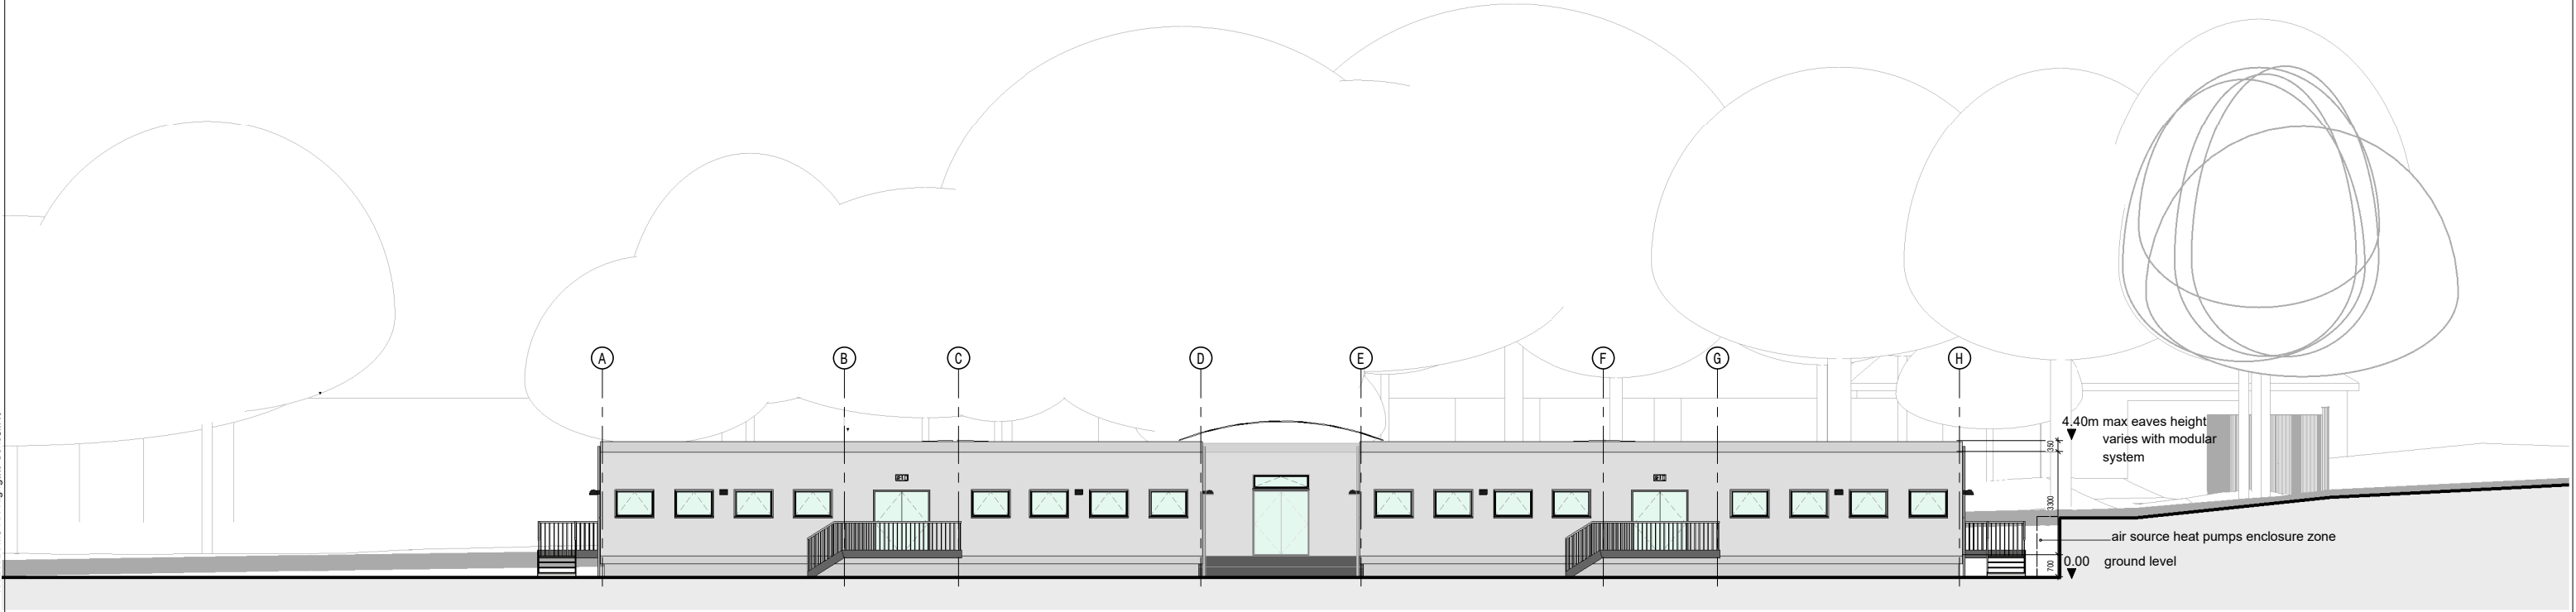

West Elevation (B-B)

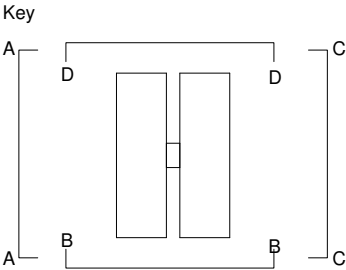

DO NOT SCALE FROM THIS DRAWING		MODULAR BUILDING CONSULTANTS The Old Tannery Hensington Road Woodstock Oxfordshire OX20 1JL T: +44 (0)333 939 8656 modularbuildingconsultants.co.uk	Client Highgate School North Road London N6 4AY	
--------------------------------	--	--	---	--	--	

27/03/2019 15:39:20