


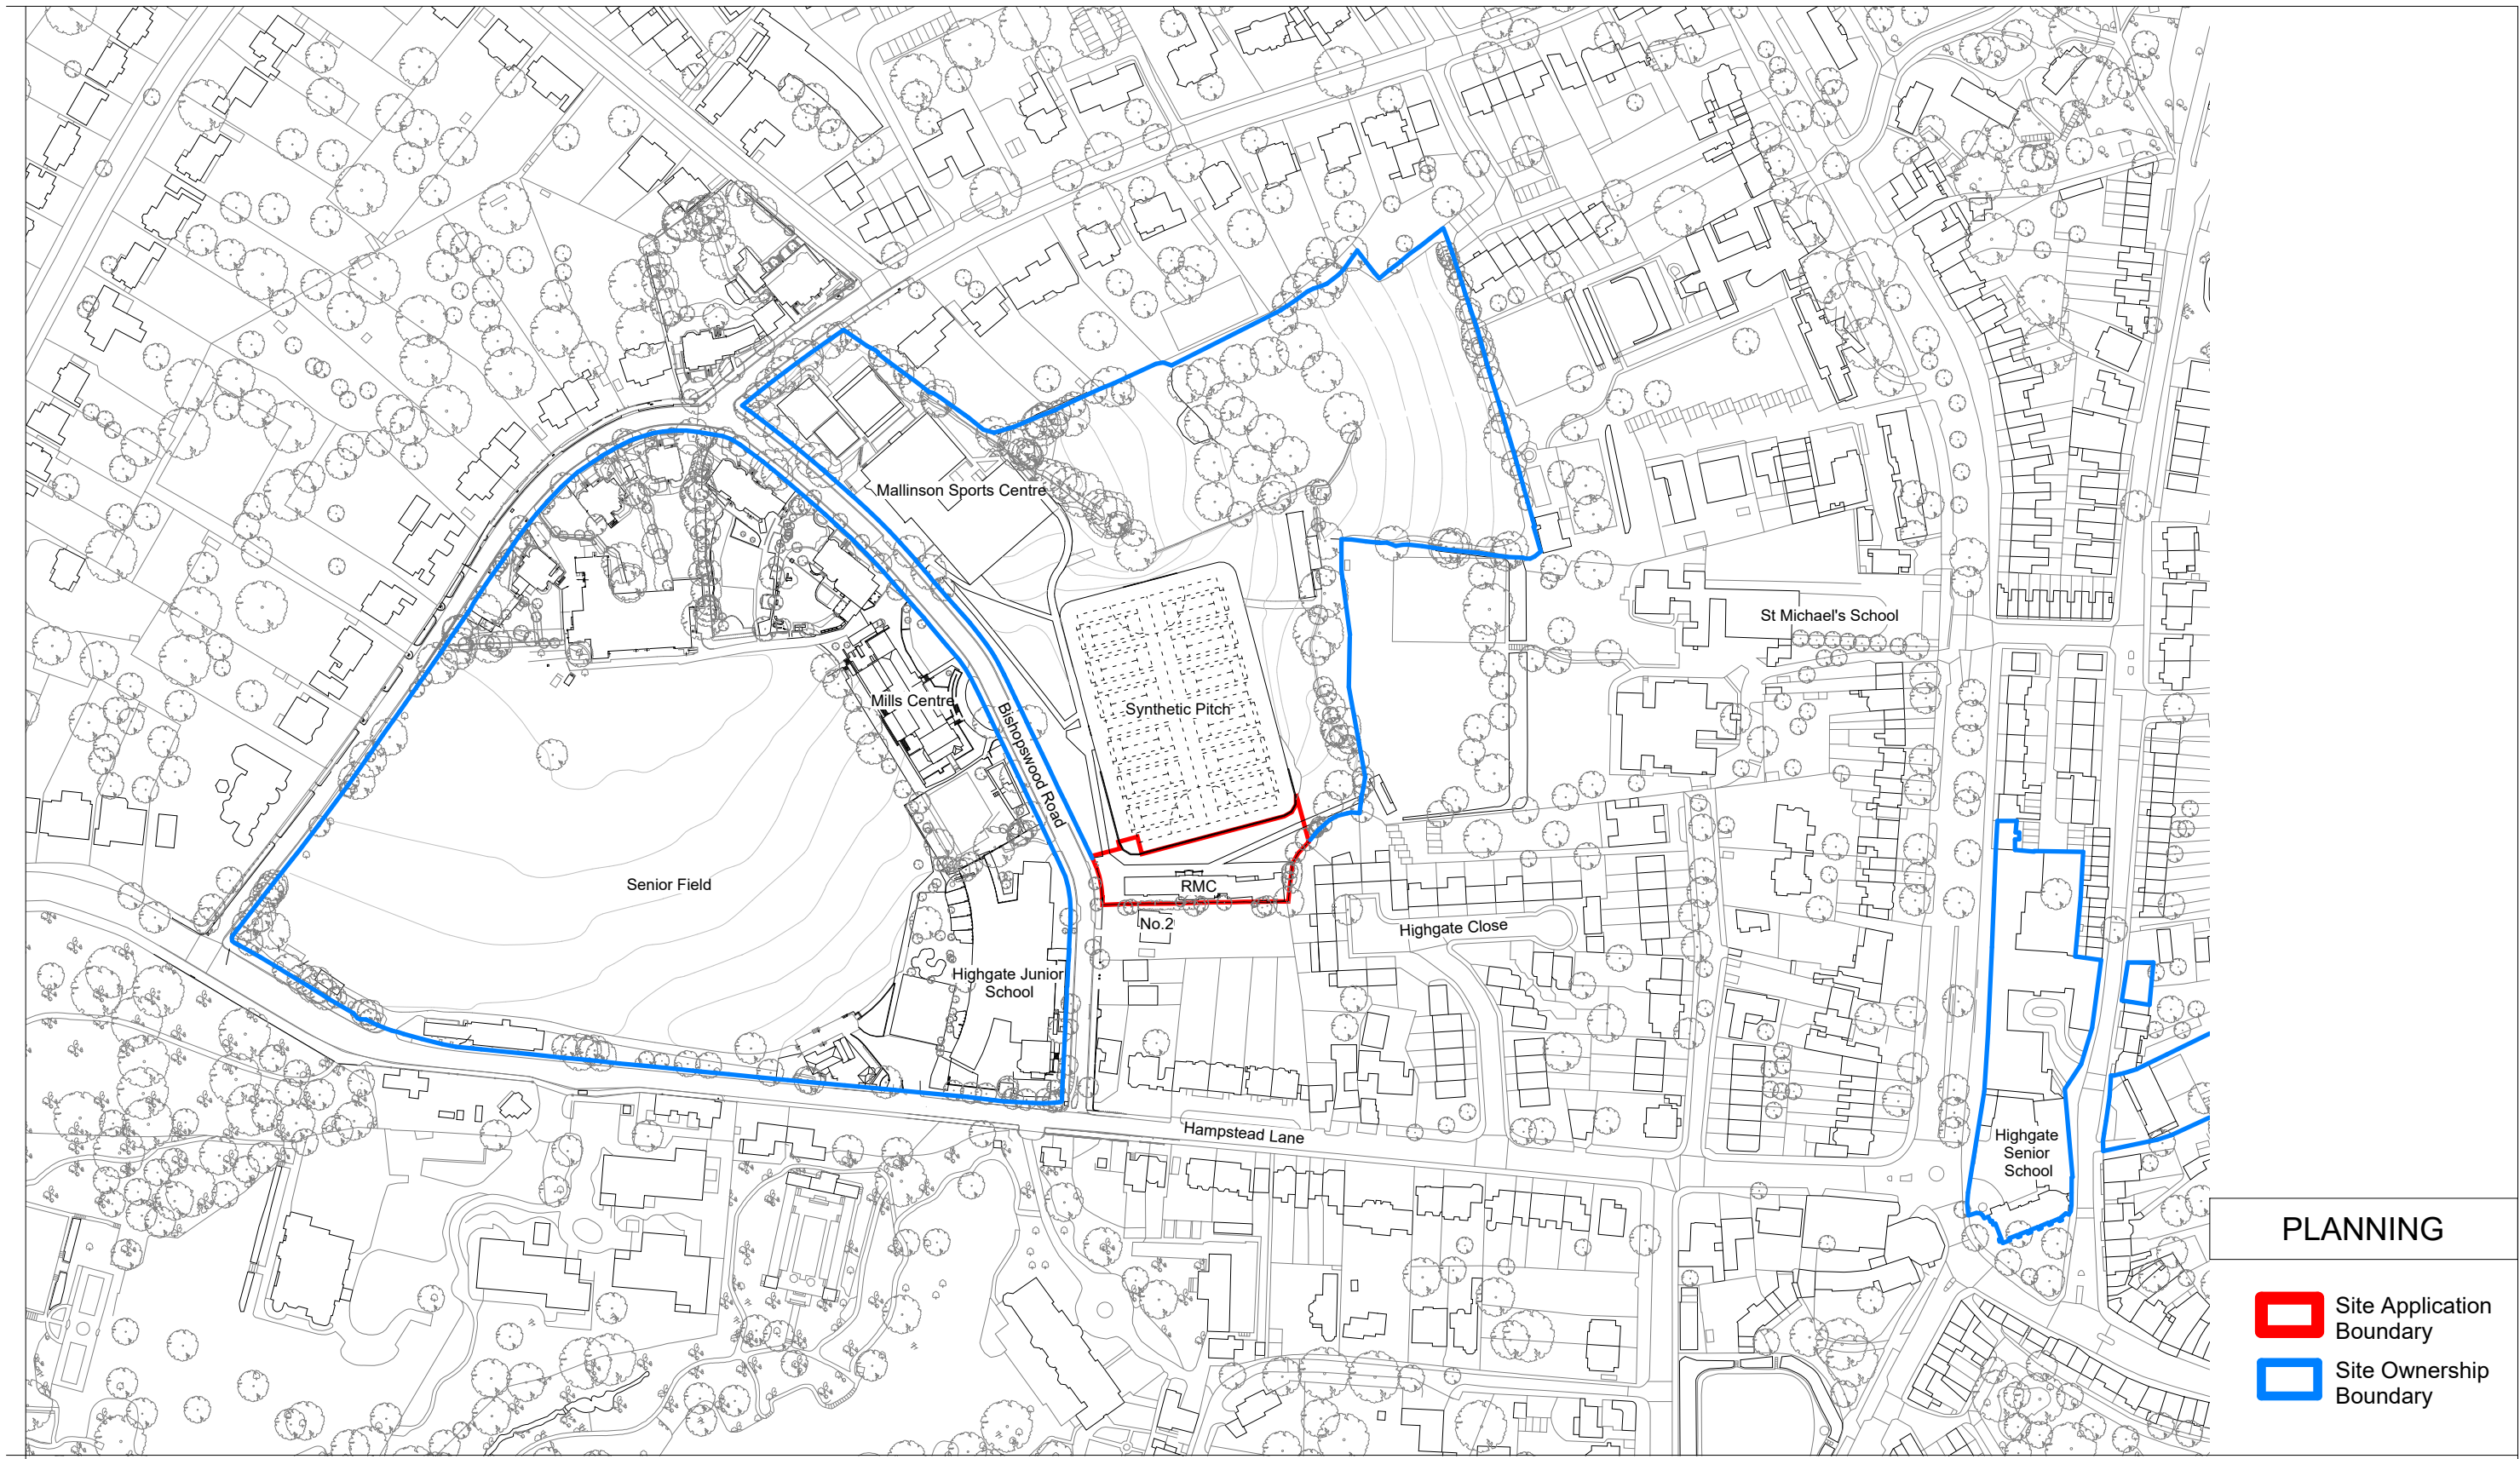

Date	Rev.	Description	Approved By			Sort Code	Drawing Number	Rev.
13.01.2023	F	ISS 0004_Planning Issue	MB	Project	Highgate School Richards Music Centre 2			
				Subject	Application Site Location & Ownership Boundary	A/HS-RMC2	2000	F
				Architects	Hopkins Architects Partnership LLP 27 Broadley Terrace, London, NW1 6LG T: 020 7724 1751 E: mail@hopkins.co.uk	Date 12/23/16	Scale1 : 2500	at A3