


APPENDIX D

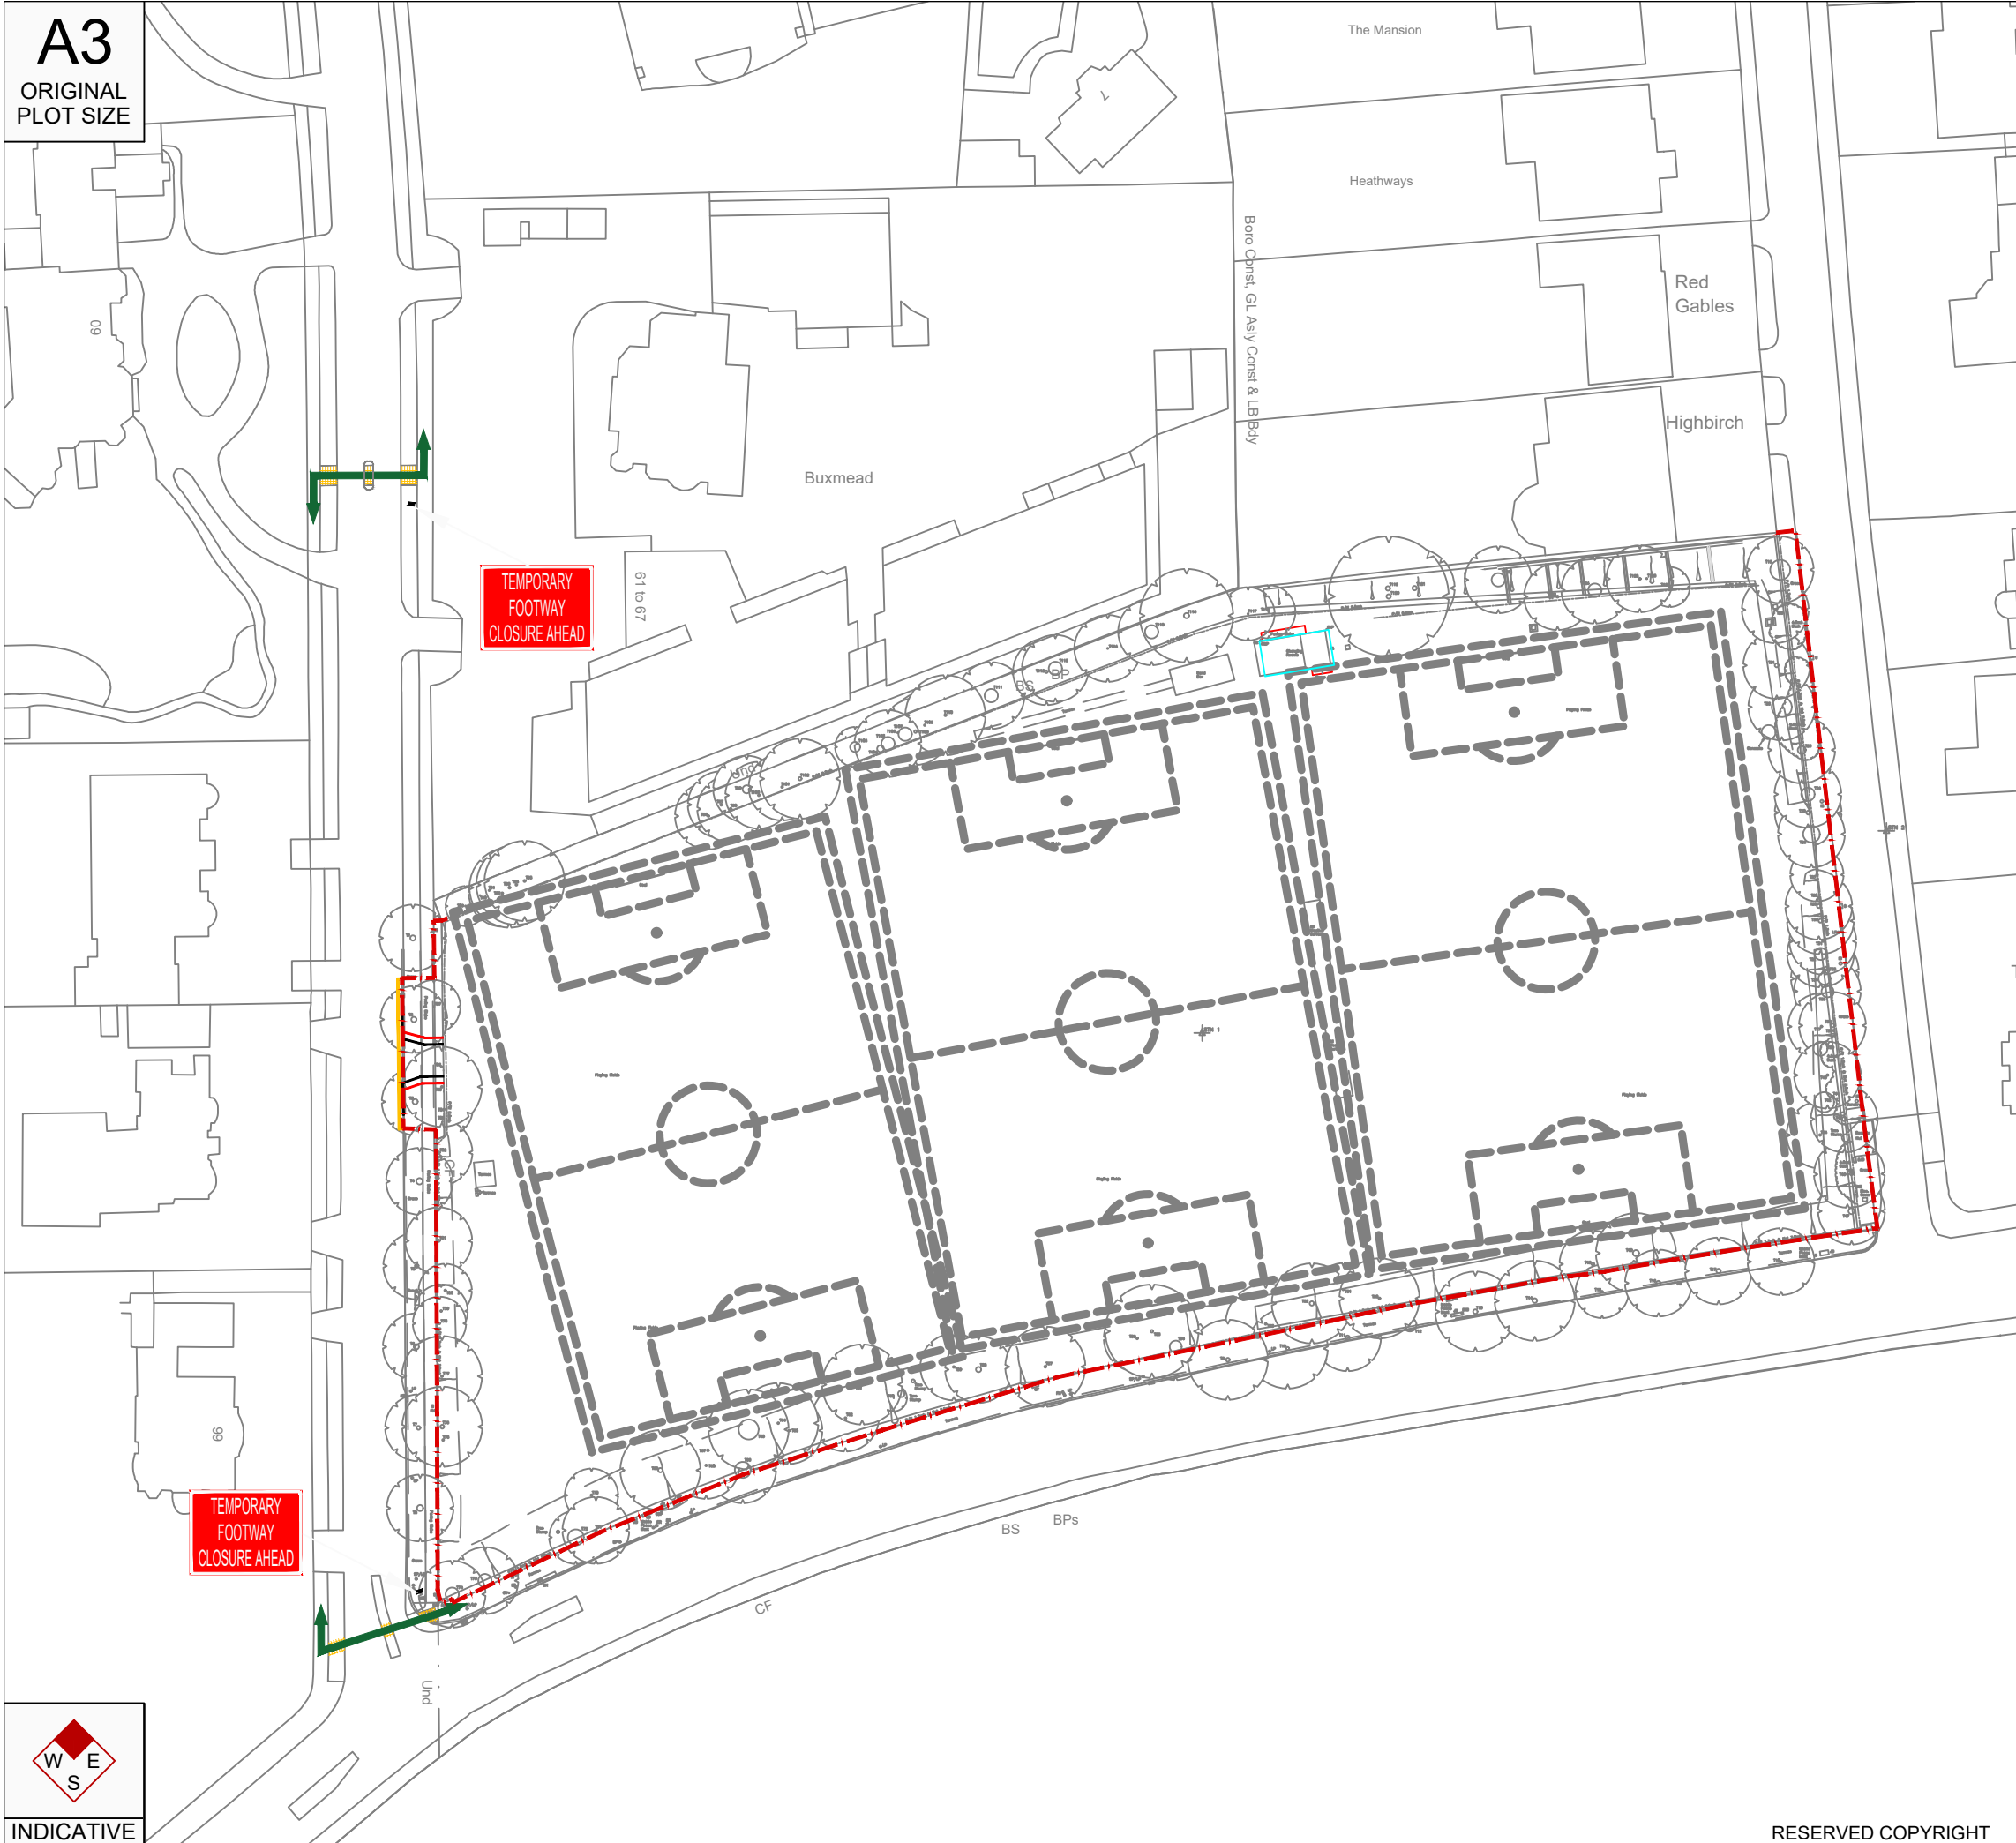

A3
ORIGINAL
PLOT SIZE

Reproduced from Ordnance Survey Superplan Data with the permission of The Controller of Her Majesty's Stationery Office. Crown Copyright - Licence No. AL100034021

NOTES:

Indicative signage to be designed in accordance with TSRGD specifications

Key:

— = Indicative Hoarding Location
→ = Pedestrian Diversion

Rev	Date	Details	Drawn by	Checked by	Approved by
-	-	-	-	-	-

Bristol
Cambridge
London
Manchester
Oxford
Welwyn Garden City



90 High Holborn
London
WC1V 6LJ
020 7119 1155
www.tpa.uk.com

CLIENT: **HIGHGATE**

PROJECT:
HIGHGATE SCHOOL





TITLE:
**FAR FIELD, OUTLINE CLP:
PEDESTRIAN DIVERSION
ON THE BISHOPS AVENUE**

STATUS:
FOR INFORMATION

SCALE: 1:1,000	DATE: 01/04/21	DRAWN: TW	CHECKED: GDG	APPROVED: GDG
JOB NO: 1903-79	DRAWING NO: SK04	REVISION: -		


APPENDIX E

ORIGINAL
PLOT SIZE

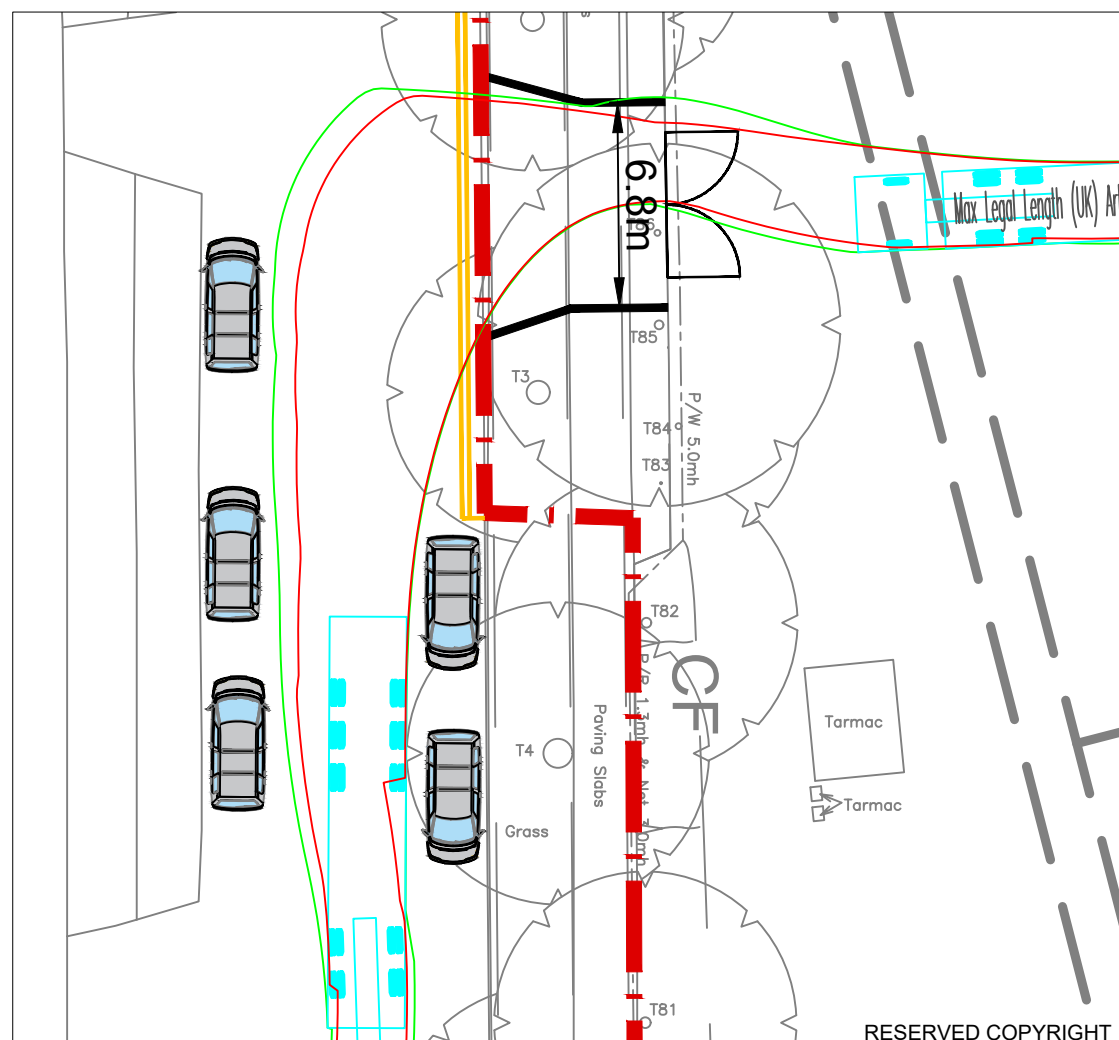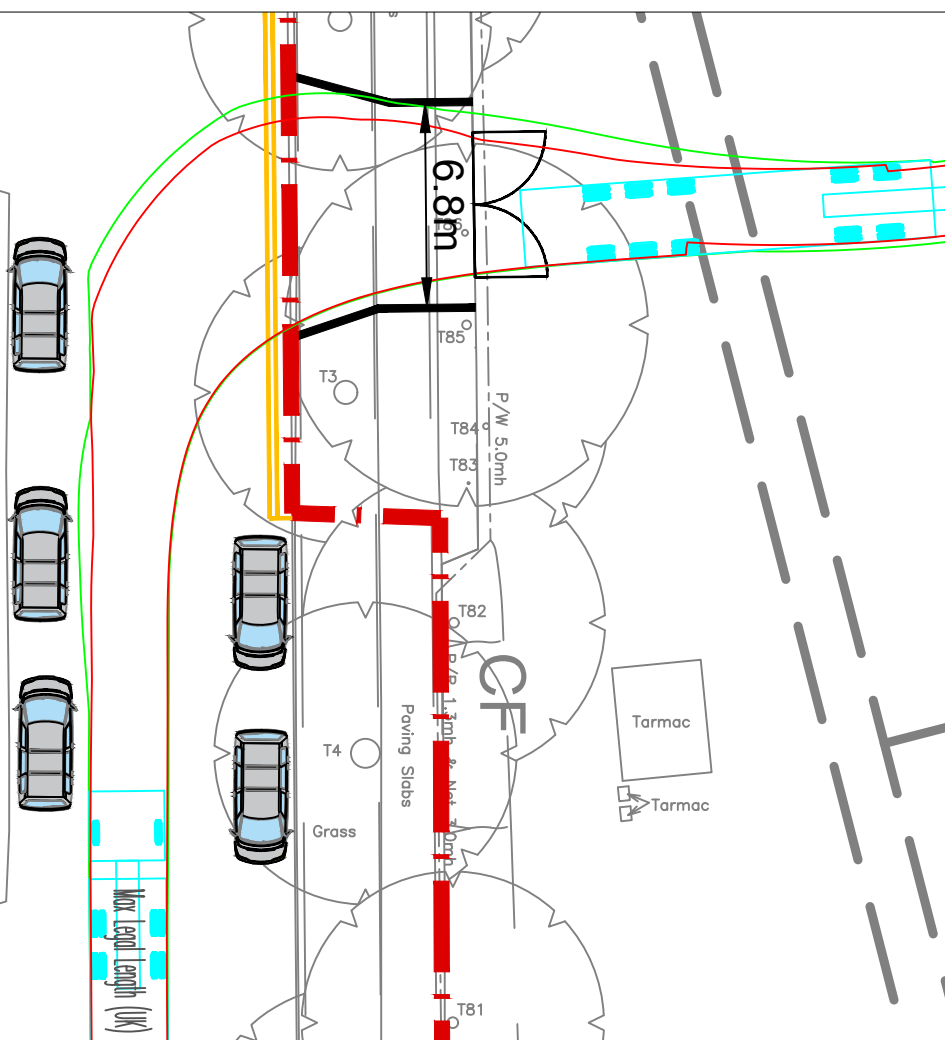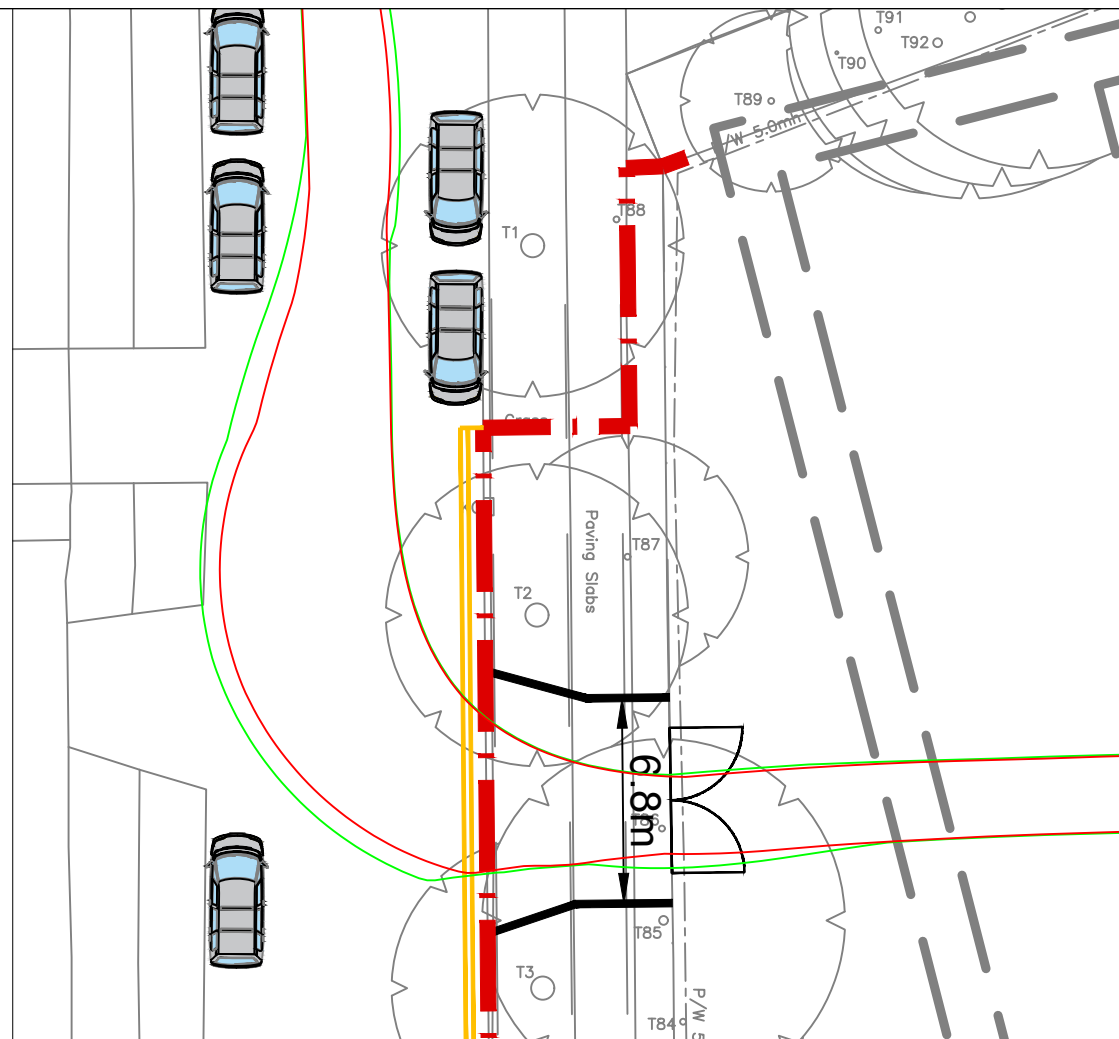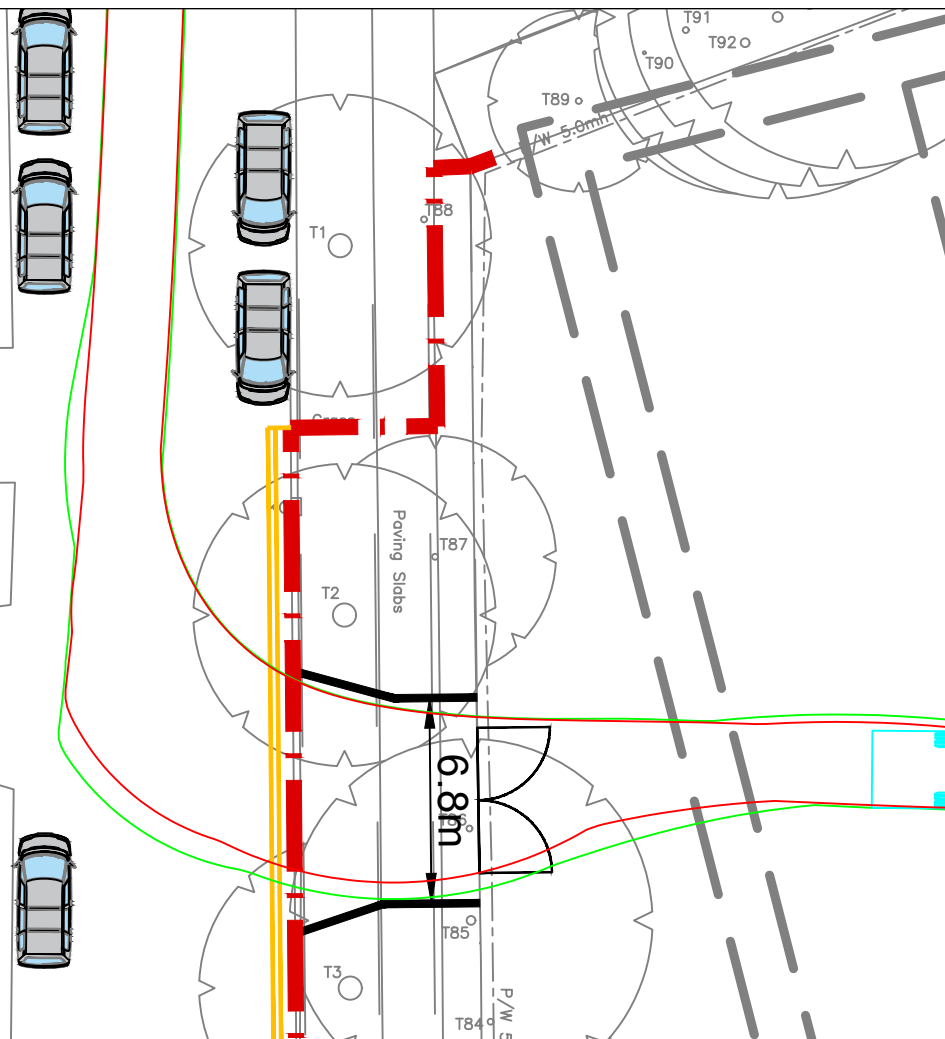

Reproduced from Ordnance Survey Superplan Data with the permission of The Controller of Her Majesty's Stationery Office. Crown Copyright - Licence No. AL100034021

NOTES:

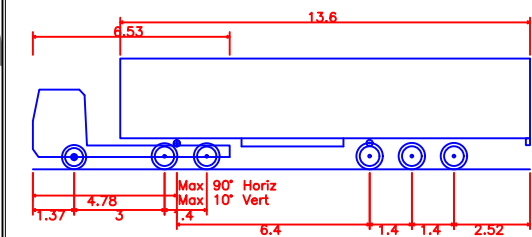

Max Legal Length (UK) Articulated Vehicle (16.5m)	
Overall Length	16.500m
Overall Width	2.550m
Overall Body Height	3.681m
Min Body Ground Clearance	0.411m
Max Track Width	2.500m
Lock to lock time	6.00s
Kerb to Kerb Turning Radius	6.530m

-	-	-	-	-
Rev	Date	Details	Drawn by	Checked by Approved by

Bristol
Cambridge
London
Manchester
Oxford
Welwyn Garden City



90 High Holborn
London
WC1V 6LJ
020 7119 1155
www.tpa.uk.com

CLIENT:

HIGHGATE

PROJECT:

HIGHGATE SCHOOL

TITLE:

FAR FIELD, OUTLINE CLP
SWEPT PATH OF A MAX LEGAL AT
THE BISHOPS AVENUE ACCESS

STATUS:	
---------	--


FOR INFORMATION

SCALE: 1:250	DATE: 31/03/21	DRAWN: TW	CHECKED: GDG	APPROVED: GDG
JOB NO: 1903-79		DRAWING NO: SP01		REVISION: -


RESERVED COPYRIGHT




INDICATIVE

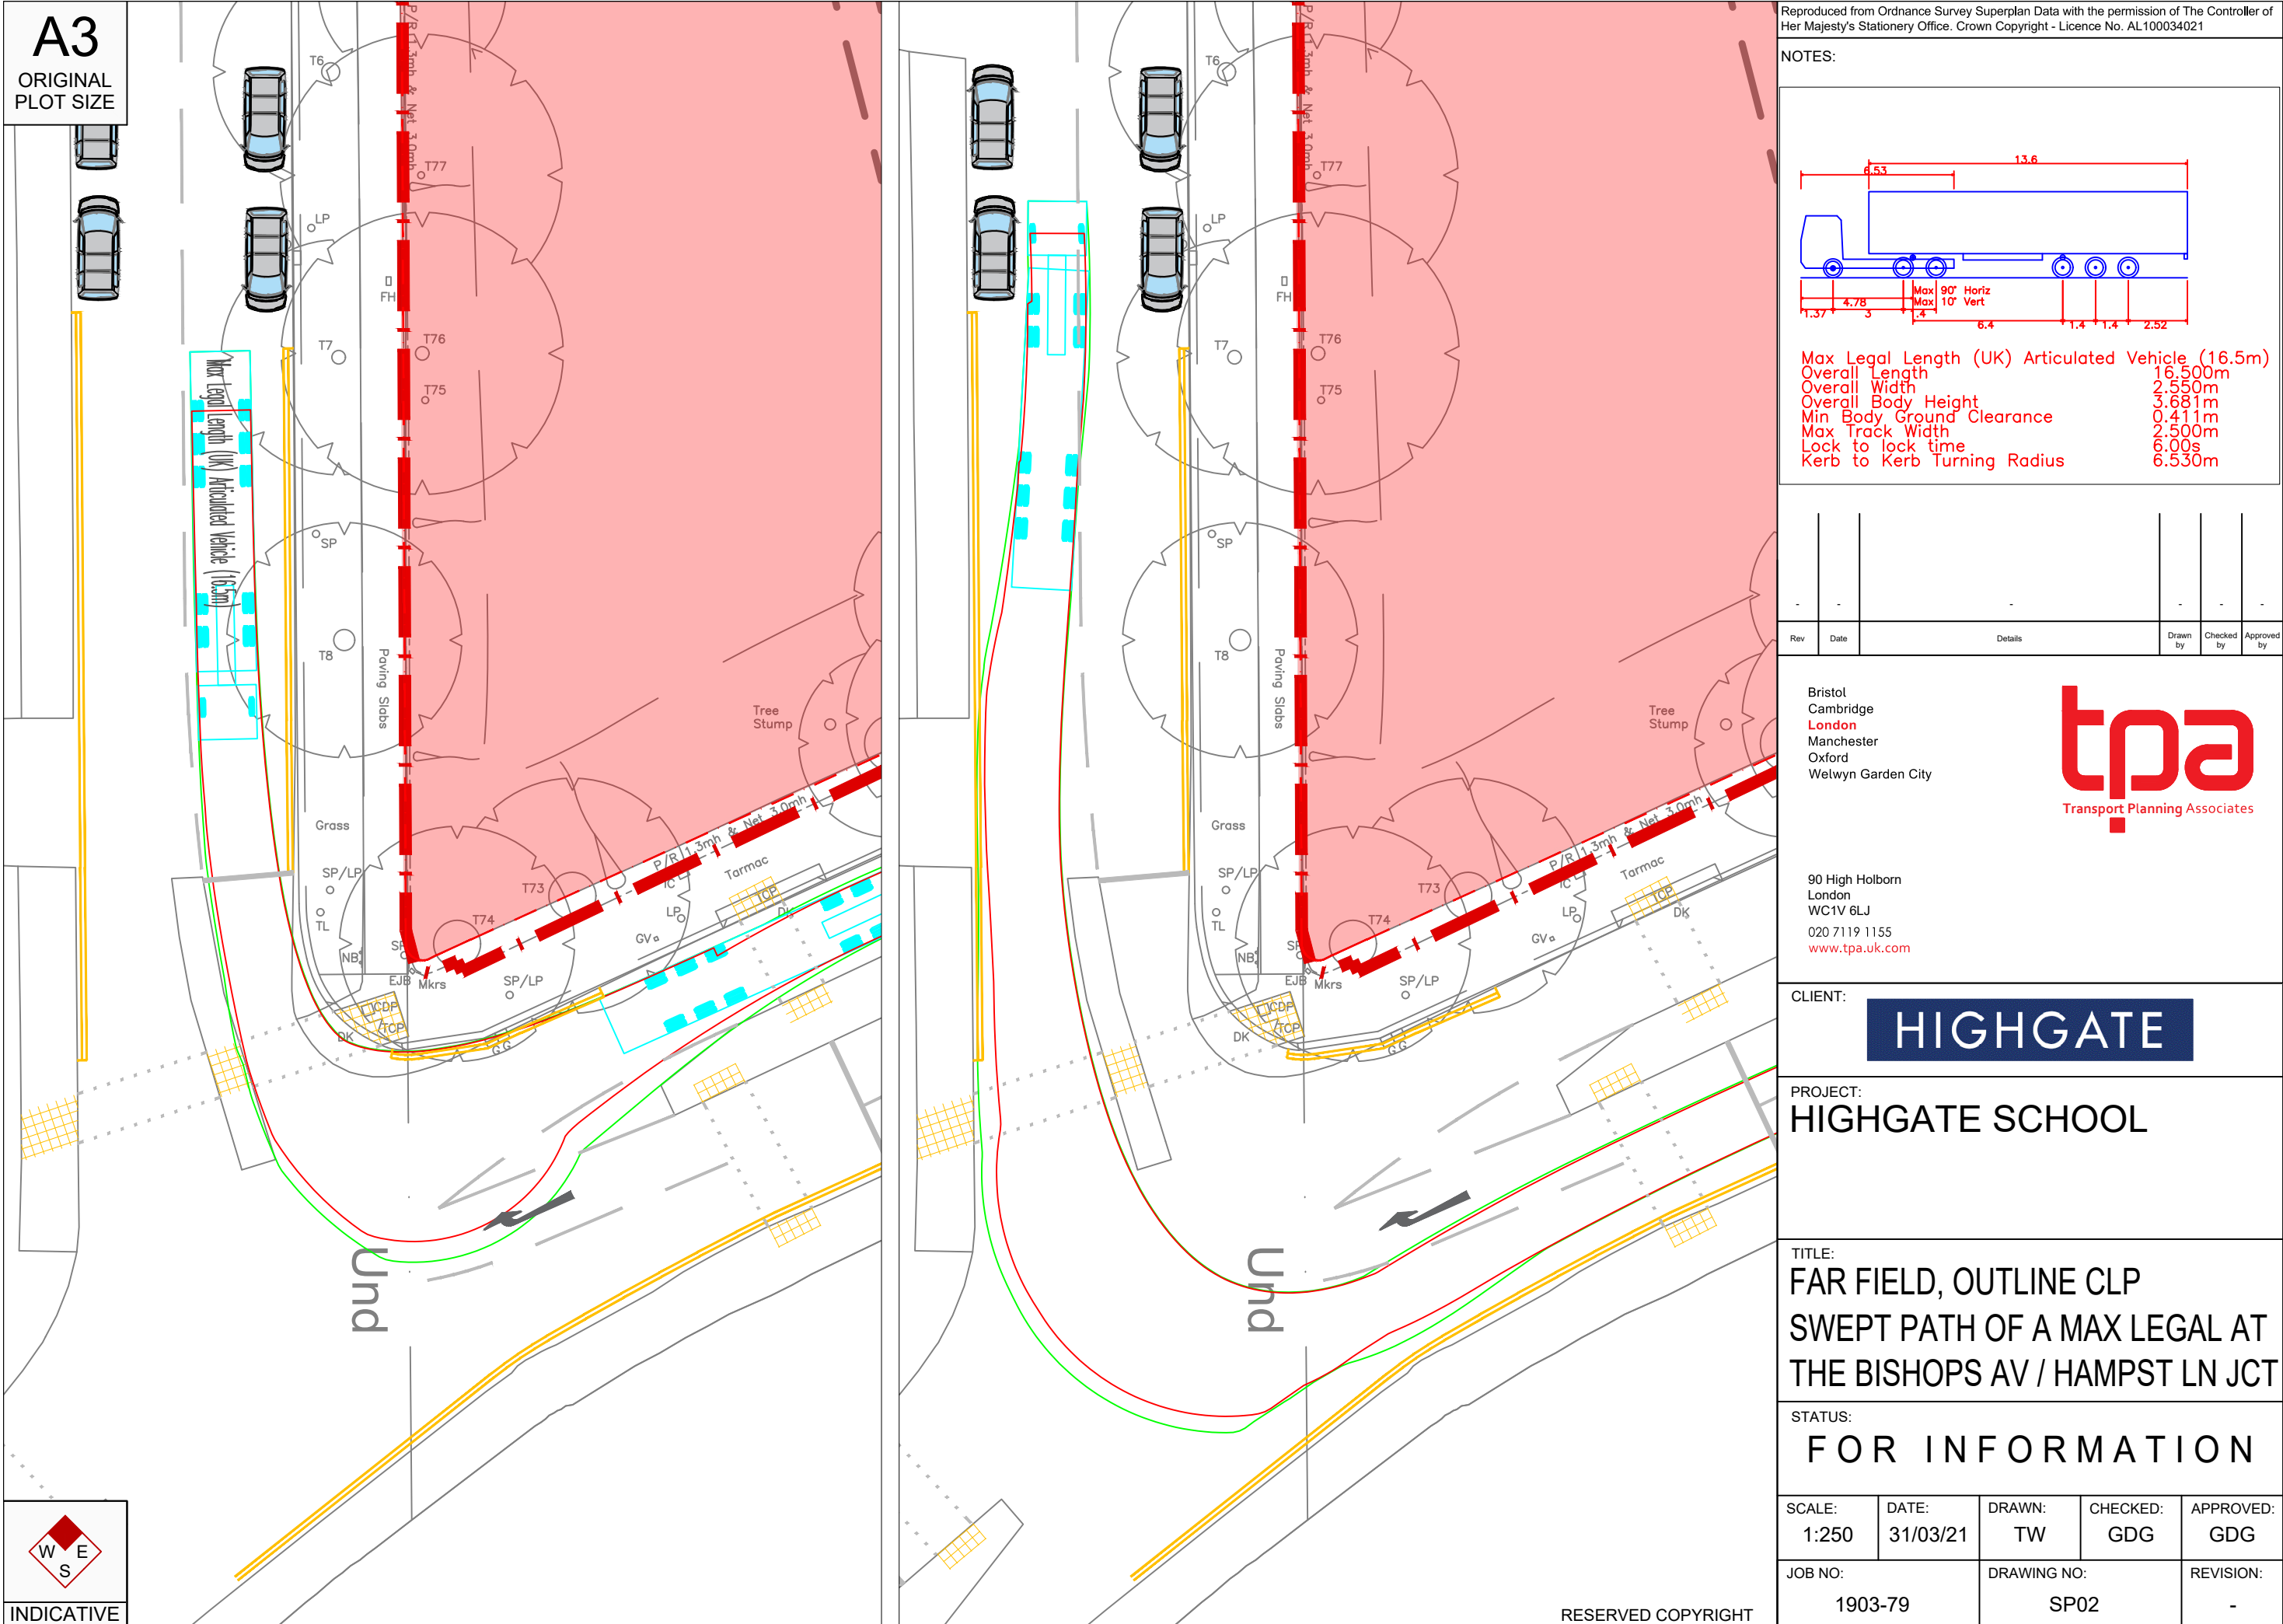

ORIGINAL
PLOT SIZE

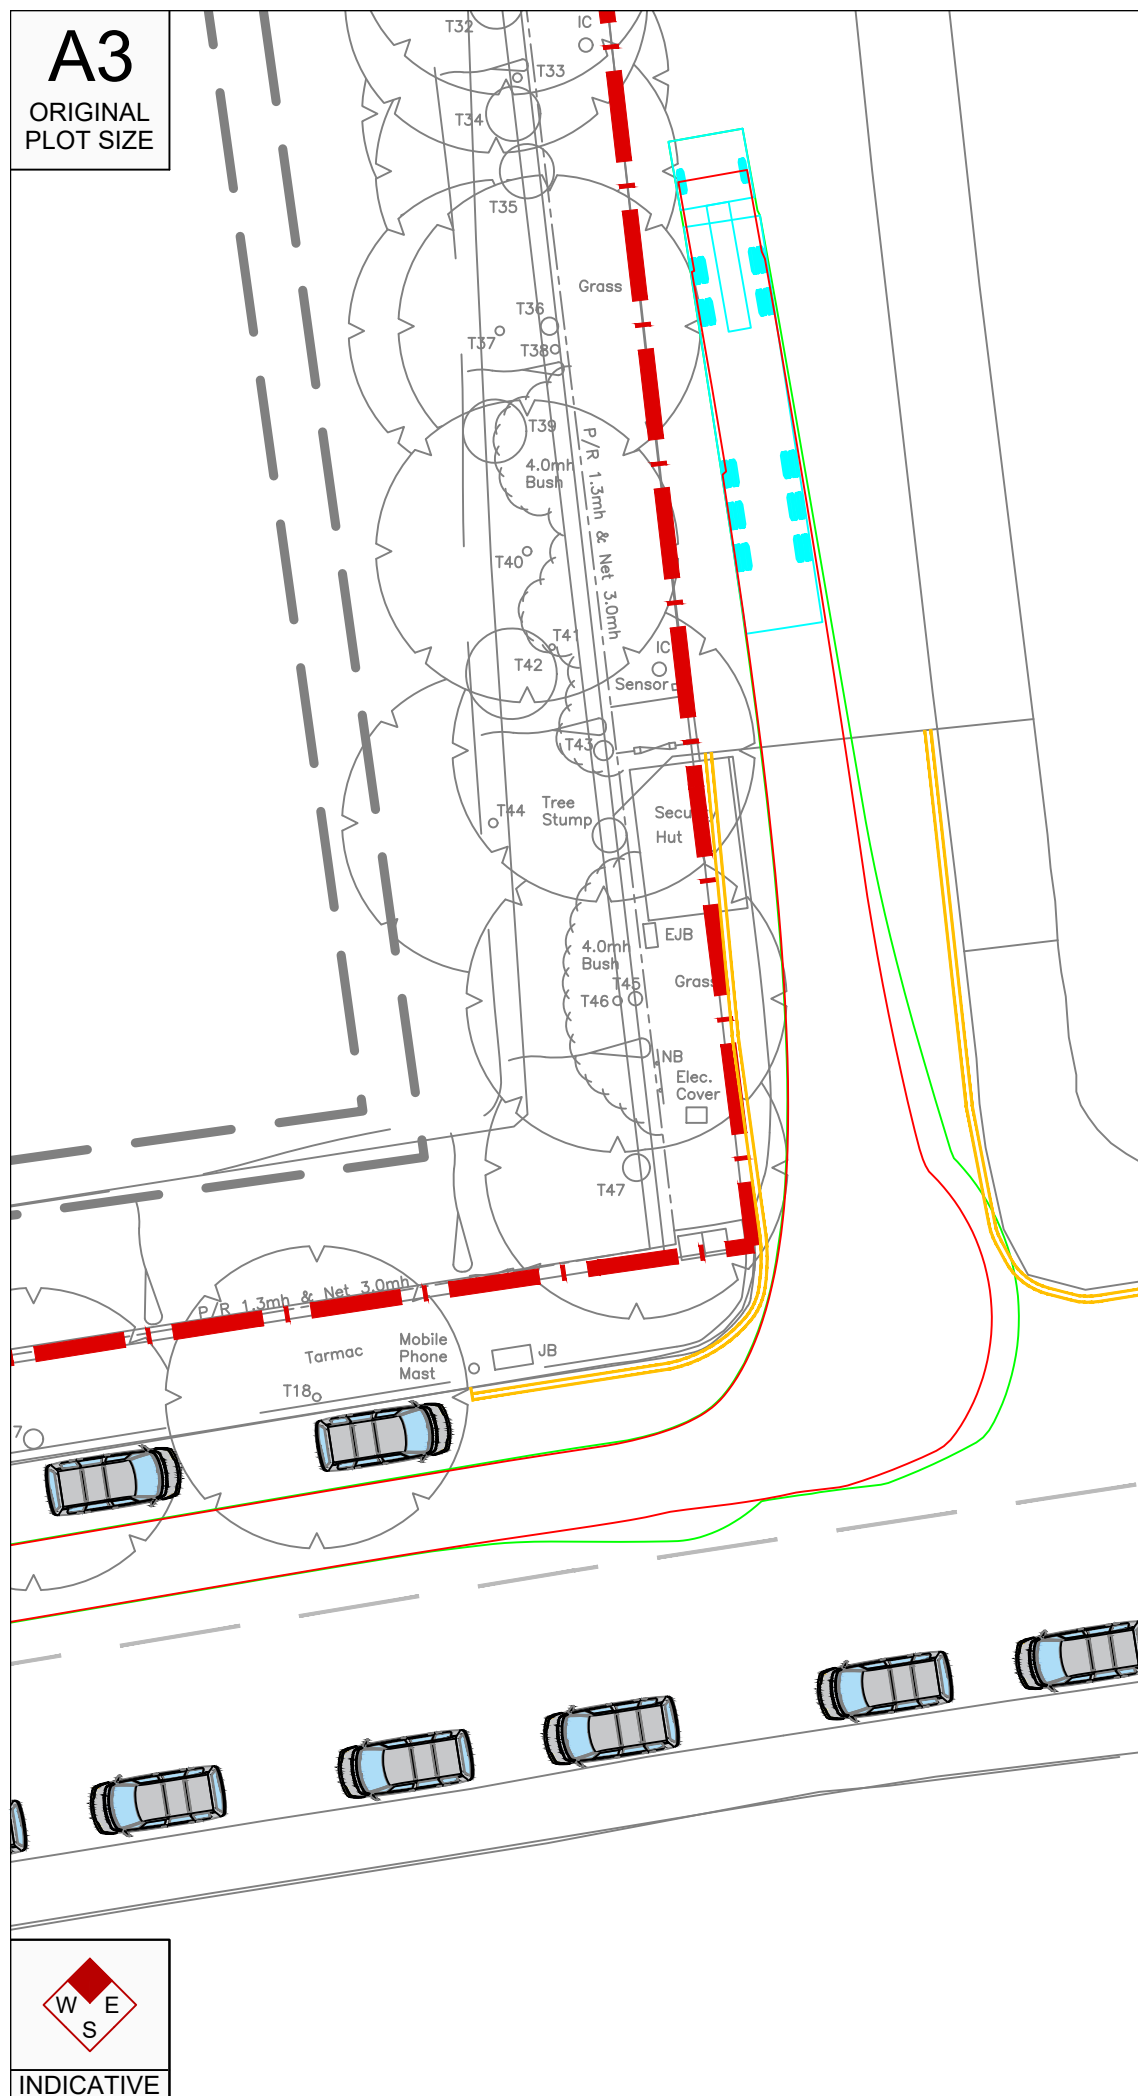


INDICATIVE

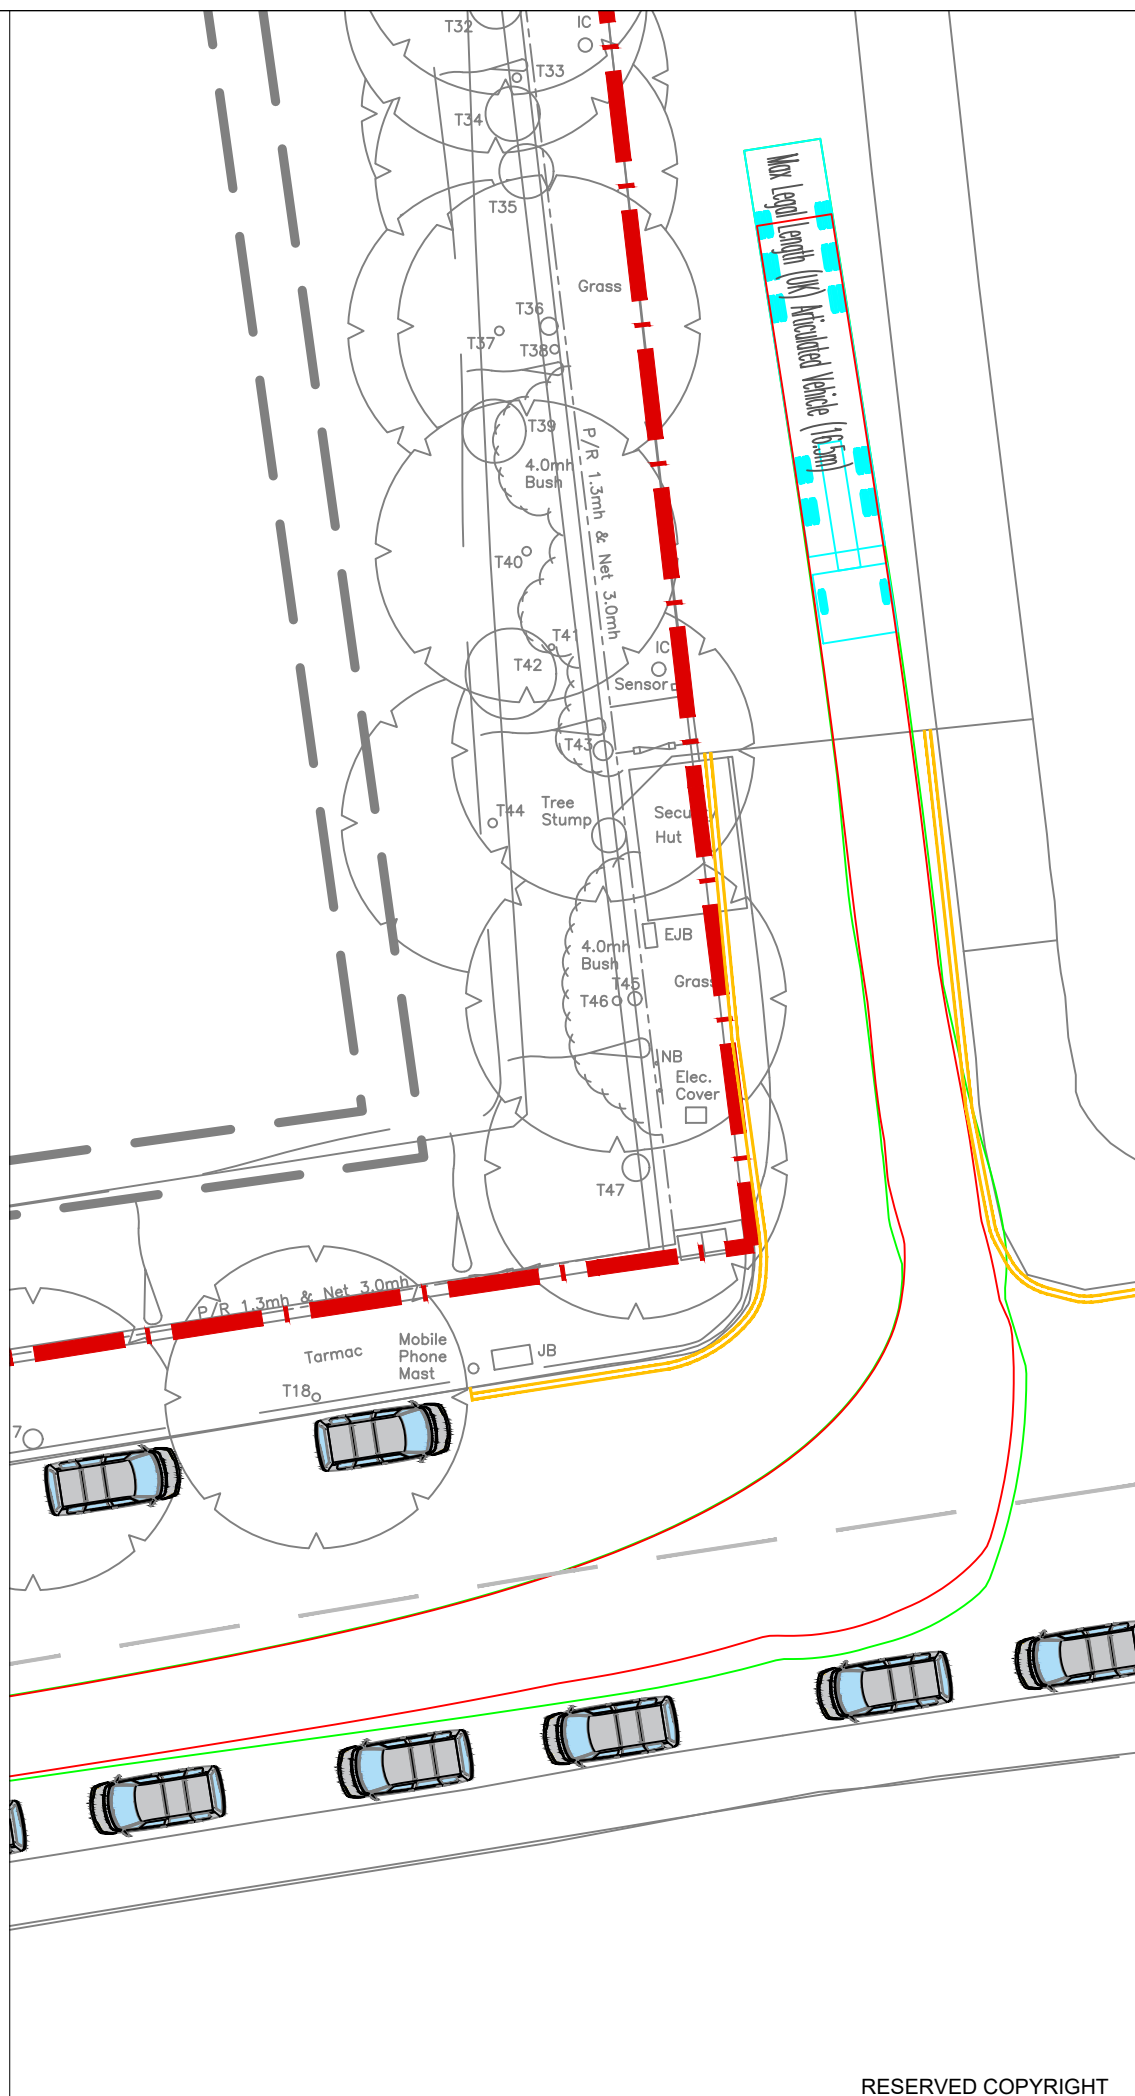

RESERVED COPYRIGHT

Reproduced from Ordnance Survey Superplan Data with the permission of The Controller of Her Majesty's Stationery Office. Crown Copyright - Licence No. AL100034021

NOTES:

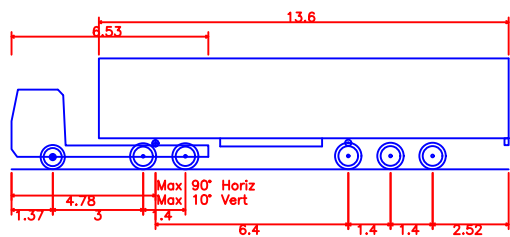

Max Legal Length (UK)	Articulated Vehicle (16.5m)
Overall Length	16.500m
Overall Width	2.550m
Overall Body Height	3.681m
Min Body Ground Clearance	0.411m
Max Track Width	2.500m
Lock to lock time	6.00s
Kerb to Kerb Turning Radius	6.530m

-	-	-	-	-	-
Rev	Date	Details	Drawn by	Checked by	Approved by

Bristol
Cambridge
London
Manchester
Oxford
Welwyn Garden City



90 High Holborn
London
WC1V 6LJ
020 7119 1155
www.tpa.uk.com

CLIENT:

HIGHGATE

PROJECT:

HIGHGATE SCHOOL

TITLE:

FAR FIELD, OUTLINE CLP
SWEPT PATH OF A MAX LEGAL AT
COURTNEY AVE / HAMPST LN JCT

STATUS:

FOR INFORMATION

SCALE: 1:250	DATE: 31/03/21	DRAWN: TW	CHECKED: GDG	APPROVED: GDG
JOB NO: 1903-79		DRAWING NO: SP03		REVISION: -